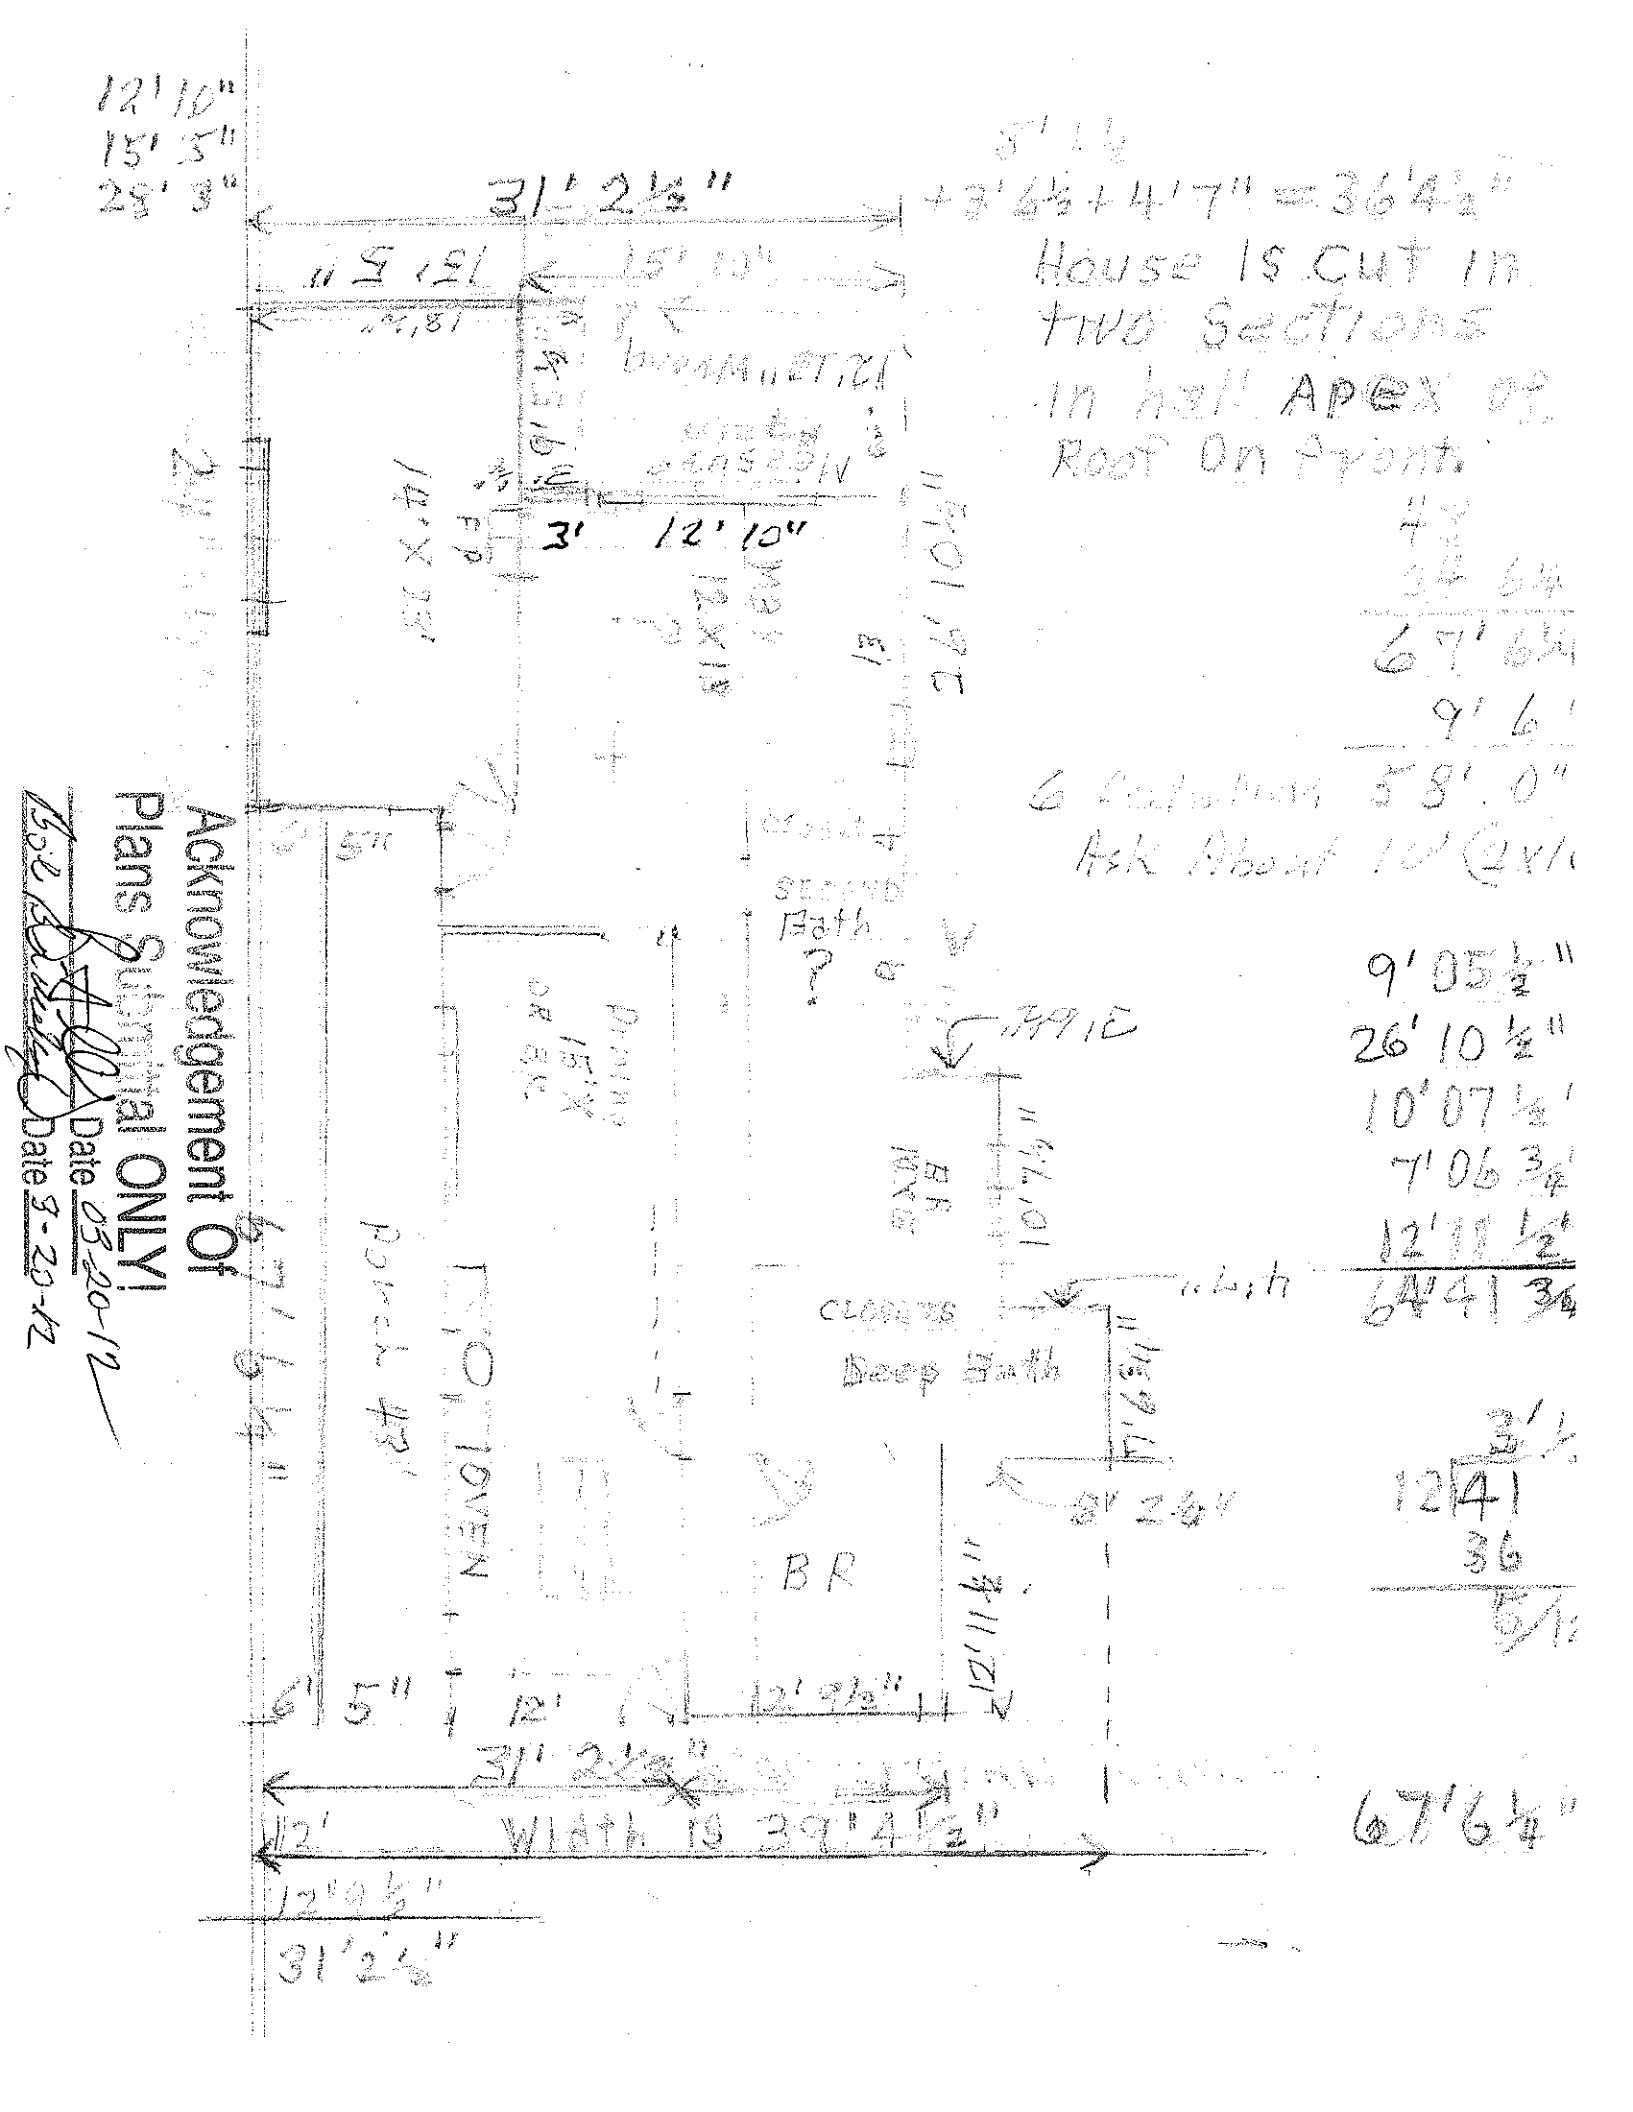

12' 10"
15' 5"
25' 3"
31' 2½"
House Is Cut In
two Sections
In hall Apex Of
Roof On Point.
3' 12' 10"
Second Bath
BR
CLOSETS
Deep Bath
BR
Width 19' 39" 4½"
31' 2½"
67' 6¼"
Acknowledgement Of
Plans Submittal ONLY!
Date 03-20-12
Date 3-20-12