IREDELL COUNTY HEALTH DEPARTMENT


ENVIRONMENTAL HEALTH DIVISION

PAGE 2: *SITE PLAN WORKSHEET*

SEE THE "SAMPLE SITE PLAN" BELOW. *INCOMPLETE SITE PLANS WILL BE RETURNED TO YOU FOR COMPLETION AND MAY RESULT IN A DELAY IN THE ISSUANCE OF YOUR SEPTIC SYSTEM PERMIT!!!*

Place an (X) beside each item as you complete the site plan:

( ) Property Line measurements are clearly identified
( ) All proposed structures are indicated
( ) Front and side setbacks from property line
( ) Preferred driveway location and well location
( ) Area you prefer your septic system to be placed
( ) North arrow, or other sufficient indicator of direction

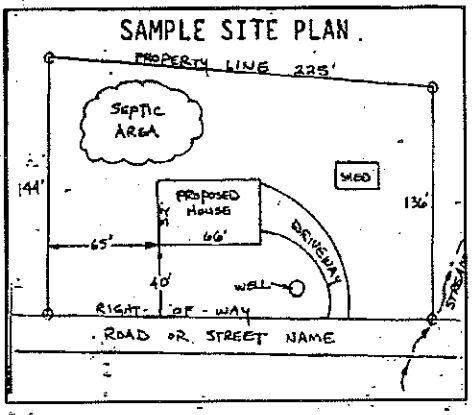


Circle N/A on the following if appropriate:

Location of septic systems and wells within 100' of your property	N/A
Location of easements and rights of ways on your property	N/A
Location of any designated wetlands on the property	N/A


USE THIS SPACE TO DRAW YOUR SITE PLAN

Show: proposed house or business footprint, wells, water lines, patios, pools and decks, and any other item that will occupy space on the site

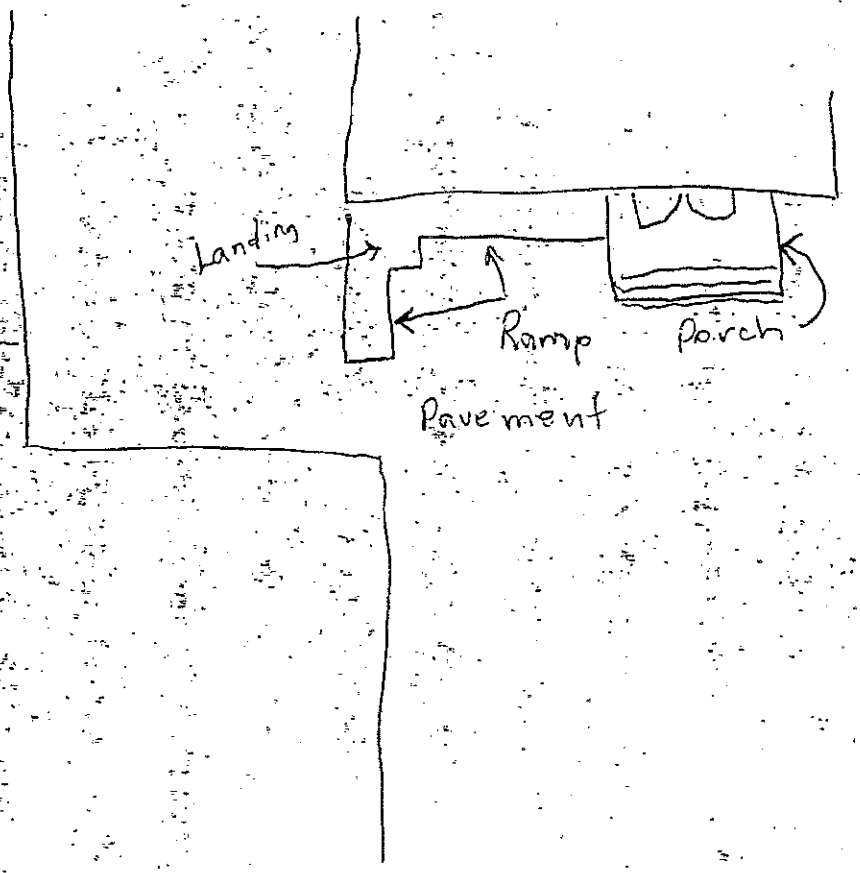

Signature: _____ 3 Dec 13

Property owner or owner's legal representative signature (SIGNATURE REQUIRED) — DATE

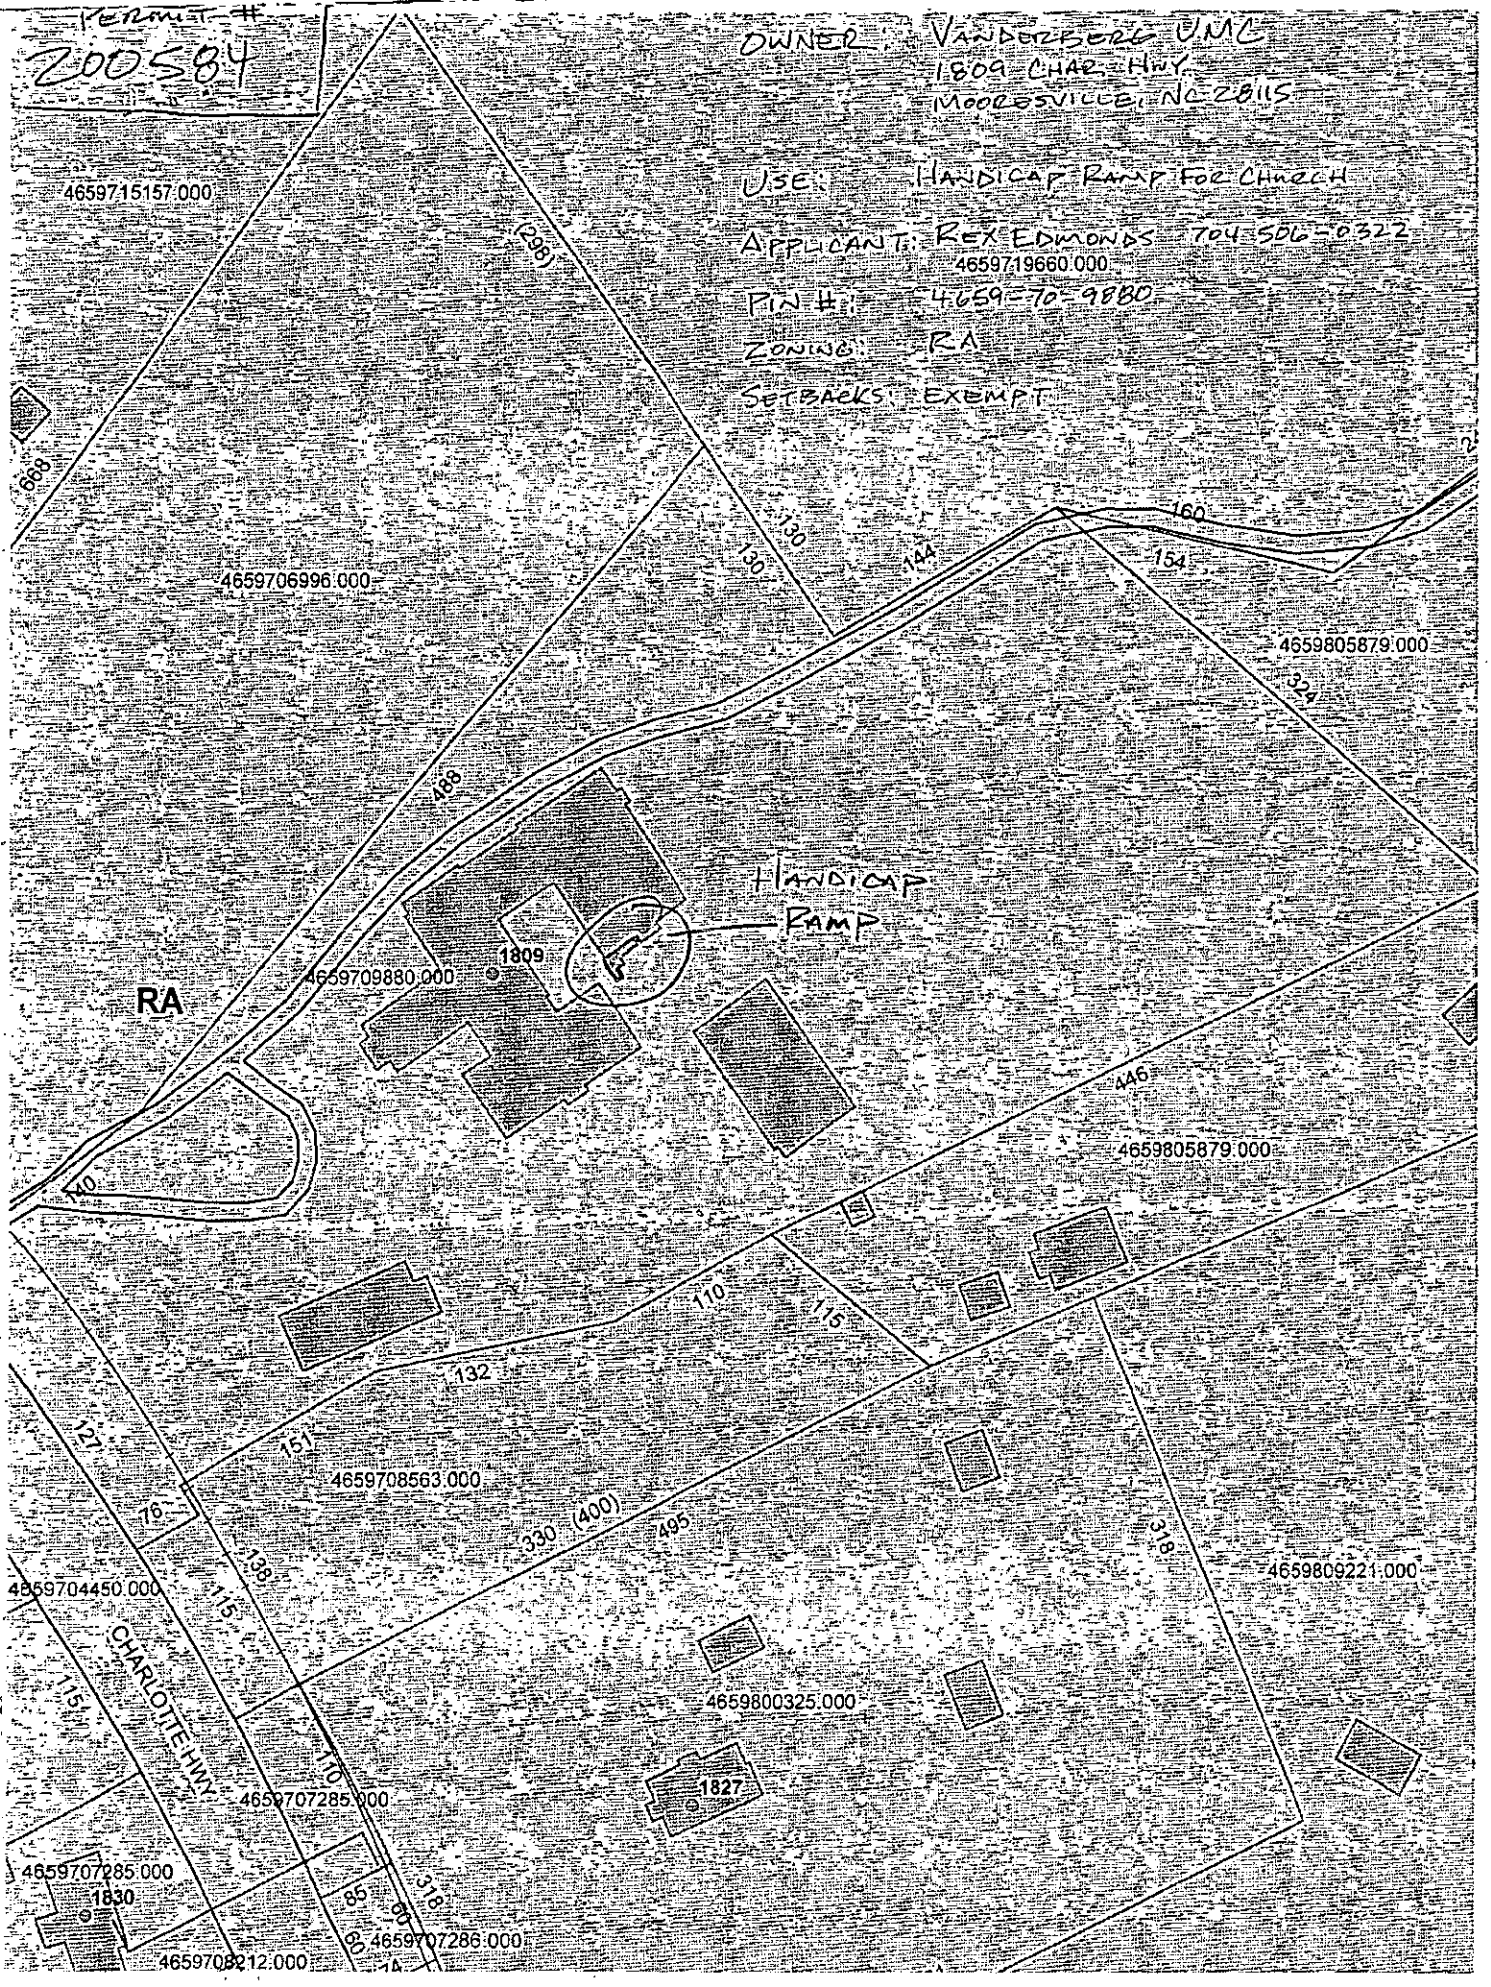
Permit #
200584
OWNER: VANDERBERG UMC
1809 CHAR. HWY.
MOORESVILLE, NC 28115
USE: HANDICAP RAMP FOR CHURCH
APPLICANT: REX EDMONDS 704-506-0322
PIN #: 4659-70-9880
ZONING: RA
SETBACKS: EXEMPT
4659715157.000
4659706996.000
4659805879.000
4659709880.000
4659708563.000
4659704450.000
4659707285.000
4659707286.000
4659708212.000
4659809221.000
4659800325.000
4659805879.000
4659719660.000
1809
1827
1830
RA
HANDICAP RAMP
CHARLOTTE HWY.
(298)
668
488
130
144
160
154
329
440
446
110
115
132
151
127
76
138
330 (400)
495
318
85
90
60
14