IREDELL COUNTY HEATLH DEPARTMENT

PAGE 2: *SITE PLAN WORKSHEET*

SEE THE SAMPLE SITE PLAN BELOW. INCOMPLETE SITE PLANS WILL BE RETURNED TO YOU FOR COMPLETION AND MAY RESULT IN A DELAY IN THE ISSUANCE OF YOUR SEPTIC SYSTEM PERMIT!!!

Place an (X) beside each item as you complete the site plan:

- ✓ Property Line measurements are clearly identified…
- ✓ All proposed structures are indicated…
  SHOW: proposed house or business footprint, wells, water lines, patios, pools and decks, and any other item that will occupy space on the site
- ✓ Front and side setbacks from property line…
- ✓ Preferred driveway location and configuration, preferred well location…
- ✓ Area you prefer your septic system to be placed…
- ___ North arrow, or other sufficient indicator of direction…

Circle N/A on the following if appropriate:

- ✓ Location of septic systems and wells within 100' of your property… N/A
- ✓ Location of easements and rights of ways on your property… N/A
- ___ Location of any designated wetlands on the property… (N/A)


Signature: Erin Wan


Property owner or owner's legal representative signature (SIGNATURE REQUIRED)


2-17-09

DATE

USE THIS SPACE TO DRAW YOUR SITE PLAN

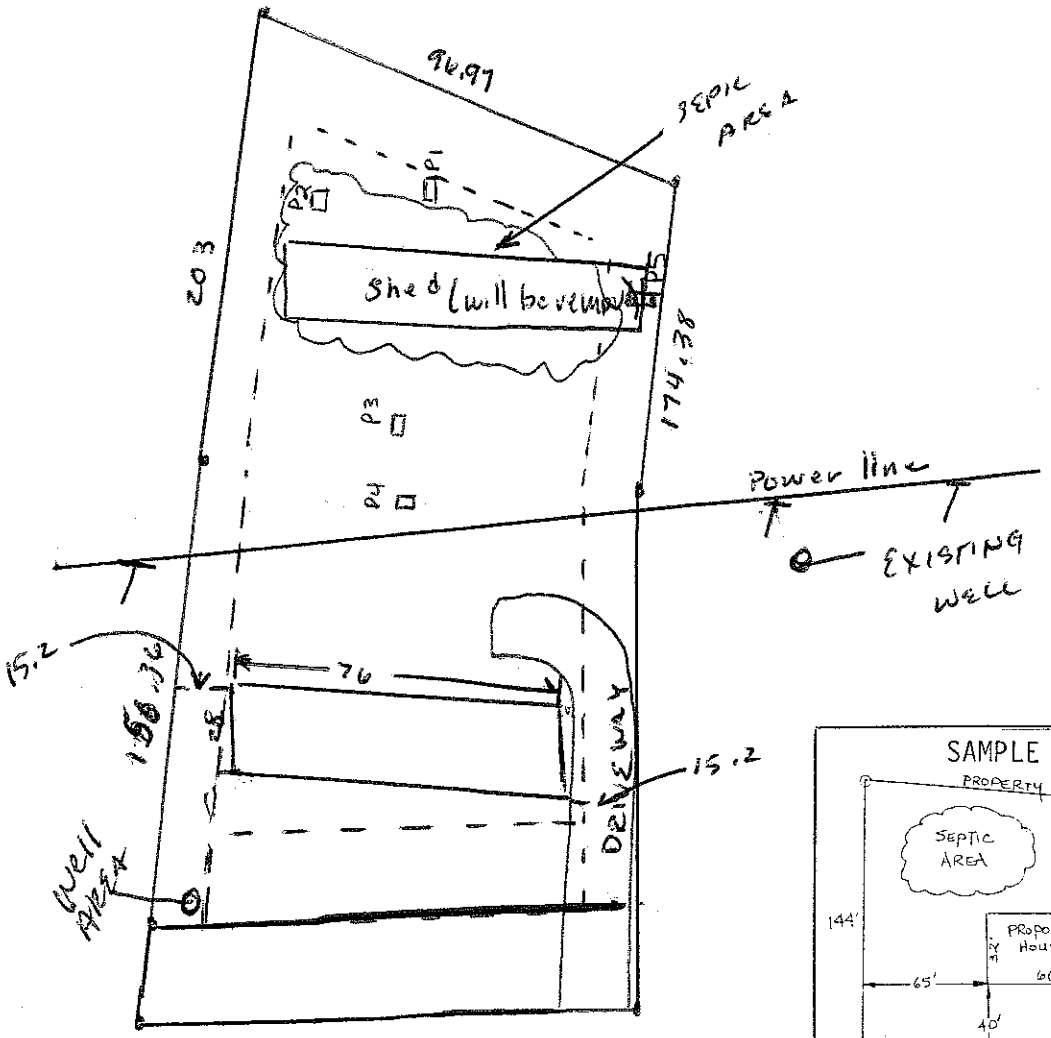

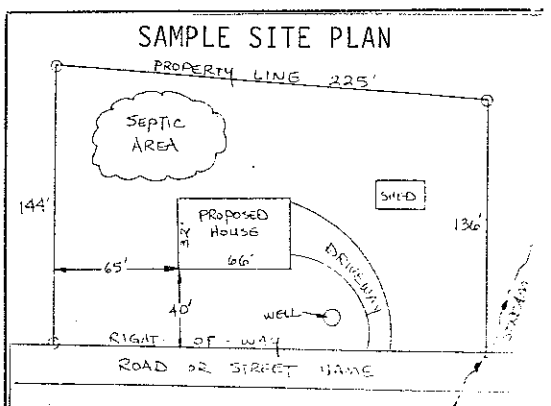

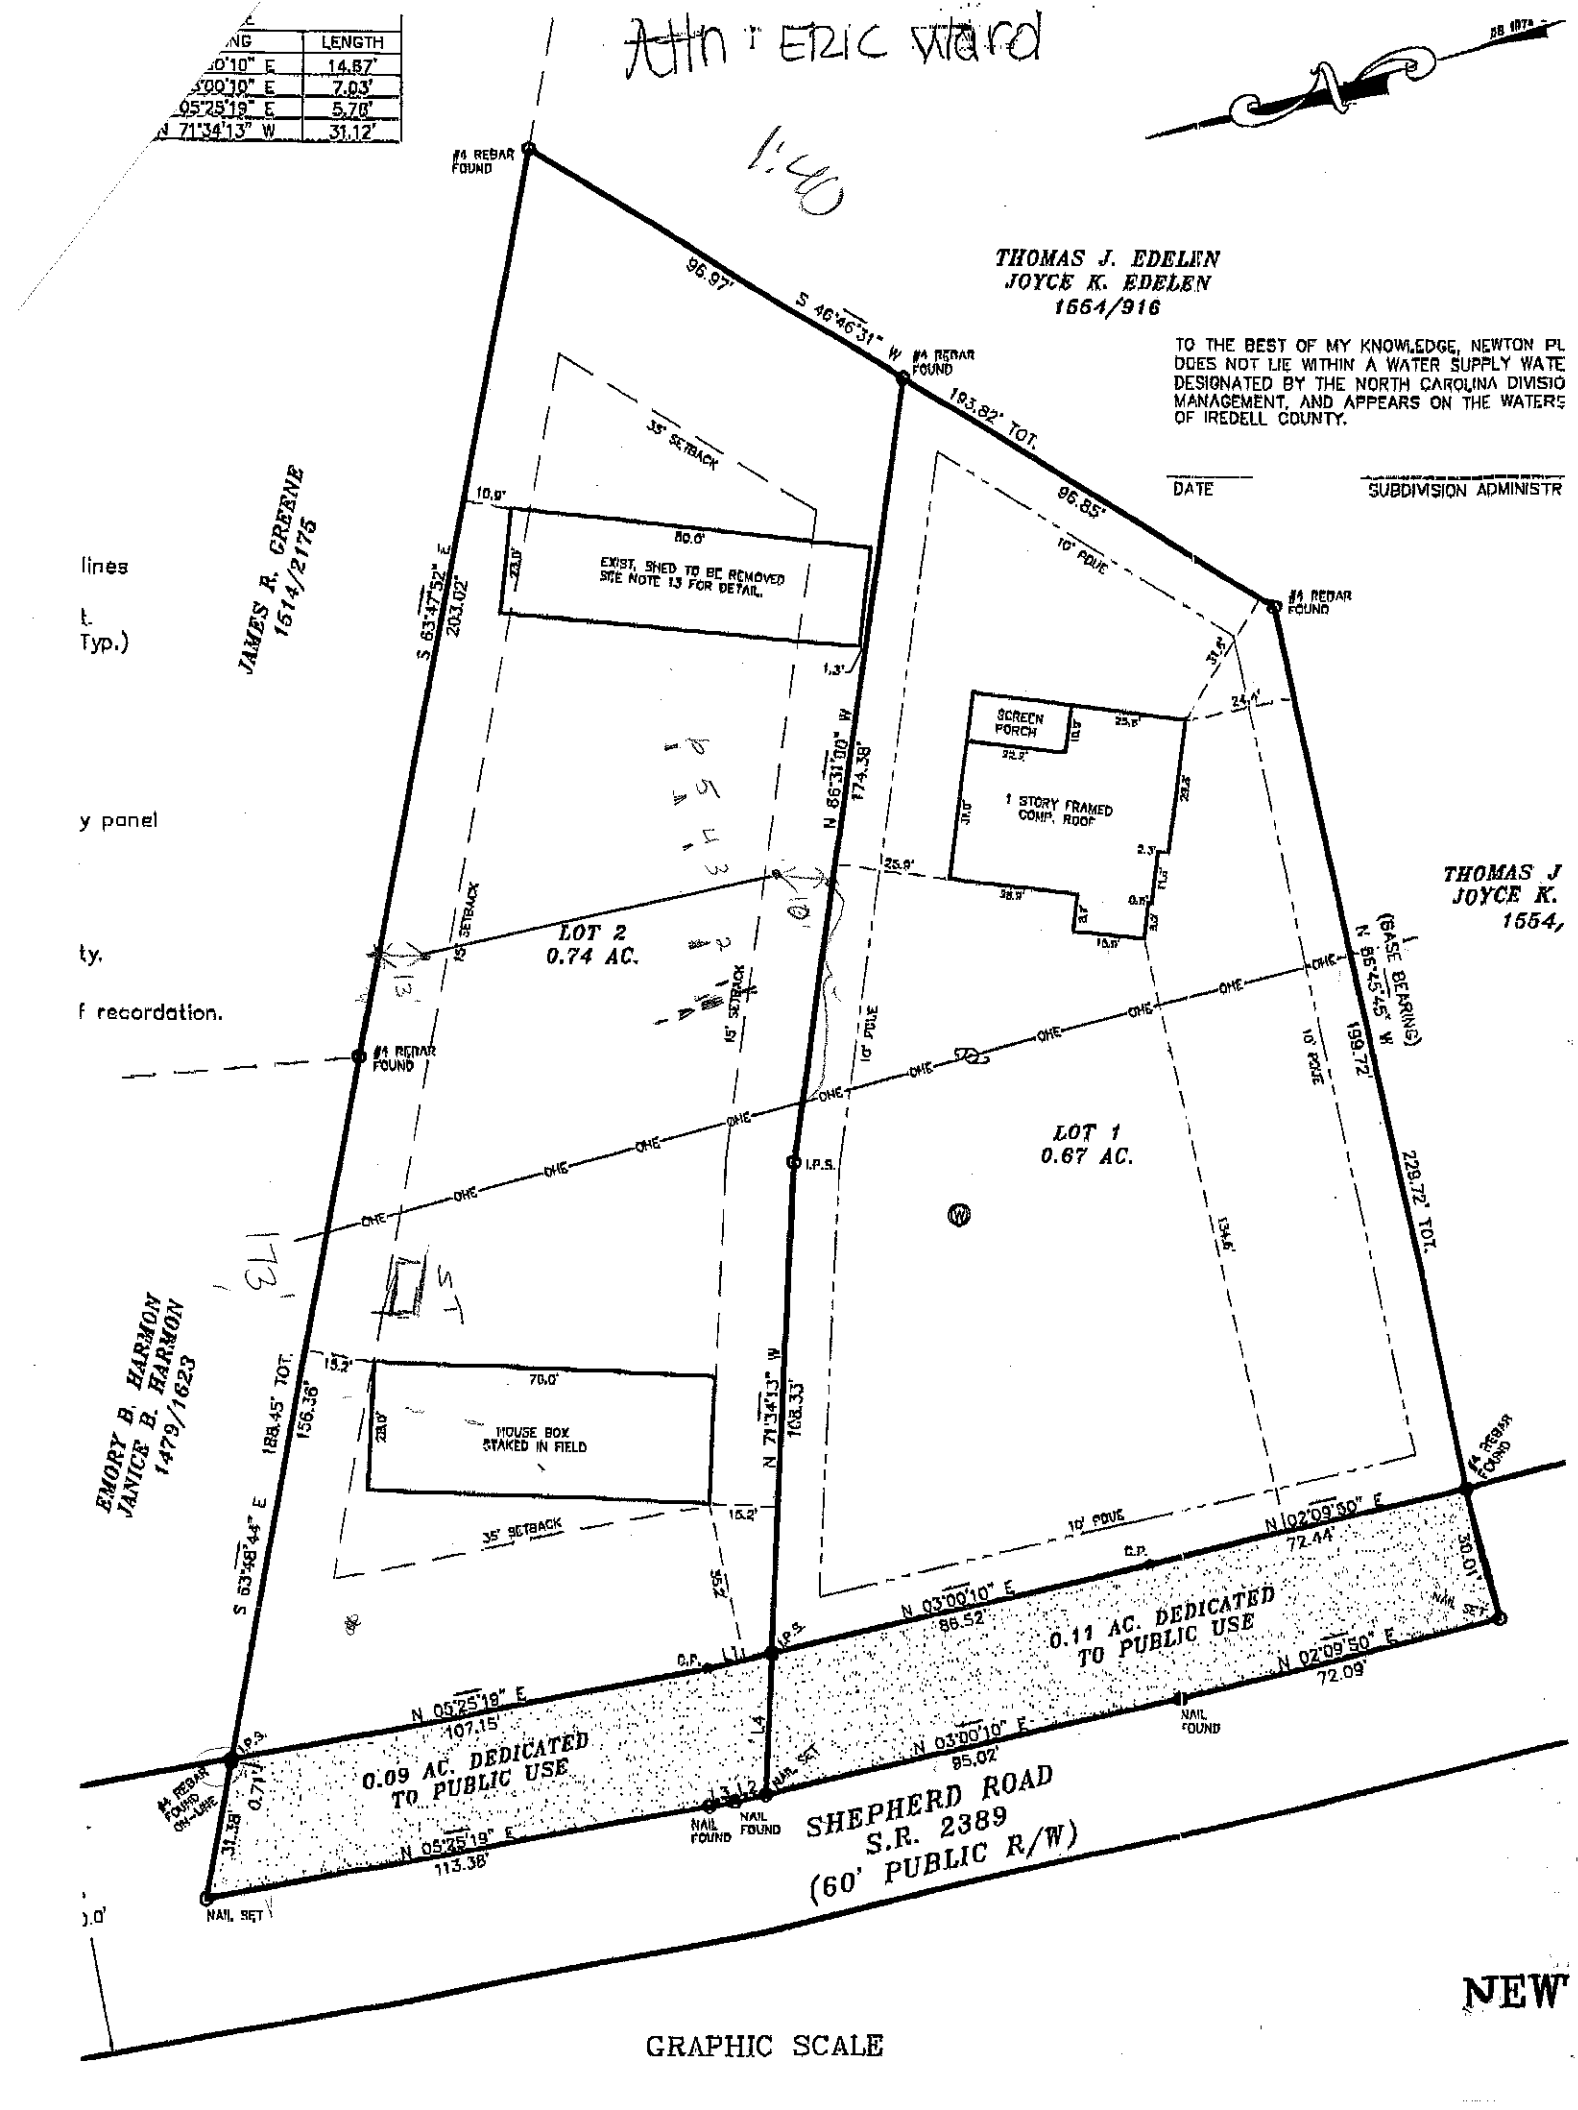

	LENGTH
0'10" E	14.87'
00'10" E	7.03'
05°25'19" E	5.76'
N 71°34'13" W	31.12'

lines

Typ.)

y panel

ty.

f recordation.