
LOT 2 SHEPHERDS BLUFF

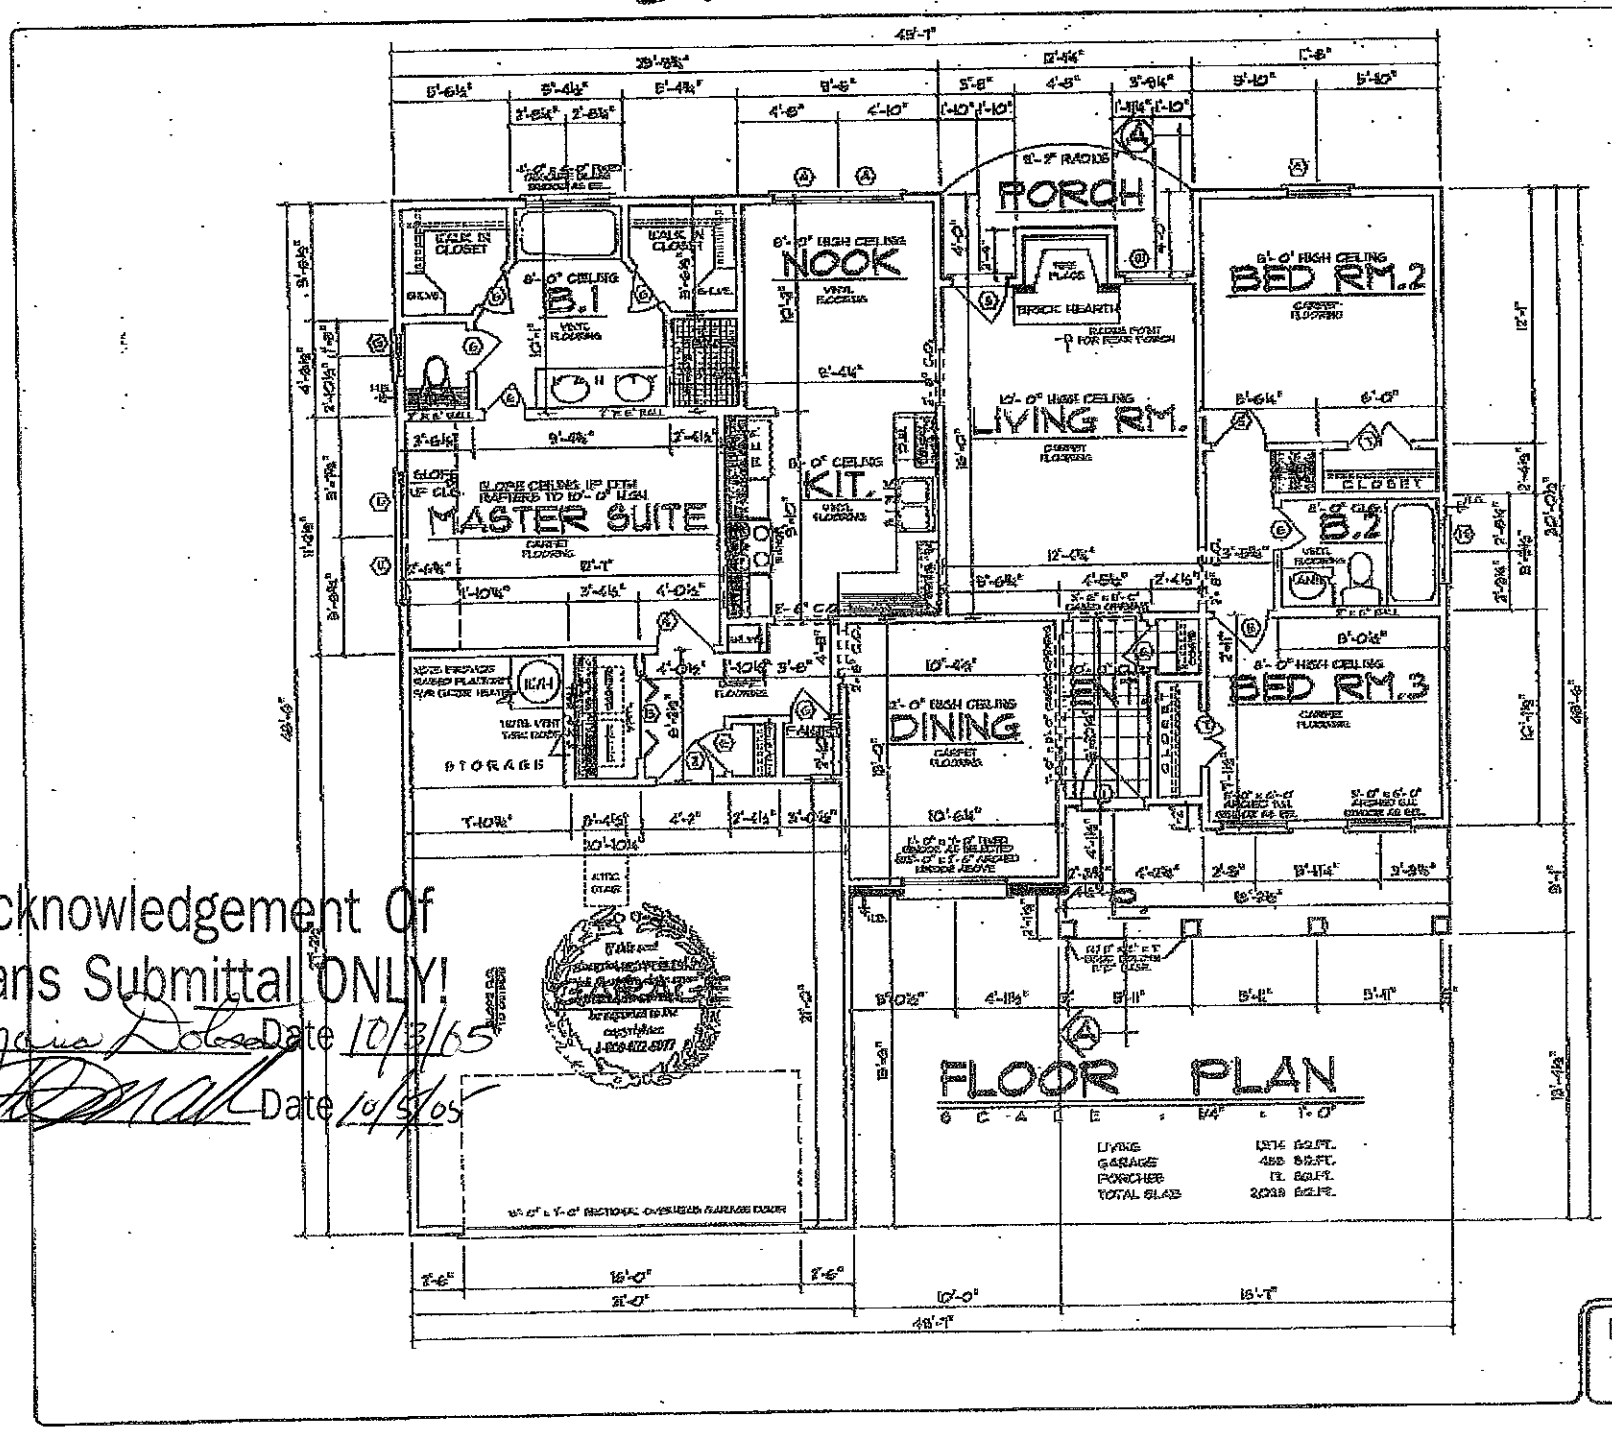

Acknowledgement Of
Plans Submittal ONLY!

Maria Lobos Date 10/3/05

Date 10/5/05

RONALD K. DICK
DESIGNER
6021 Randol Mill Rd.
Fort Worth, Texas 76112
(817) 451-5131
www.ronaldkdickdesigner.com

DATE:

DRAWN BY: MITCH DALE
CHECKED BY: MITCH DALE

STOCK PLAN #
1374-9

REVISED BY

DATE REVISED

CUSTOMER NAME

SHEET 3 OF 9

PLAN NUMBER
1374-9