IREDELL COUNTY HEALTH DEPARTMENT *ENVIRONMENTAL HEALTH DIVISION:*

SITE PLAN WORKSHEET

SEE THE "SAMPLE SITE PLAN" BELOW. ***INCOMPLETE SITE PLANS WILL BE RETURNED TO YOU FOR COMPLETION AND MAY RESULT IN A DELAY IN THE ISSUANCE OF YOUR SEPTIC SYSTEM PERMIT!!!***

Place an (X) beside each item as you complete the site plan:

__✓__ Property Line measurements are clearly identified... __✓__ All proposed structures are indicated...

SHOW: proposed house or business footprint, wells, water lines, patios, pools and decks, and any other item that will occupy space on the site


_____ Front and side setbacks from property line... _____ Preferred driveway location and configuration, preferred well location...

_____ Area you prefer your septic system to be placed... _____ North arrow, or other sufficient indicator of direction...


Circle N/A on the following if appropriate:

_____ Location of septic systems and wells within 100' of your property... N/A

_____ Location of easements and rights of ways on your property... N/A _____ Location of any designated wetlands on the property... N/A

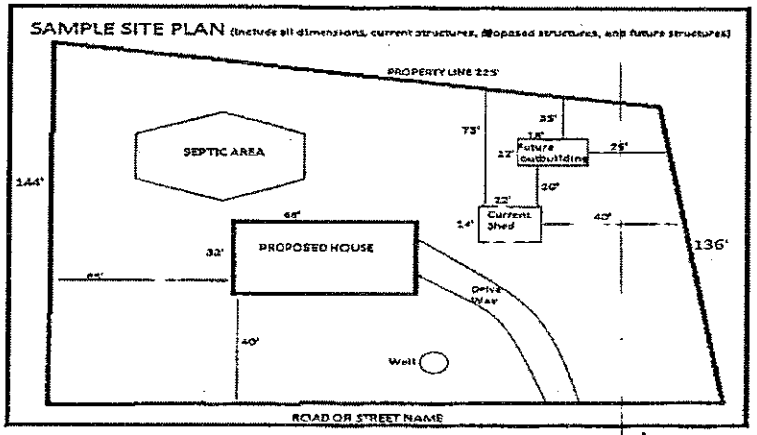

USE THIS SPACE TO DRAW YOUR SITE PLAN

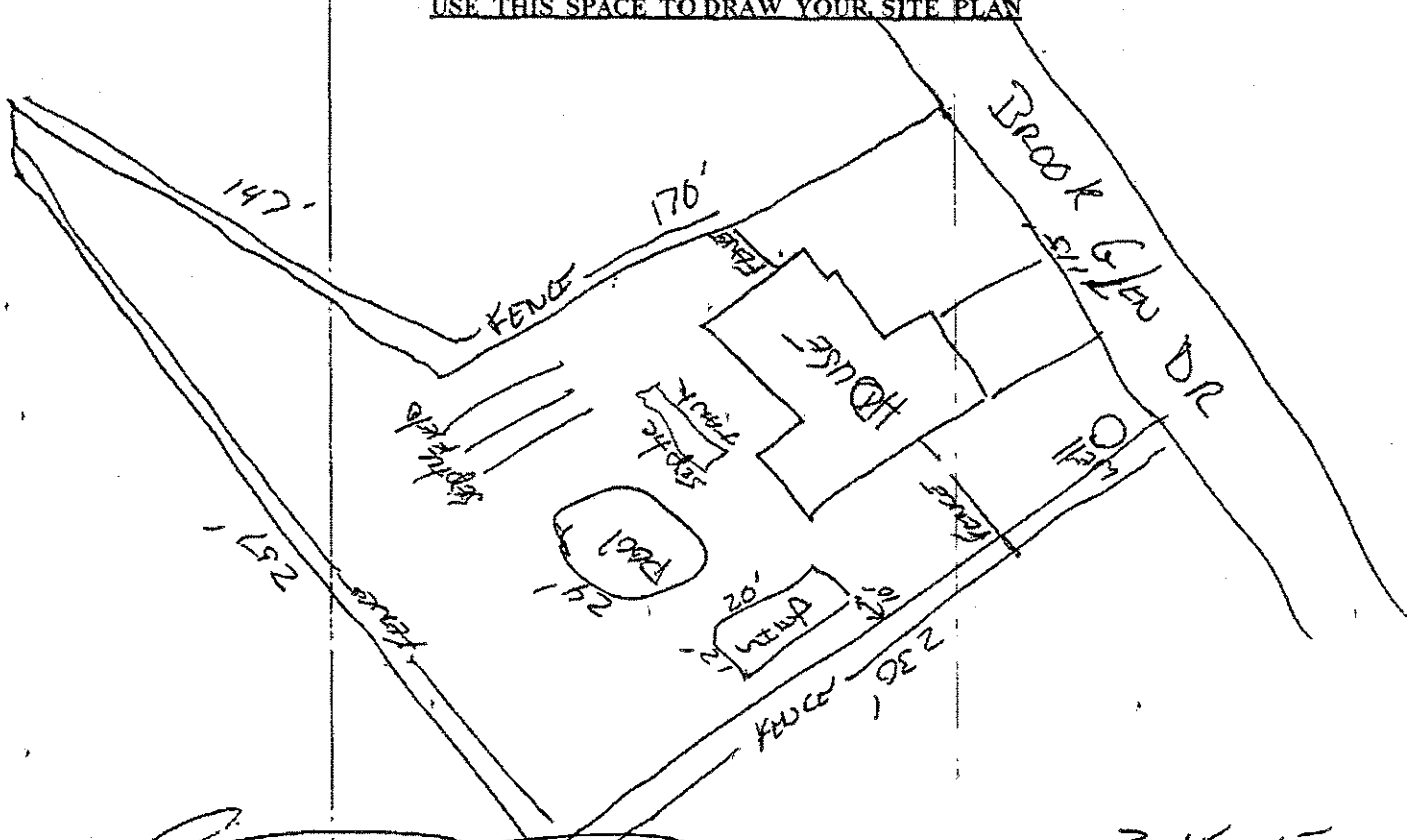


Signature: _____

REQUIRED property owner or owner's legal representative signature.

3·15·15

DATE

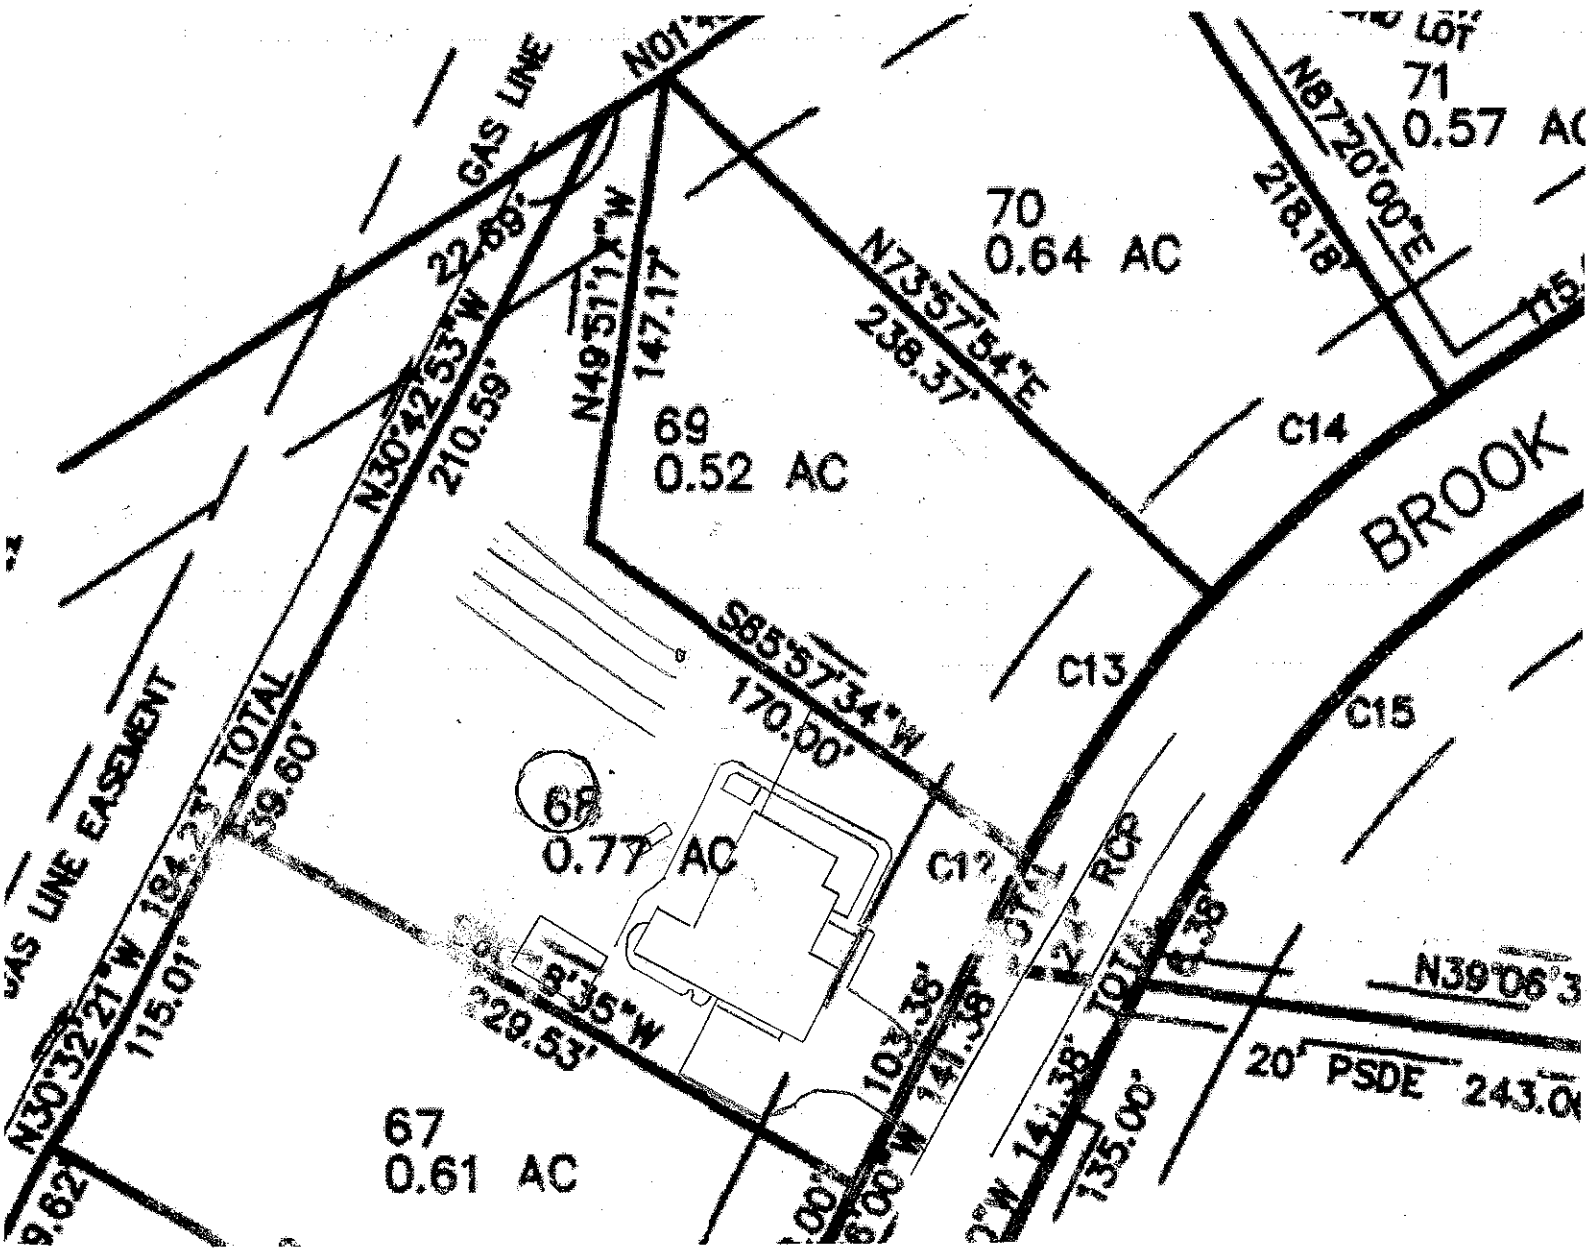
GAS LINE
N01°
22.69'
N30°42'53"W
210.59'
N49°51'17"W
147.17'
70
0.64 AC
N73°57'54"E
238.37'
71
0.57 AC
N87°20'00"E
218.18'
69
0.52 AC
C14
BROOK
S85°57'34"W
170.00'
C13
C15
68
0.77 AC
GAS LINE EASEMENT
N30°32'21"W 184.23' TOTAL
115.01'
59.60'
S5°35"W
229.53'
24" RCP
103.38'
141.38'
N39°06'3
20' PSDE
243.0
135.00'
67
0.61 AC