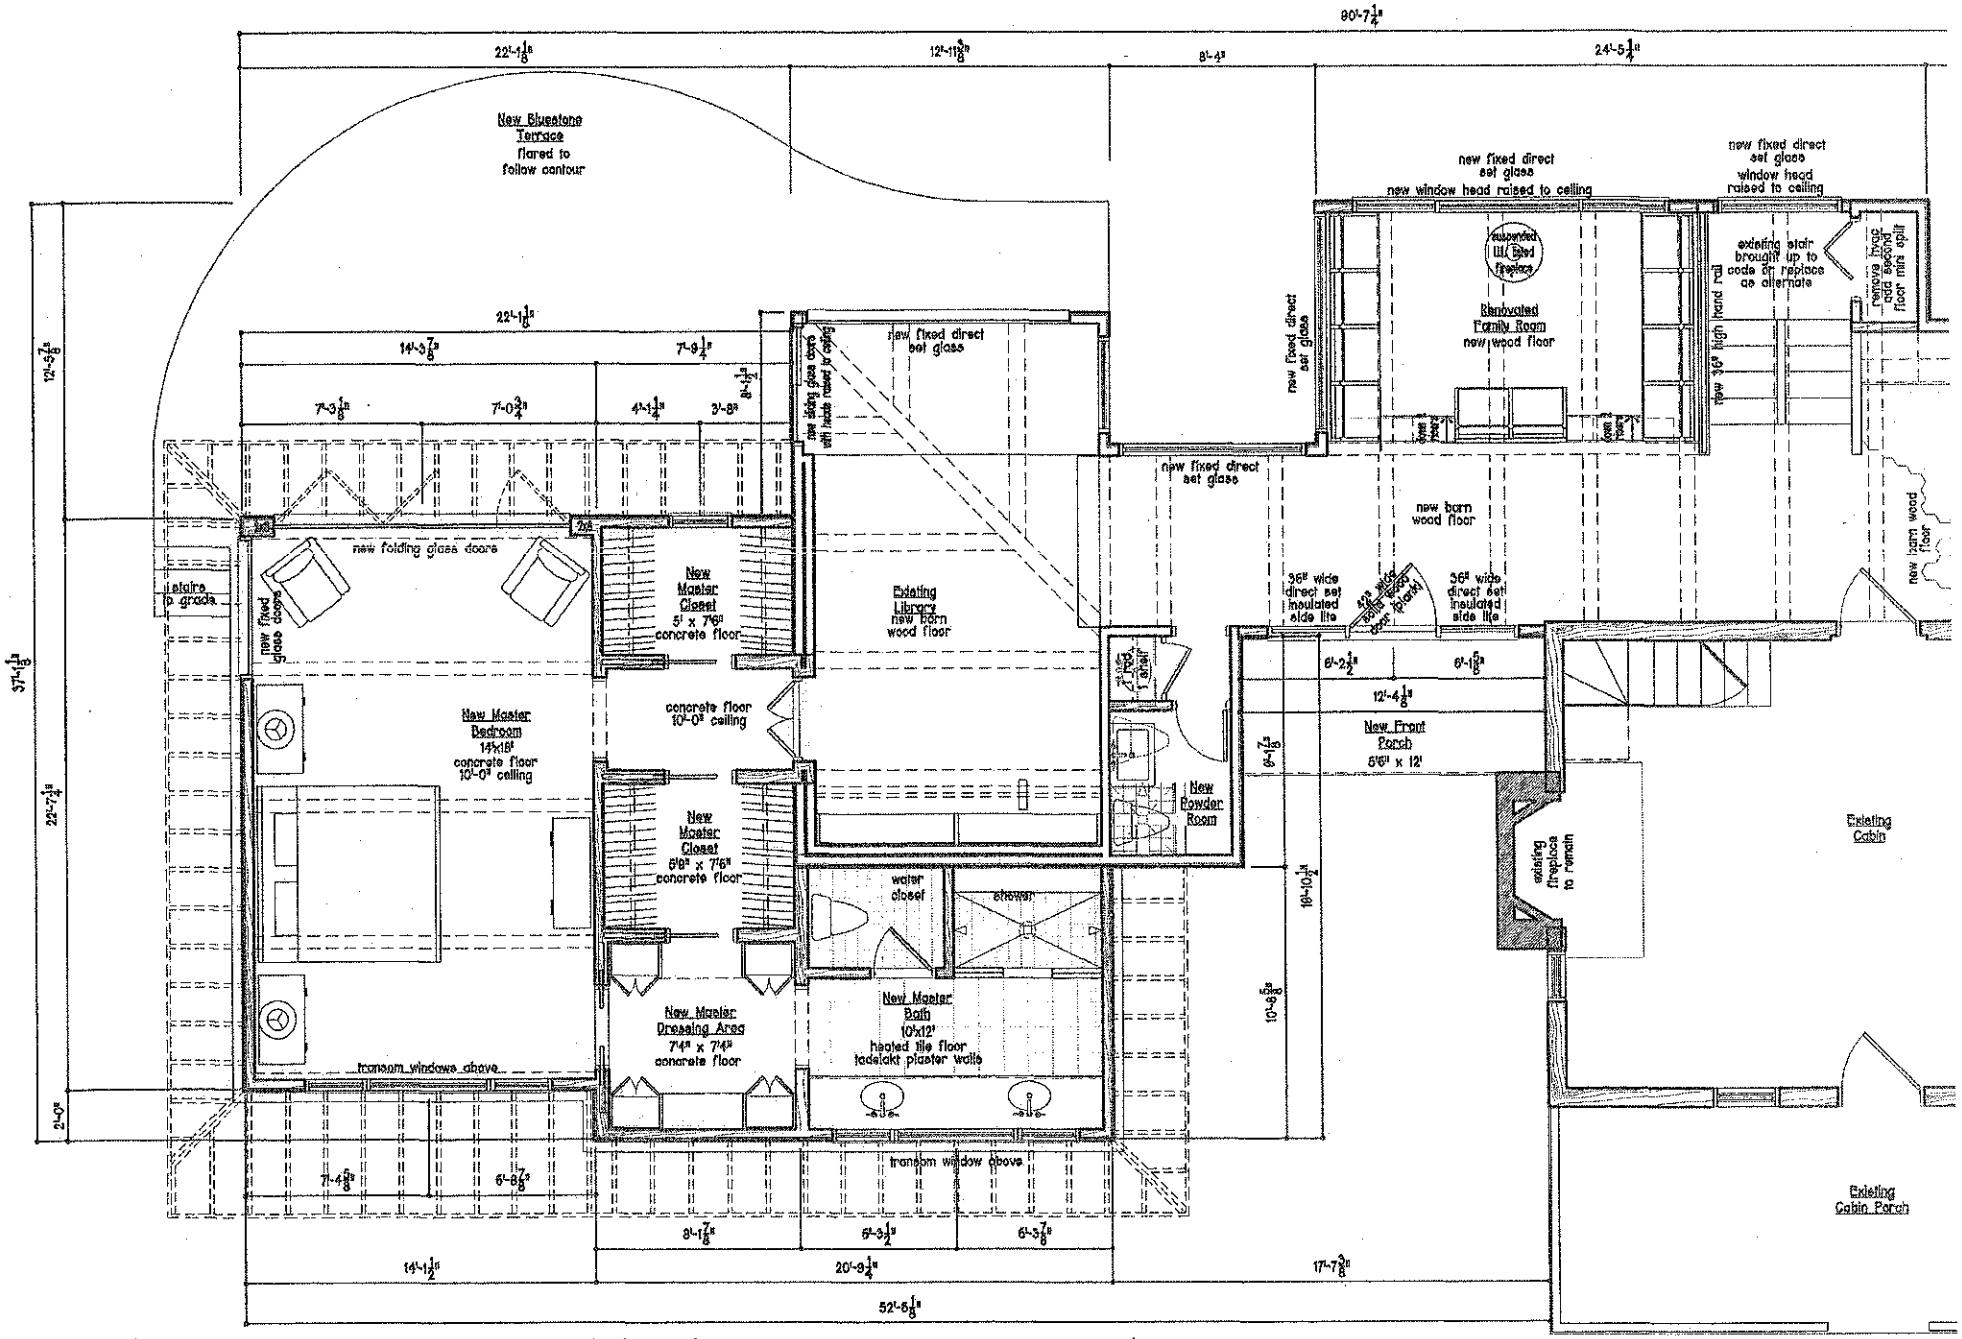


Addition highlighted in yellow = 589 sq ft