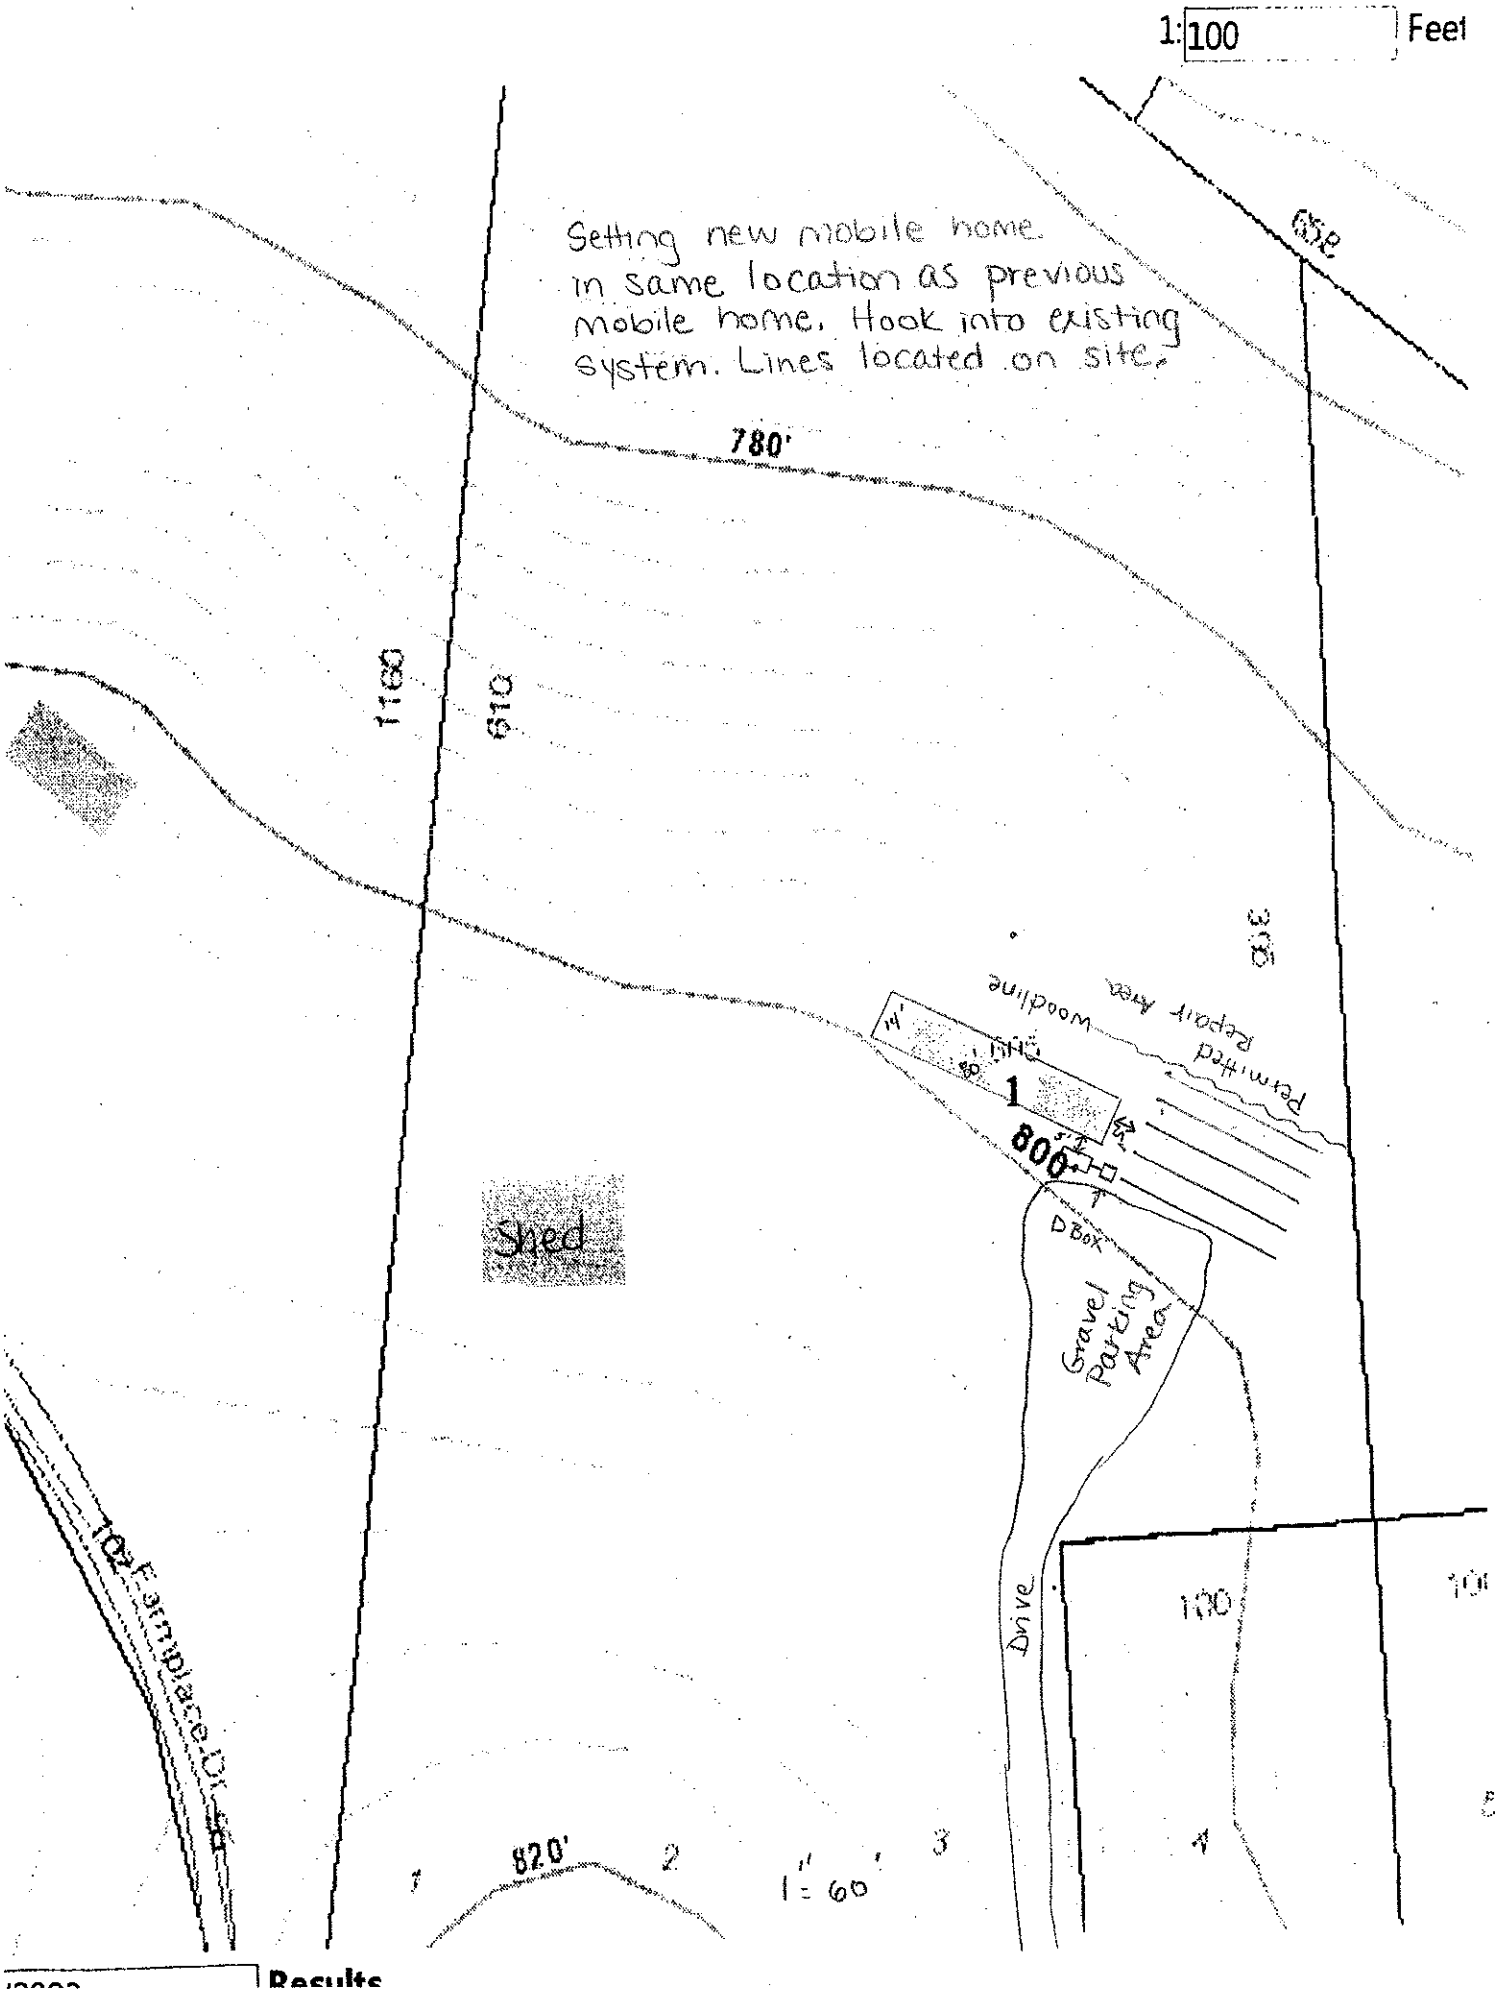

1:100 Feet
Setting new mobile home in same location as previous mobile home. Hook into existing system. Lines located on site.
780'
1160
610
Shed
Permitted Repair Area
Woodline
1
806'
D Box
Gravel Parking Area
Drive
100
820'
1" = 60'