09463

4664-39-2306

IREDELL COUNTY HEALTH DEPARTMENT

(SEPTIC TANK) IMPROVEMENTS PERMIT AND CERTIFICATE OF COMPLETION
(Ground Absorption Sewage Disposal System -- G. S. Chapter 130-Article 13C)

OWNER OR CONTRACTOR Larry Deal DATE April 3, '89 PERMIT NO. ______

PHONE: Business ______ Home ______

LOCATION 1125 S. TR 1138 (Presbyterian Rd.) ~1/4 mile on Right S. R. No. ______

SUBDIVISION NAME Gold Trace LOT NO. 9 SECTION OR BLOCK NO. ______

House ( ) Mobile Home (✓) Business ( ) Other ______

No. Bedrooms 3 No. Bathrooms 2

Garbage Disposal Unit Yes ( ) No (✓)

Auto. Dishwasher Yes (✓) No ( )

Auto. Wash. Machine Yes (✓) No ( )

Site Suitable PS Yes (✓) No ( )

Lot Area 100' x 450'

Character & Porosity of Soil clay


Percolation Rate 2-3

Topography 10-15%

Depth to Water Table 4'+

Rock or other impervious formations none obs.

___ Basement with Plumbing ___ Basement without Plumbing ✓ No Basement

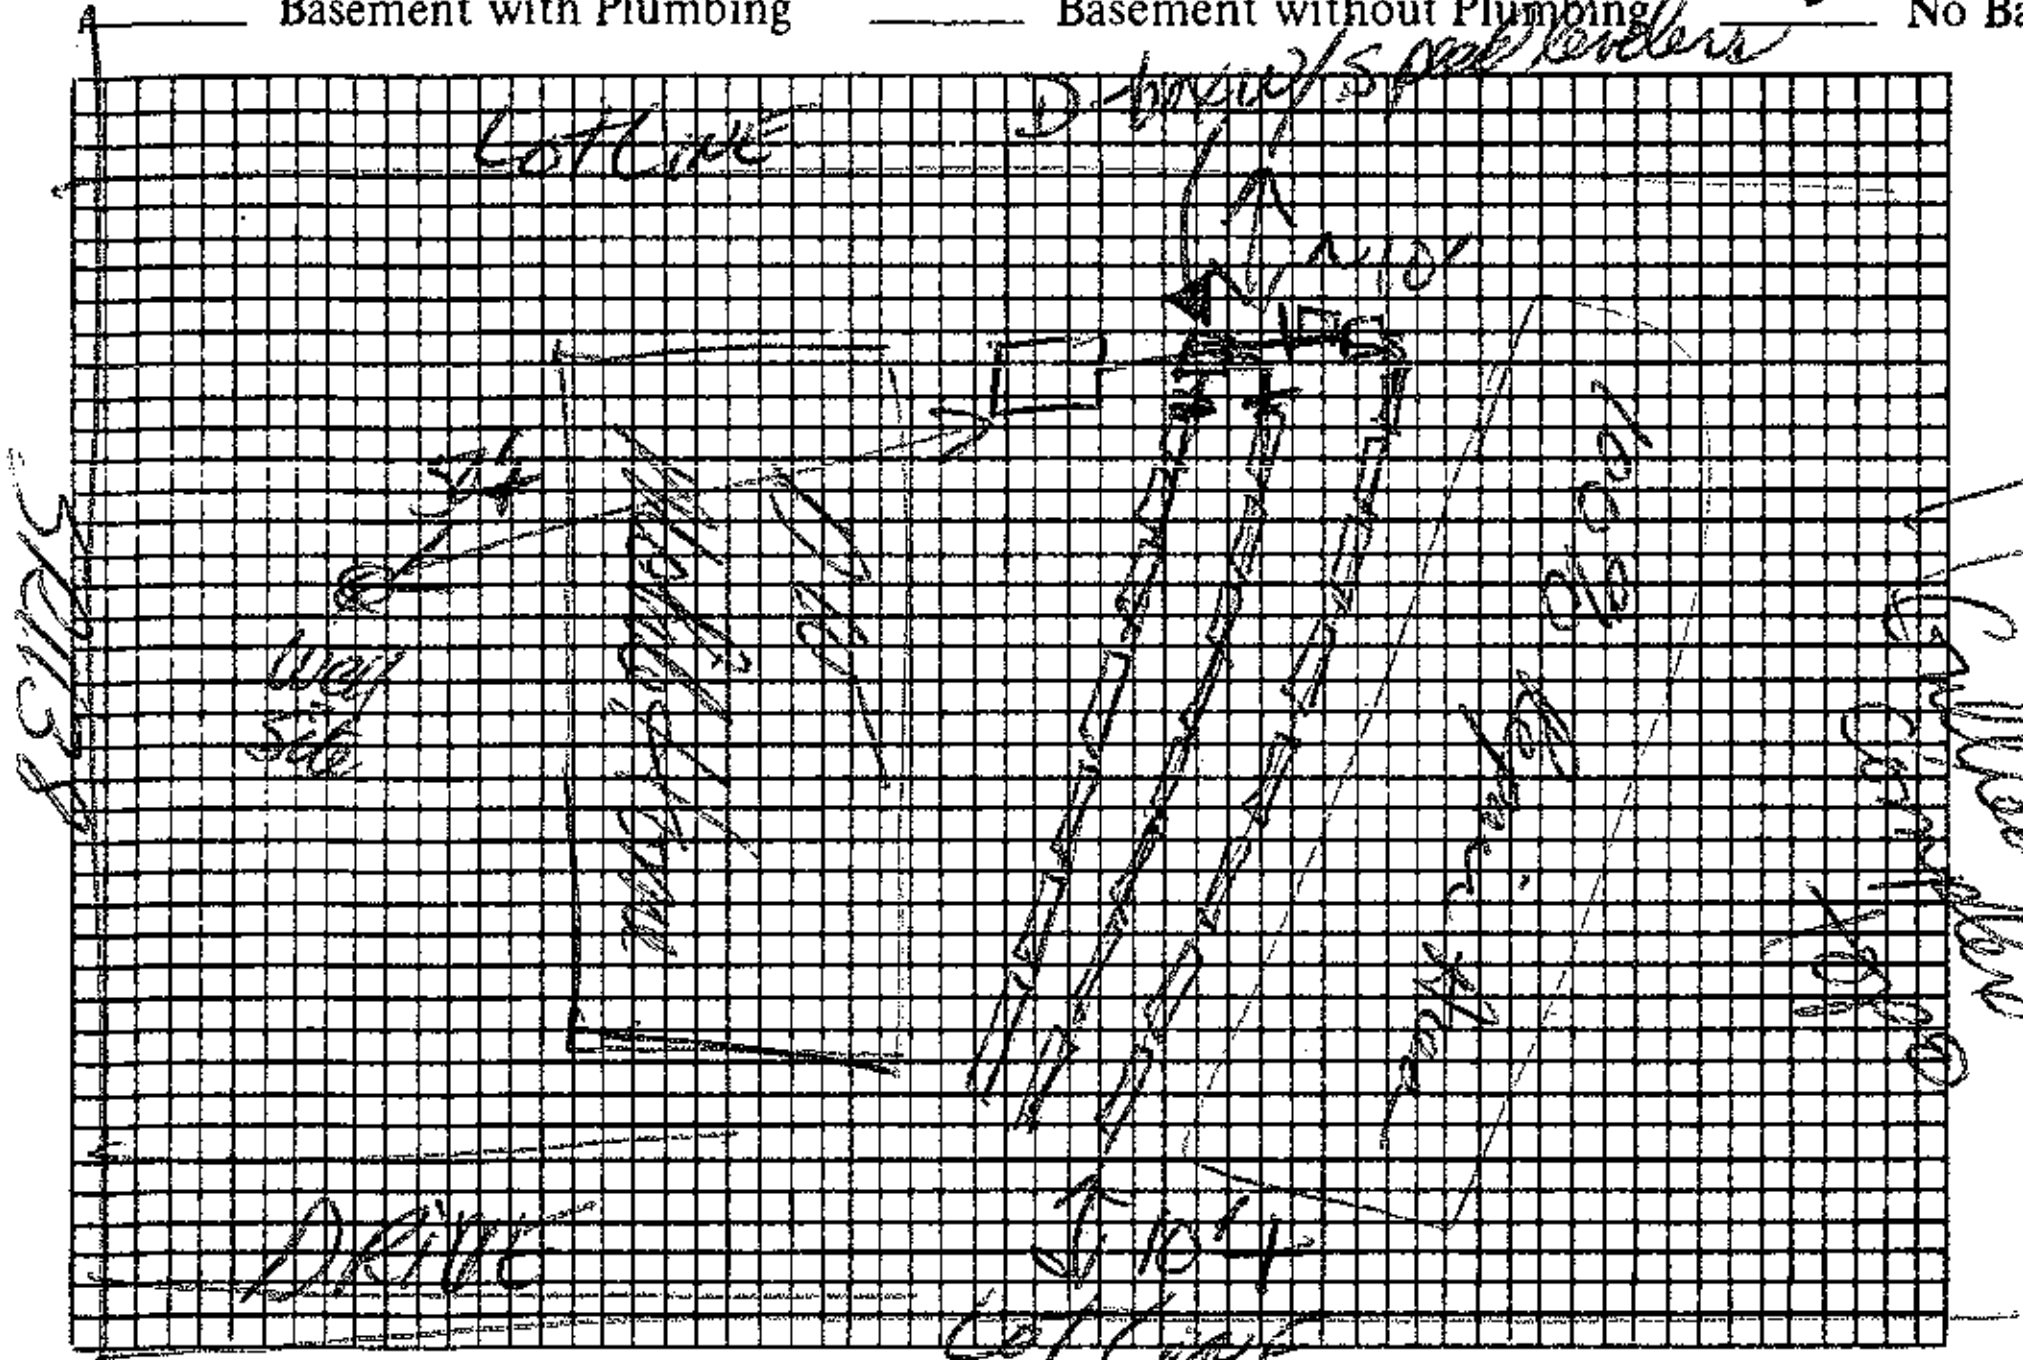

Plot of System

Size of Tank 1000 Gals.

Nitrification Field:

No. of Lines 3

Sq. Ft. ______ Linear Ft. 200'

Depth of Stone in Lines 16"

Water Supply: Individual (✓) Public ( ) parallel gravity flow

Installed by F. J. Erwin

I understand and agree to install septic tank system as specified on this Improvements Permit.

Signed: ______

IMPROVEMENTS PERMIT BY [signature]

COMMENTS: ______

CERTIFICATE OF COMPLETION BY [signature] DATE 4-3-89

EXISTING SYSTEM CHECKED BY: ______ DATE ______

CONSTRUCTION MUST COMPLY WITH ALL OTHER APPLICABLE STATE AND LOCAL REGULATIONS.

Permit is VOID if any unauthorized changes are made in installation of system and/or if any false information is supplied in making Improvements Permit.

Health Dept. Copy: White Inspection Dept. Copy: Yellow Sanitarian's Copy: Pink Owner's Copy: Gold