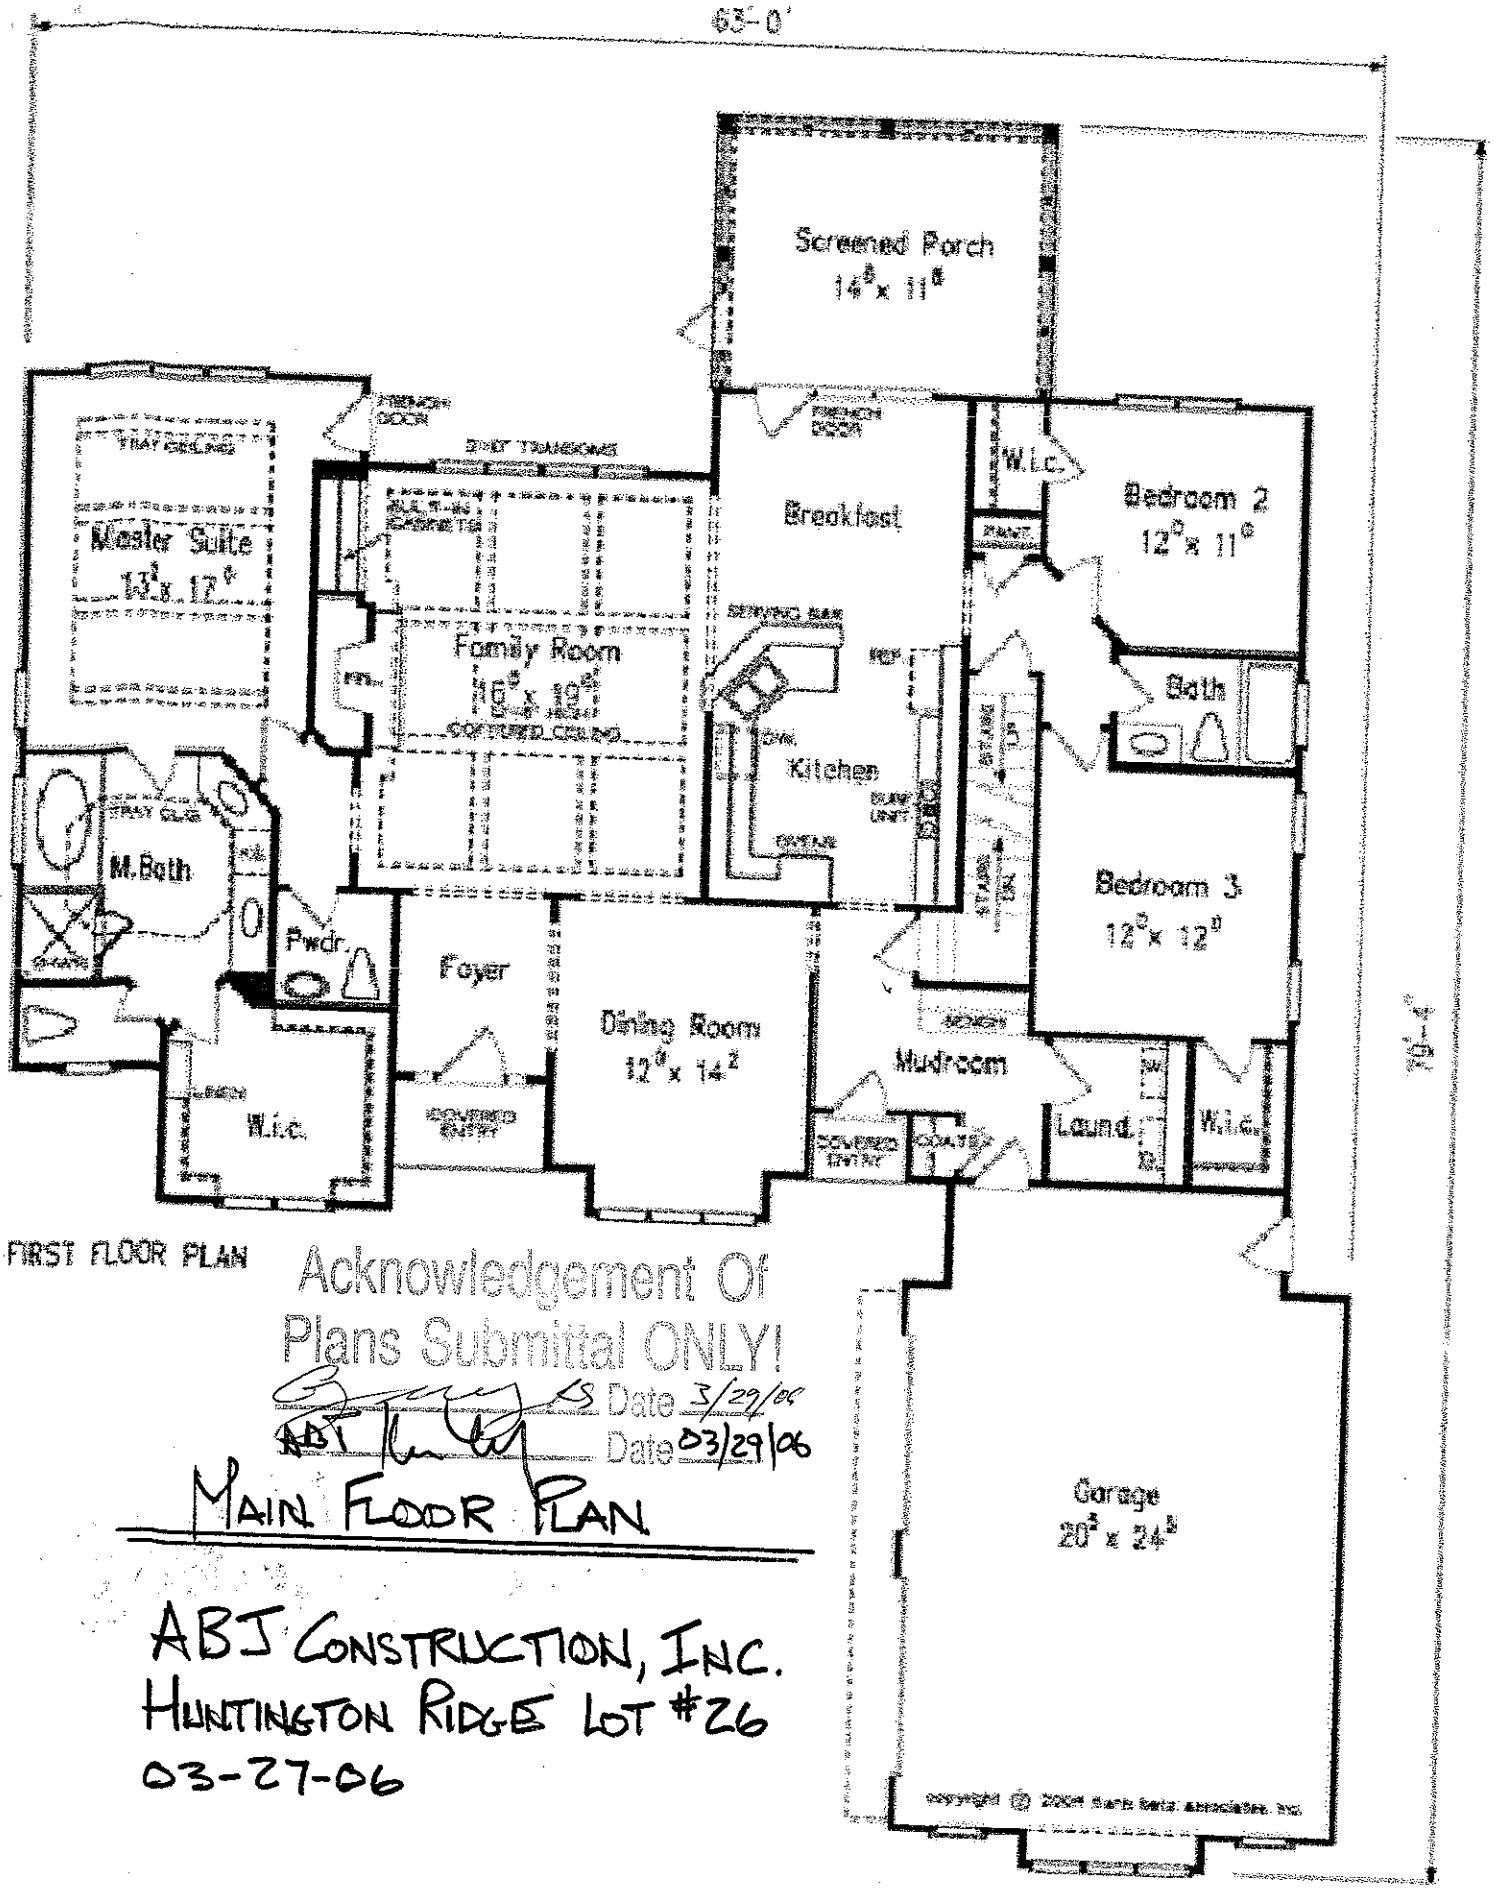


FIRST FLOOR PLAN


Acknowledgement Of
Plans Submittal ONLY!

GS Date 3/29/06

ABJ Date 03/29/06

MAIN FLOOR PLAN

ABJ CONSTRUCTION, INC.
HUNTINGTON RIDGE LOT #26
03-27-06

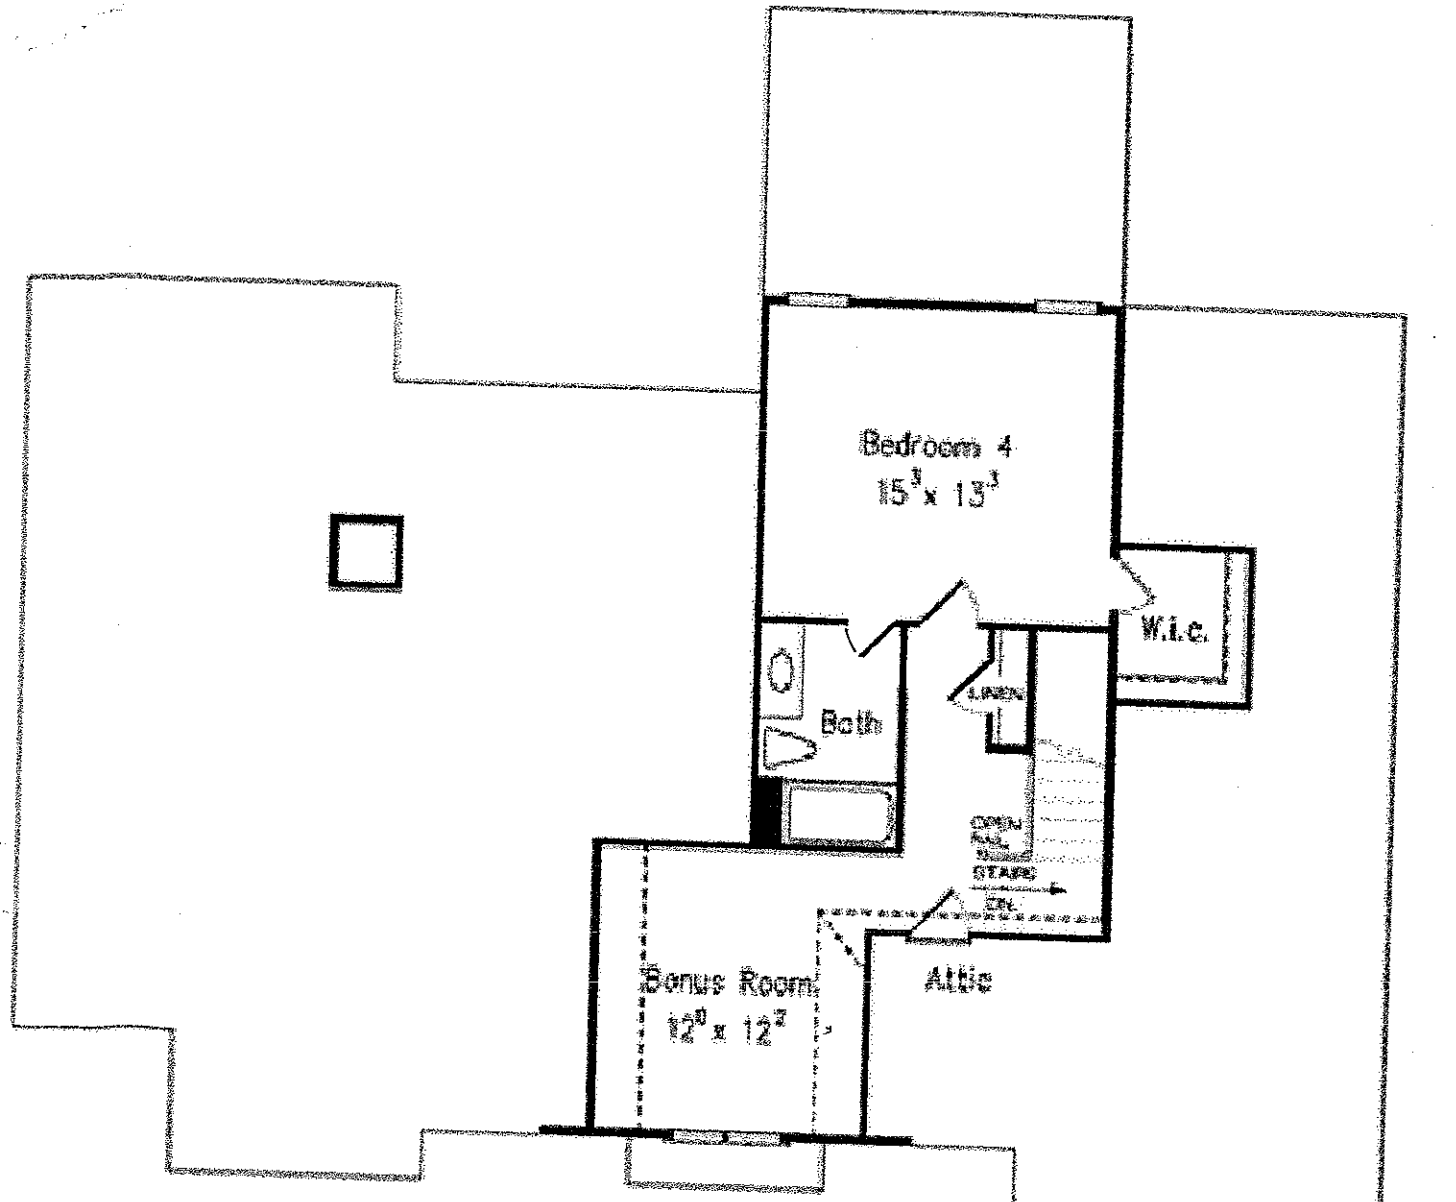

SECOND FLOOR PLAN

Upper Floor Plan

ABJ Construction, Inc.
Huntington Ridge Lot # 26
03-27-06