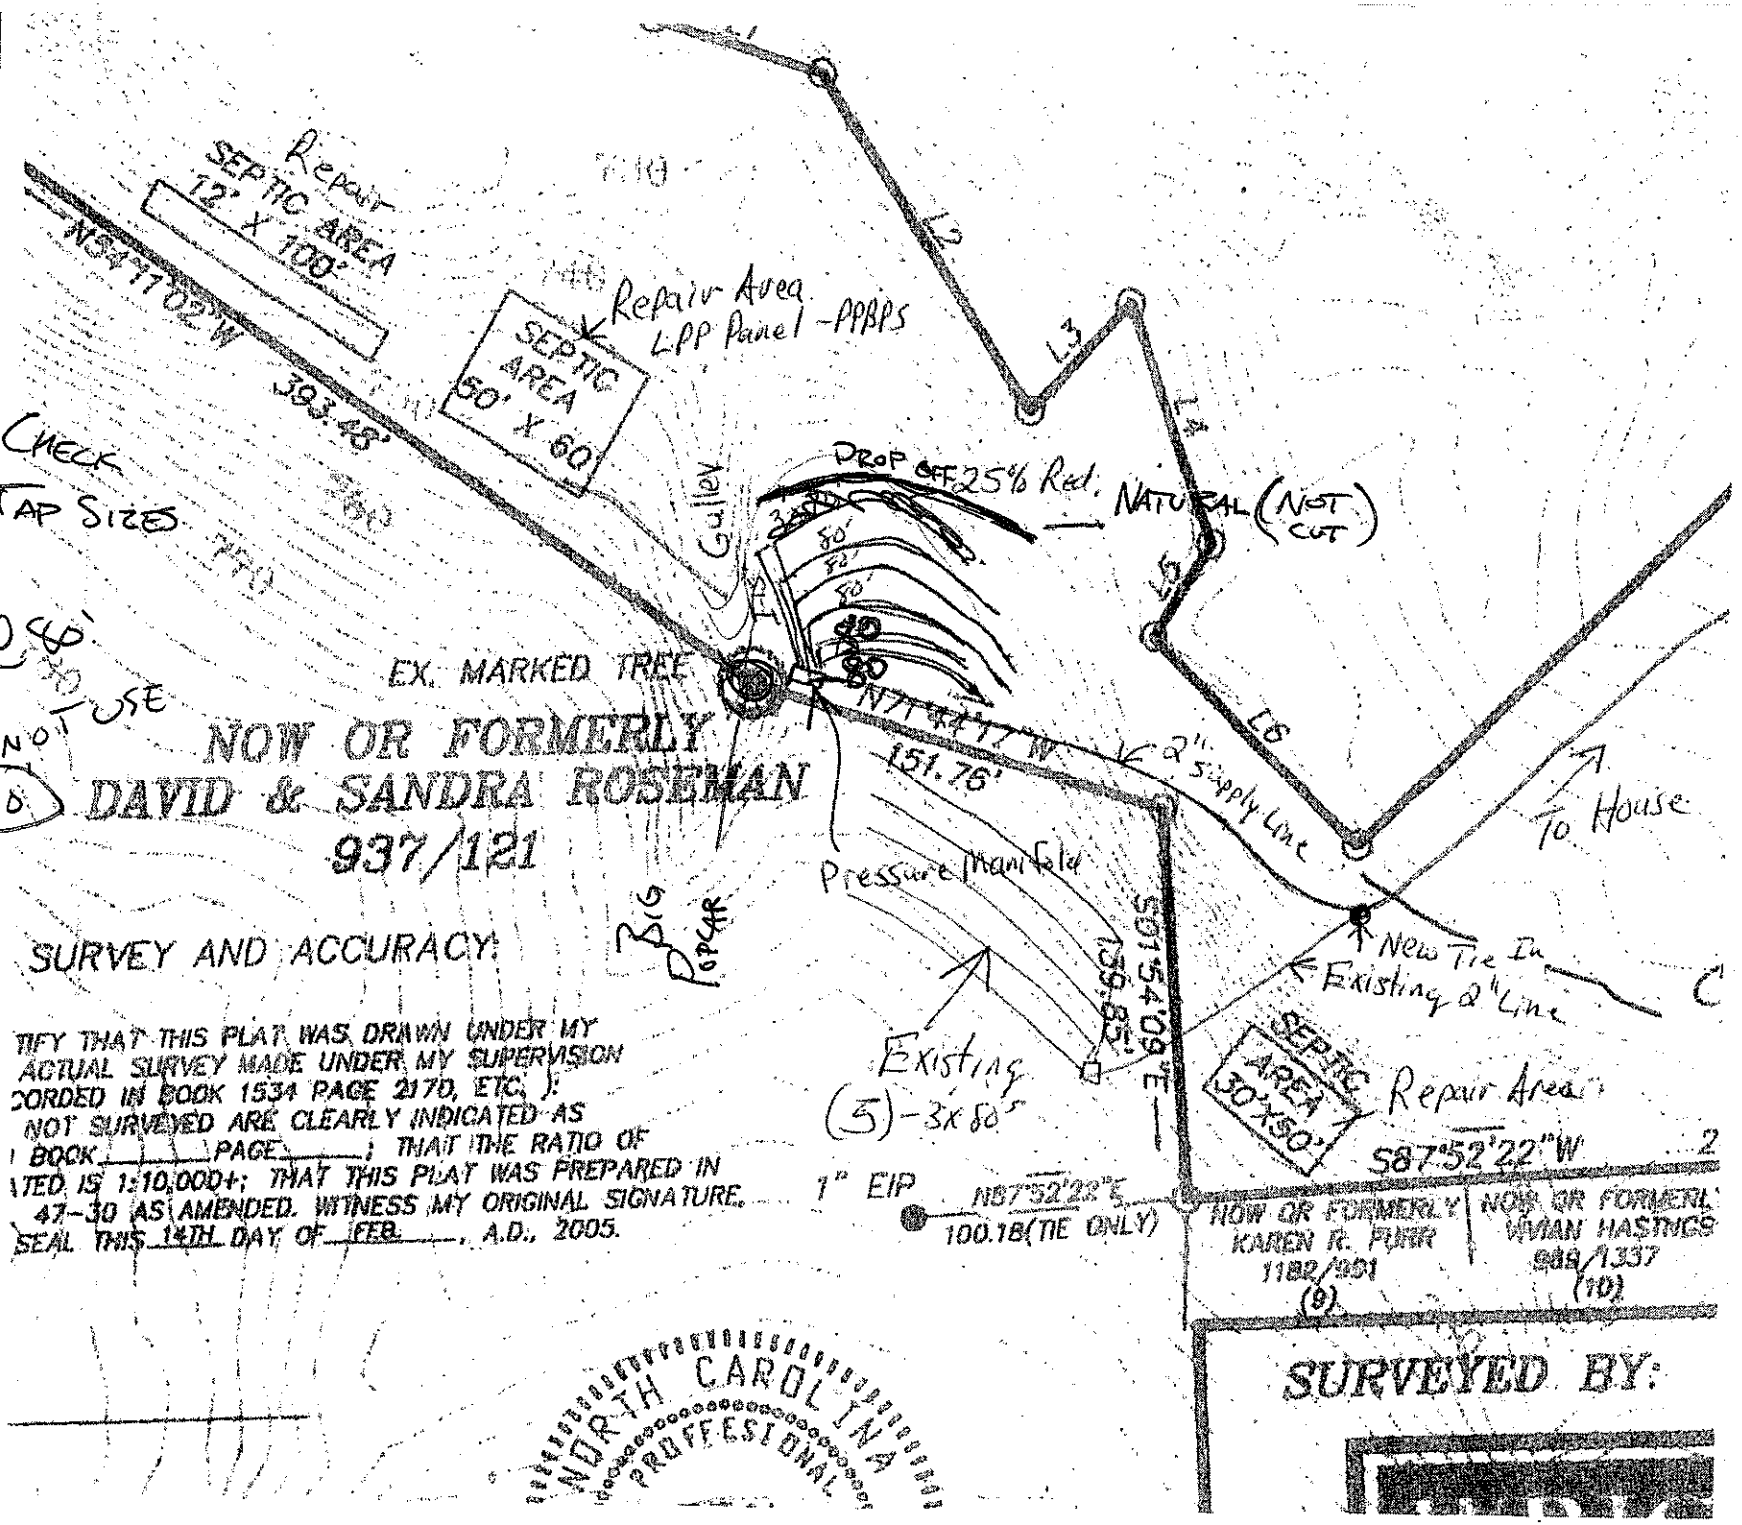

Repair
SEPTIC AREA
12' X 100'
N54°11'02"W
393.48'
Repair Area
LPP Panel - PPBPS
SEPTIC AREA
50' X 60'
CHECK
TAP SIZES
SEP
DO NOT USE
10
EX. MARKED TREE
NOW OR FORMERLY
DAVID & SANDRA ROSEMAN
937/121
SURVEY AND ACCURACY:
TIFY THAT THIS PLAT WAS DRAWN UNDER MY
ACTUAL SURVEY MADE UNDER MY SUPERVISION
CORDED IN BOOK 1534 PAGE 2170, ETC.);
NOT SURVEYED ARE CLEARLY INDICATED AS
BOOK_____PAGE_____; THAT THE RATIO OF
TED IS 1:10,000+; THAT THIS PLAT WAS PREPARED IN
47-30 AS AMENDED. WITNESS MY ORIGINAL SIGNATURE,
SEAL THIS 14TH DAY OF FEB., A.D., 2005.
NORTH CAROLINA
PROFESSIONAL
Big Poplar
Pressure Manifold
Existing
(5)-3x80'
1" EIP
N87°52'22"E
100.18'(TIE ONLY)
N71°44'17"W
151.78'
S01°54'09"E
150.82'
DROP OFF 25% Rel.
NATURAL (NOT CUT)
L2
L3
L4
L5
L6
2" Supply Line
To House
New Tie In
Existing 2" Line
SEPTIC AREA
30'X50'
Repair Area
S87°52'22"W
NOW OR FORMERLY
KAREN R. PURR
1188/991
(9)
NOW OR FORMERLY
VIVIAN HASTINGS
648/1337
(10)
SURVEYED BY: