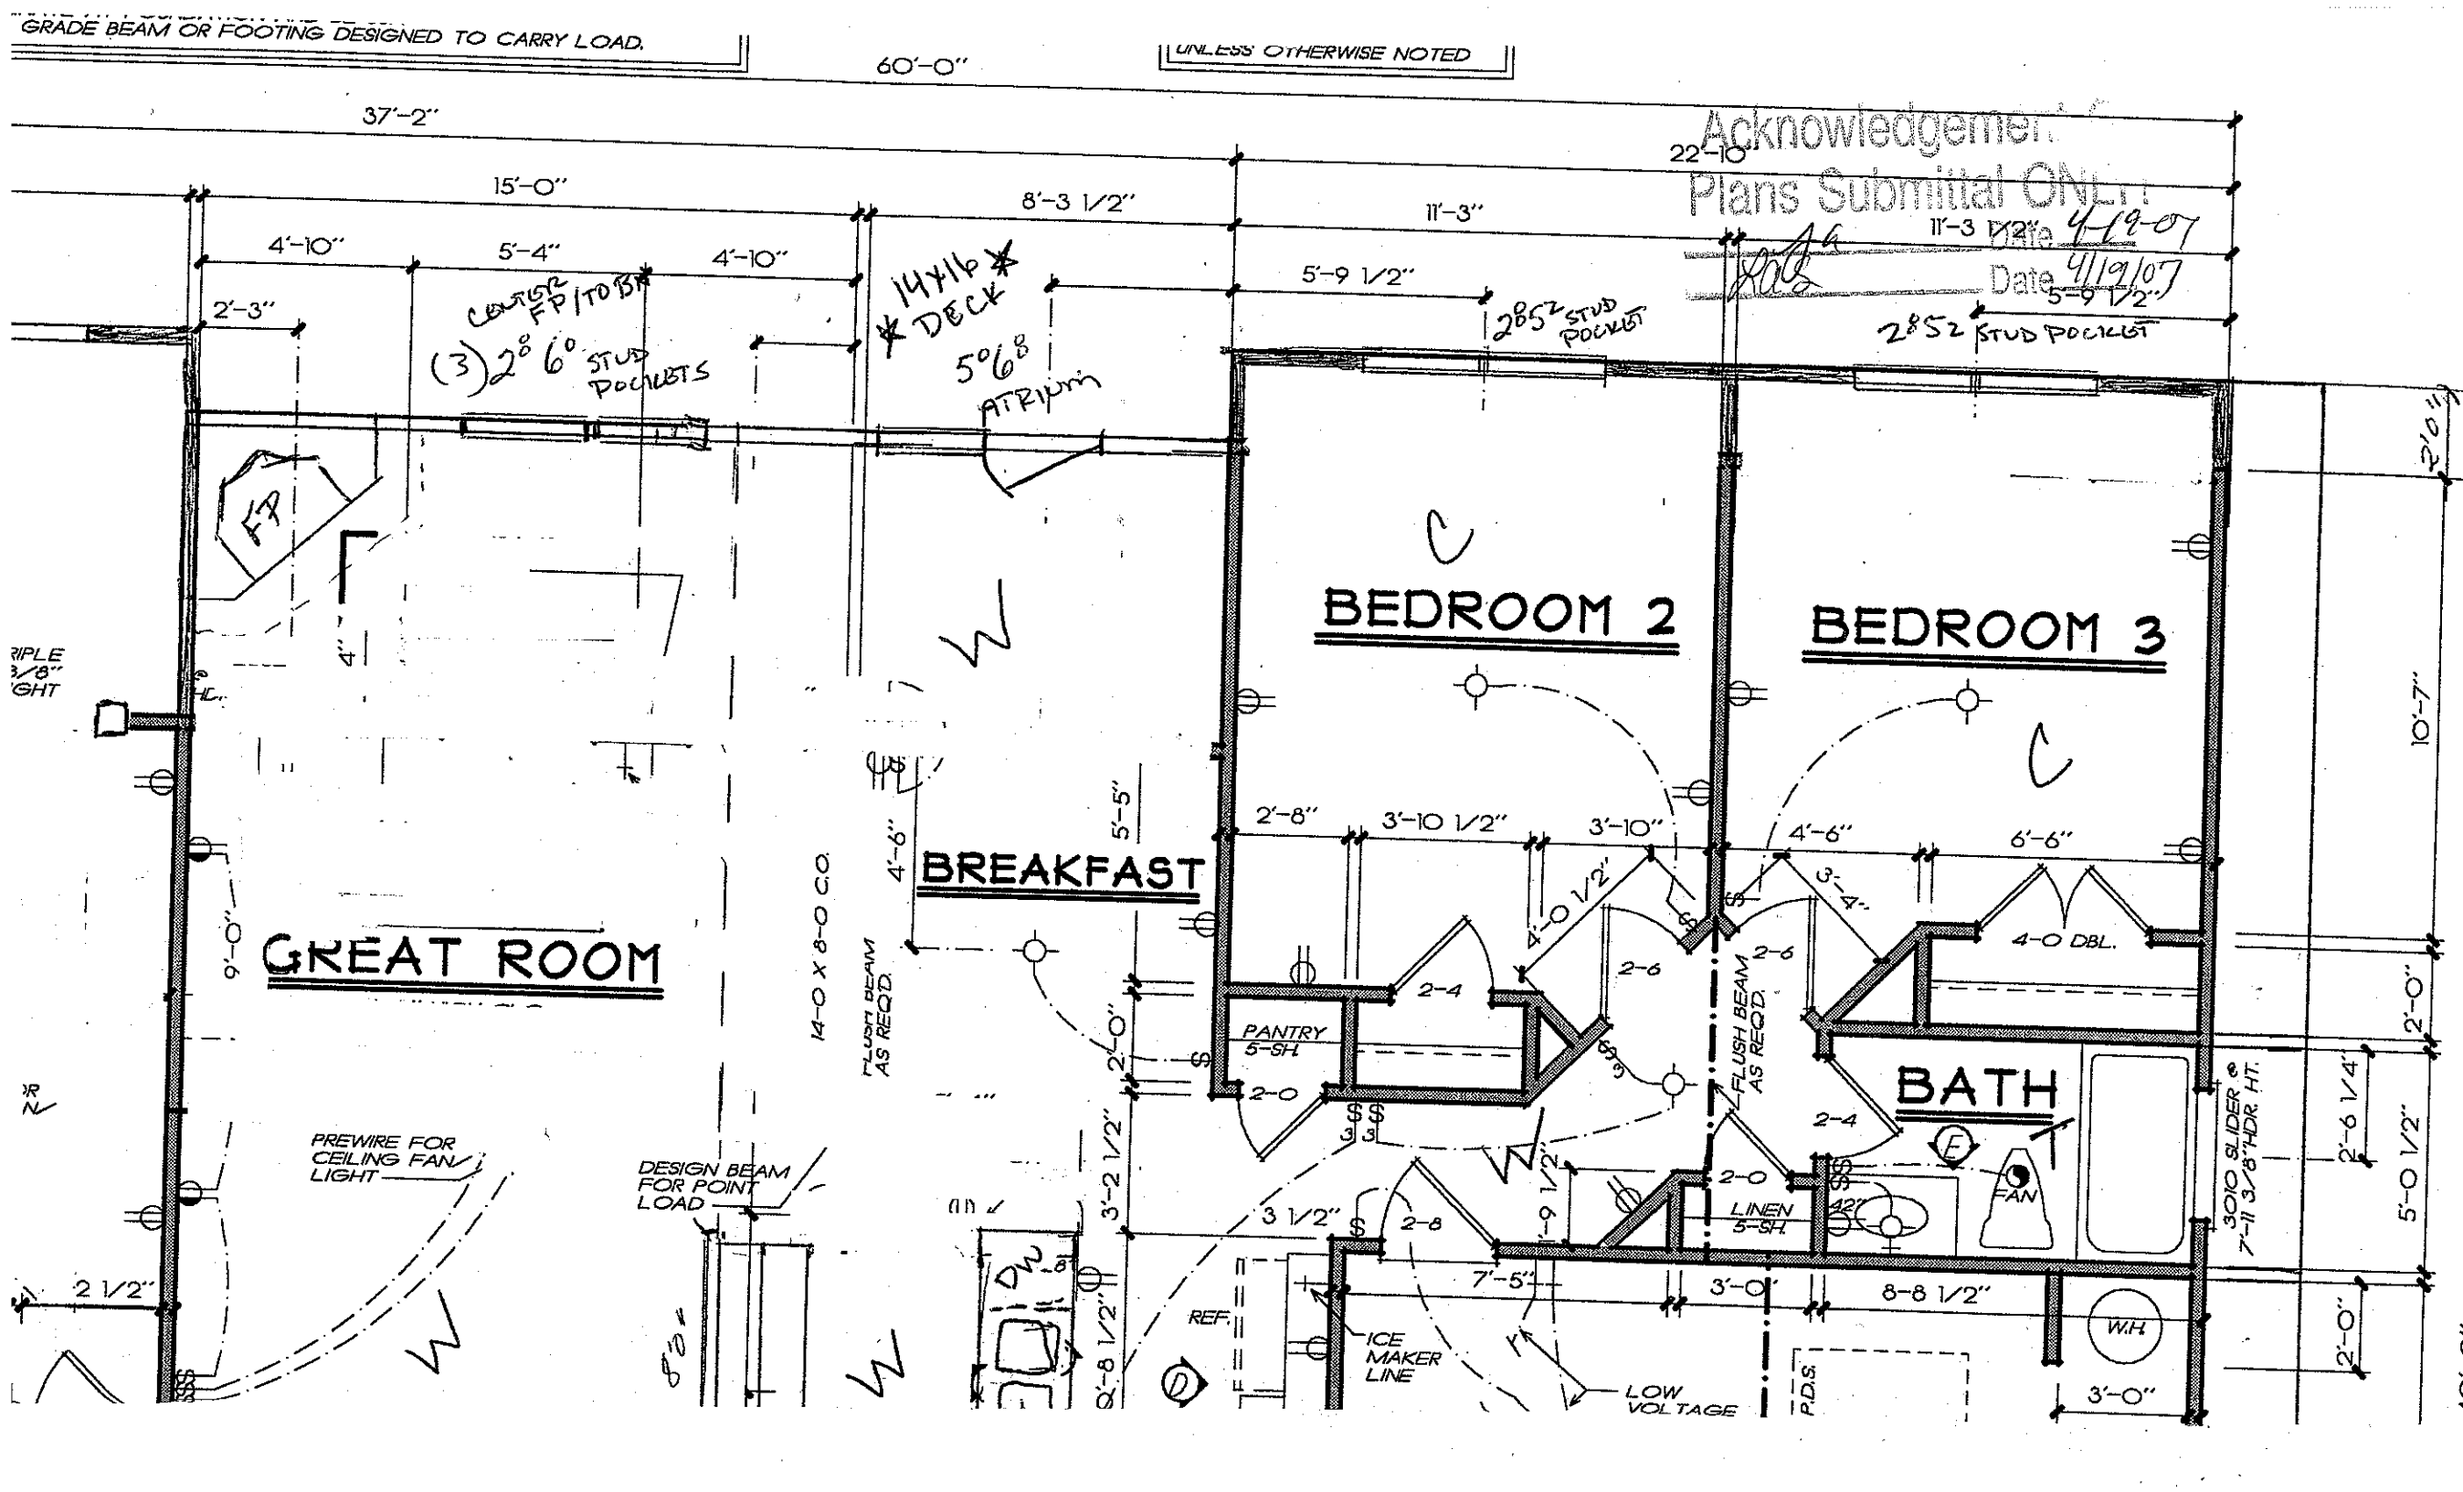
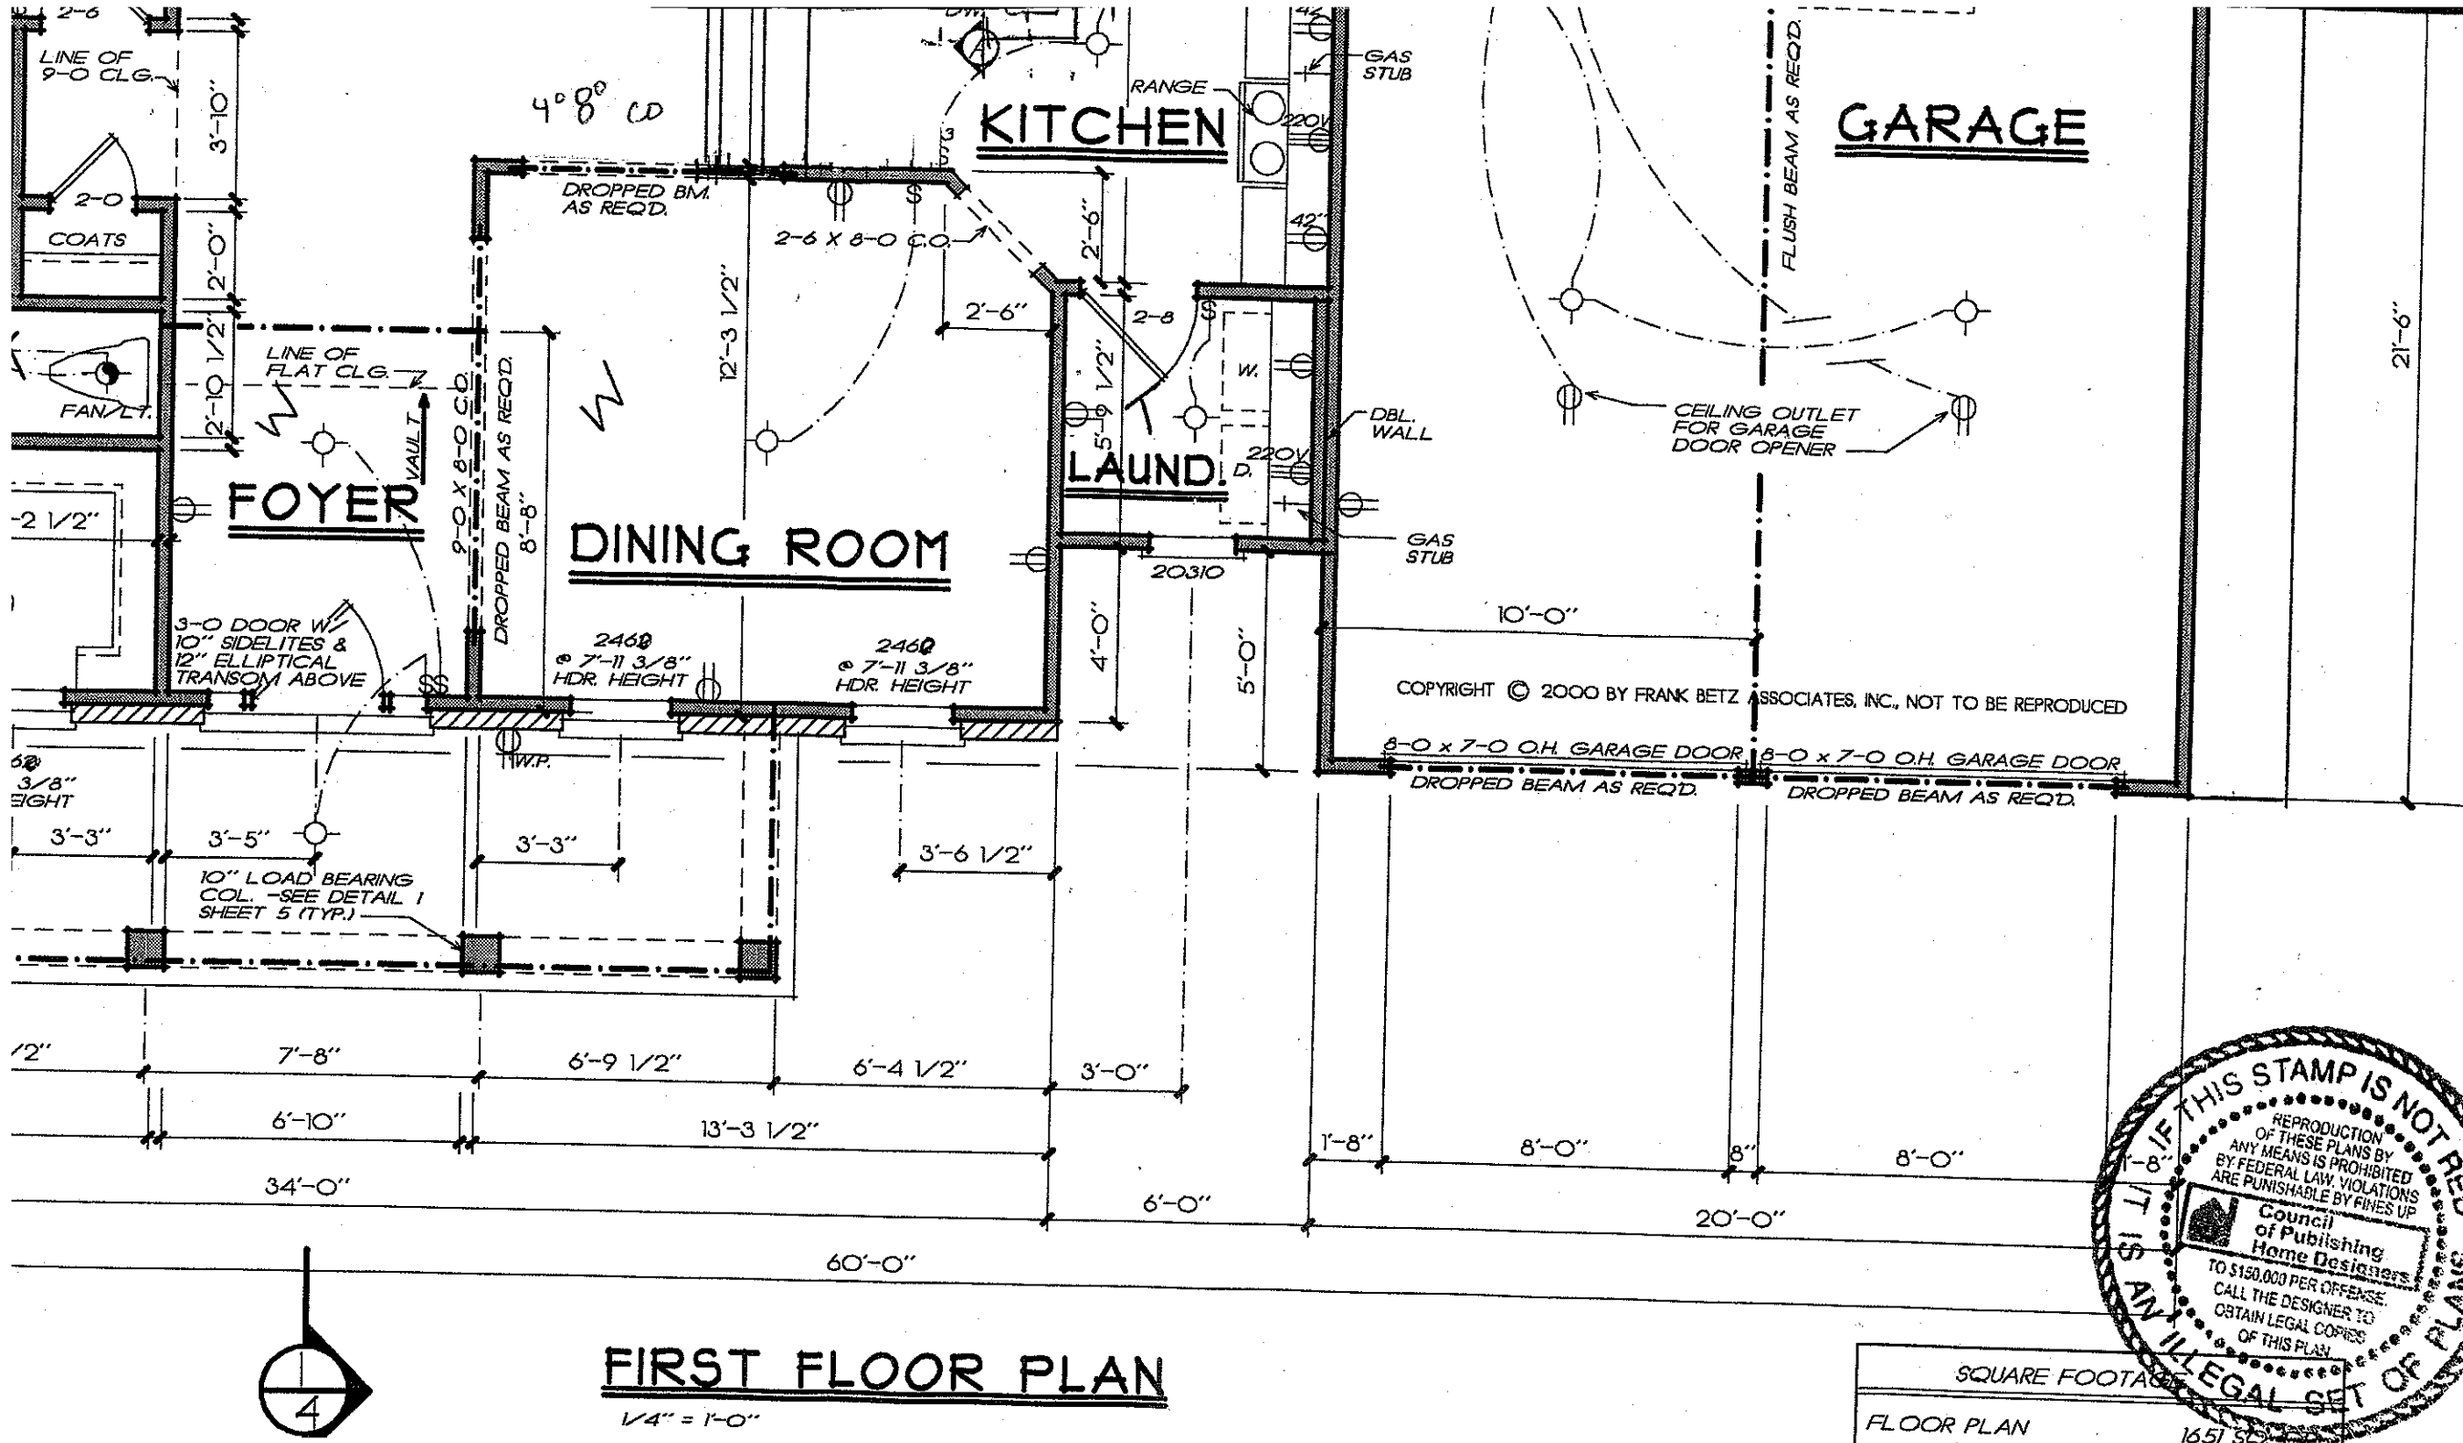

GRADE BEAM OR FOOTING DESIGNED TO CARRY LOAD.
UNLESS OTHERWISE NOTED
60'-0"
37'-2"
22'-10"
15'-0"
8'-3 1/2"
11'-3"
11'-3 1/2"
4'-10"
5'-4"
4'-10"
2'-3"
5'-9 1/2"
5'-9 1/2"
CENTER FP TO BK
(3) 2⁸ 6⁰ STUD POCKETS
14X16 * DECK
5⁰6⁸ ATRIUM
2852 STUD POCKET
2852 STUD POCKET
Acknowledgement
Plans Submittal ONLY
Date 4-19-07
Date 4/19/07
BEDROOM 2
BEDROOM 3
BREAKFAST
GREAT ROOM
BATH
FP
4'-6"
5'-5"
2'-8"
3'-10 1/2"
3'-10"
4'-6"
6'-6"
4-0 X 8-0 C.O.
FLUSH BEAM AS REQD.
4-0 1/2"
3'-4"
4-0 DBL.
2-6
2-4
PANTRY 5-SH.
2-0
2'-0"
FLUSH BEAM AS REQD.
2-4
2-0
LINEN 5-SH.
42"
FAN
3010 SLIDER @ 7'-11 3/8" HDR HT.
2'-0"
10'-7"
2'-6 1/4"
5'-0 1/2"
2'-0"
9'-0"
PREWIRE FOR CEILING FAN LIGHT
DESIGN BEAM FOR POINT LOAD
3'-2 1/2"
3 1/2"
2-8
9 1/2"
7'-5"
3'-0"
8-8 1/2"
W.H.
2'-8 1/2"
REF.
ICE MAKER LINE
LOW VOLTAGE
P.D.S.
3'-0"
2 1/2"
DW
8'-8"



COPYRIGHT © 2000 BY FRANK BETZ ASSOCIATES, INC., NOT TO BE REPRODUCED

IF THIS STAMP IS NOT RED IT IS AN ILLEGAL SET OF PLANS
REPRODUCTION OF THESE PLANS BY ANY MEANS IS PROHIBITED BY FEDERAL LAW. VIOLATIONS ARE PUNISHABLE BY FINES UP TO $150,000 PER OFFENSE. CALL THE DESIGNER TO OBTAIN LEGAL COPIES OF THIS PLAN.
Council of Publishing Home Designers

4

FIRST FLOOR PLAN

1/4" = 1'-0"

SQUARE FOOTAGE	
FLOOR PLAN	1651 SQ. FT.