DEPARTMENT OF ENVIRONMENT, HEALTH, AND NATURAL RESOURCES
DIVISION OF ENVIRONMENTAL HEALTH
ON-SITE WASTEWATER SECTION

Sheet ___ of ___
PROPERTY ID #: _____
COUNTY: _____

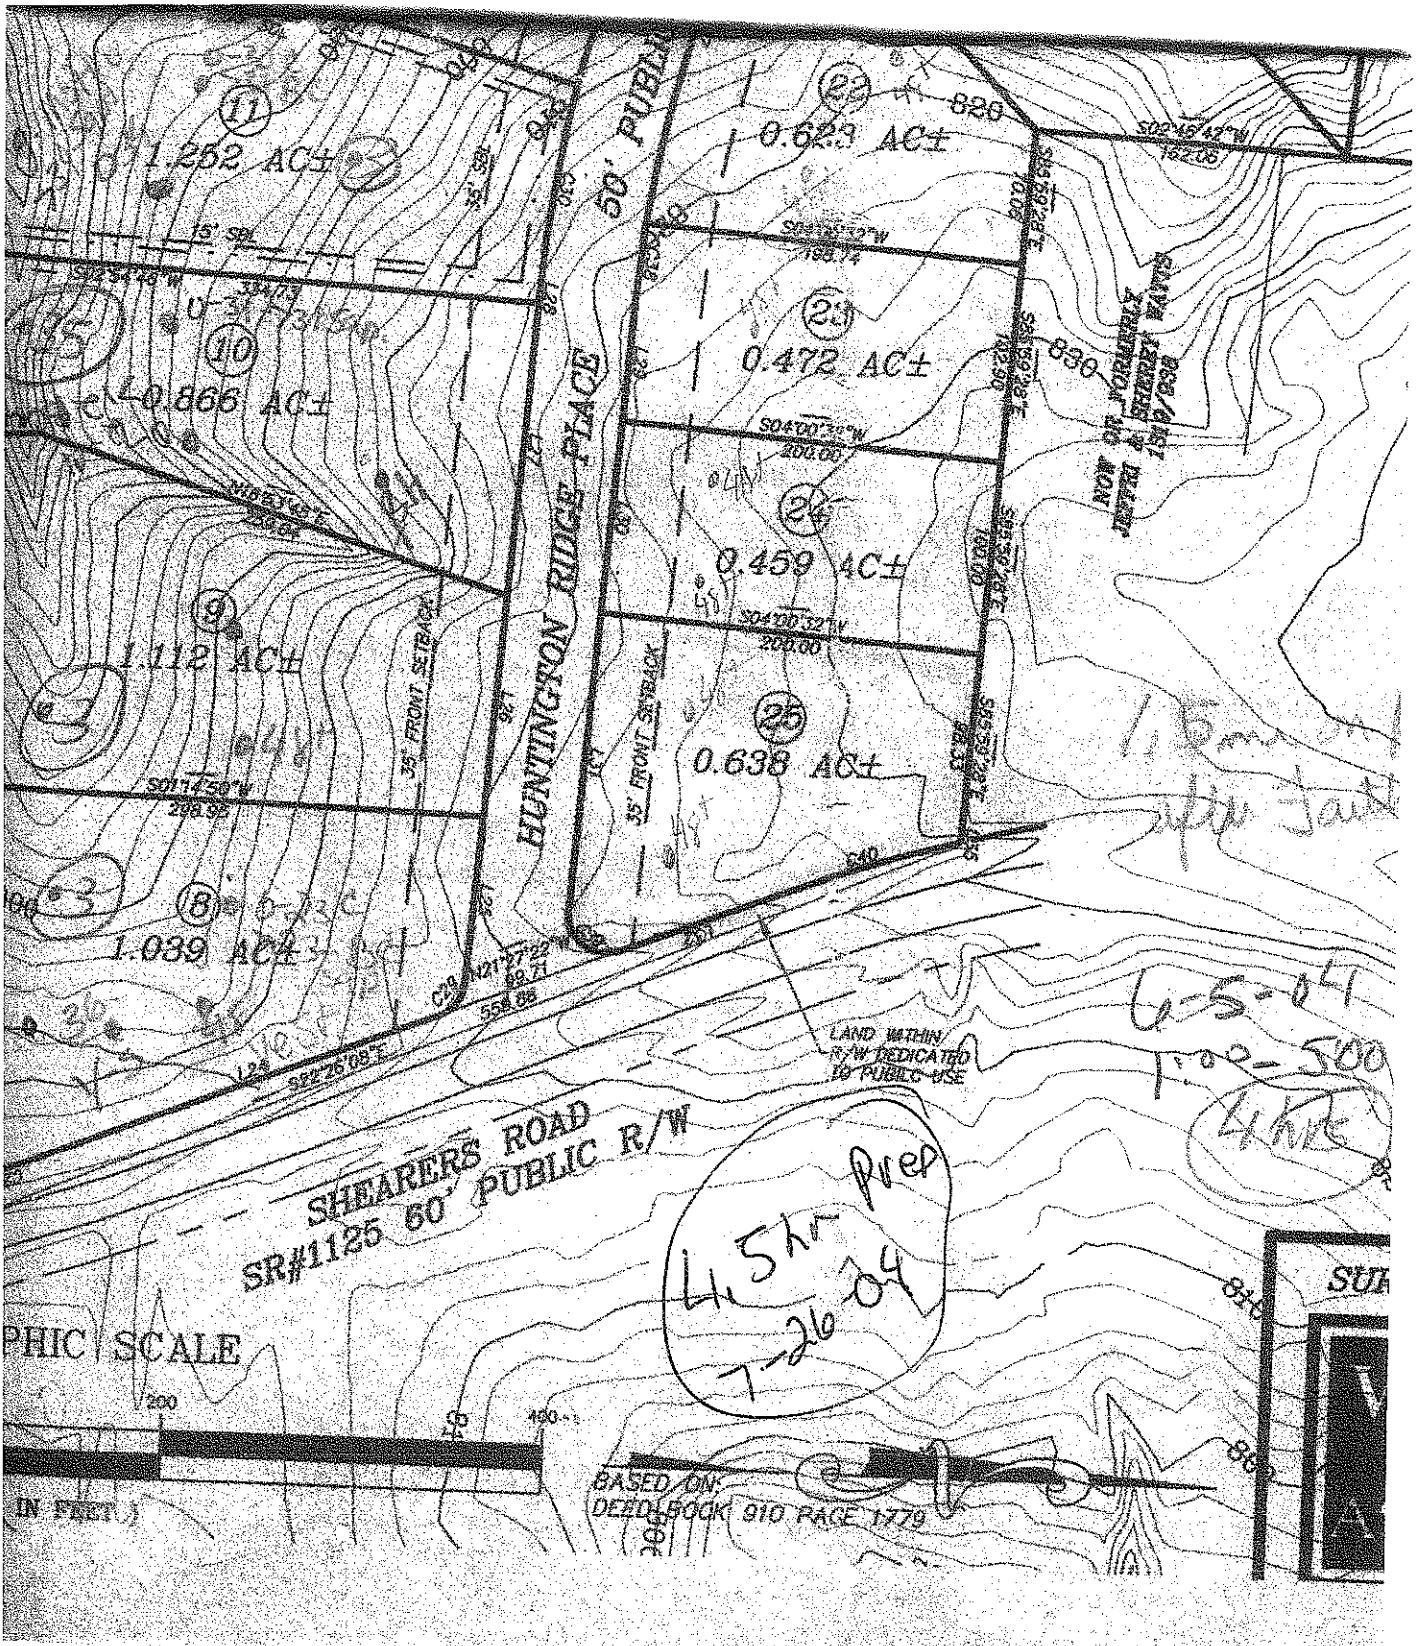
SOIL/SITE EVALUATION
for ON-SITE WASTEWATER SYSTEM

OWNER: _____ APPLICANT: _____
ADDRESS: _____ APPLICATION DATE: _____ DATE EVALUATED: _____
PROPOSED FACILITY: _____ PROPOSED DESIGN FLOW (.1949): _____ PROPERTY SIZE: _____
LOCATION OF SITE: Hunting Top Ridge lot 25 PROPERTY RECORDED: _____
WATER SUPPLY: ☑ Private ☐ Public ☐ Well ☐ Spring ☐ Other _____
EVALUATION METHOD: ☐ Auger Boring ☑ Pit ☐ Cut
TYPE OF WASTEWATER: ☑ Sewage ☐ Industrial Process ☐ Mixed

PROFILE #	.1940 LAND-SCAPE POSITION/ SLOPE %	HORI-ZON DEPTH (IN.)	SOIL MORPHOLOGY (.1941) .1941 STRUCTURE/ TEXTURE	SOIL MORPHOLOGY (.1941) .1941 CONSISTENCE/ MINERALOGY	OTHER PROFILE FACTORS .1942 SOIL WETNESS/ COLOR	OTHER PROFILE FACTORS .1943 SOIL DEPTH	OTHER PROFILE FACTORS .1956 SAPRO CLASS	OTHER PROFILE FACTORS .1944 RESTR HORIZ	PROFILE CLASS & LTAR
1	LS 4-6%	0-14	RC SBK	fri SSSP		58	—	—	PS 3
		14-58	RCL MFSBK	fri SSSP - common mica					
2		0-10	BRSCL WSBK	fri SSSP		48	—	—	PS 3
		10-48	RLTC MWSBK	fri SSSP - common mica common SAP					
3	✓								
4									

DESCRIPTION	INITIAL SYSTEM	REPAIR SYSTEM
Available Space (.1945)		
System Type(s)		
Site LTAR		

OTHER FACTORS (.1946): _____
SITE CLASSIFICATION (.1948): _____
EVALUATED BY: _____
OTHER(S) PRESENT: _____


1.252 AC±
0.866 AC±
1.112 AC±
1.039 AC±
0.623 AC±
0.472 AC±
0.459 AC±
0.638 AC±
HUNTINGTON RIDGE PLACE
50' PUBLI
35' FRONT SETBACK
SHEARERS ROAD
SR#1125 60' PUBLIC R/W
LAND WITHIN R/W DEDICATED TO PUBLIC USE
BASED ON DEED BOOK 910 PAGE 1779
PHIC SCALE
IN FEET)
4.5 ac prop
7-26-04
1.5 ac+
4 lots
1"=200'
SUR