Department of Environment, Health, and Natural Resources
Division of Environmental Health
On-site Wastewater Section

Sheet: 1 OF 1
PIN #: 4664-49-9372
Lot #: 22
Permit #: 209499
AppID:

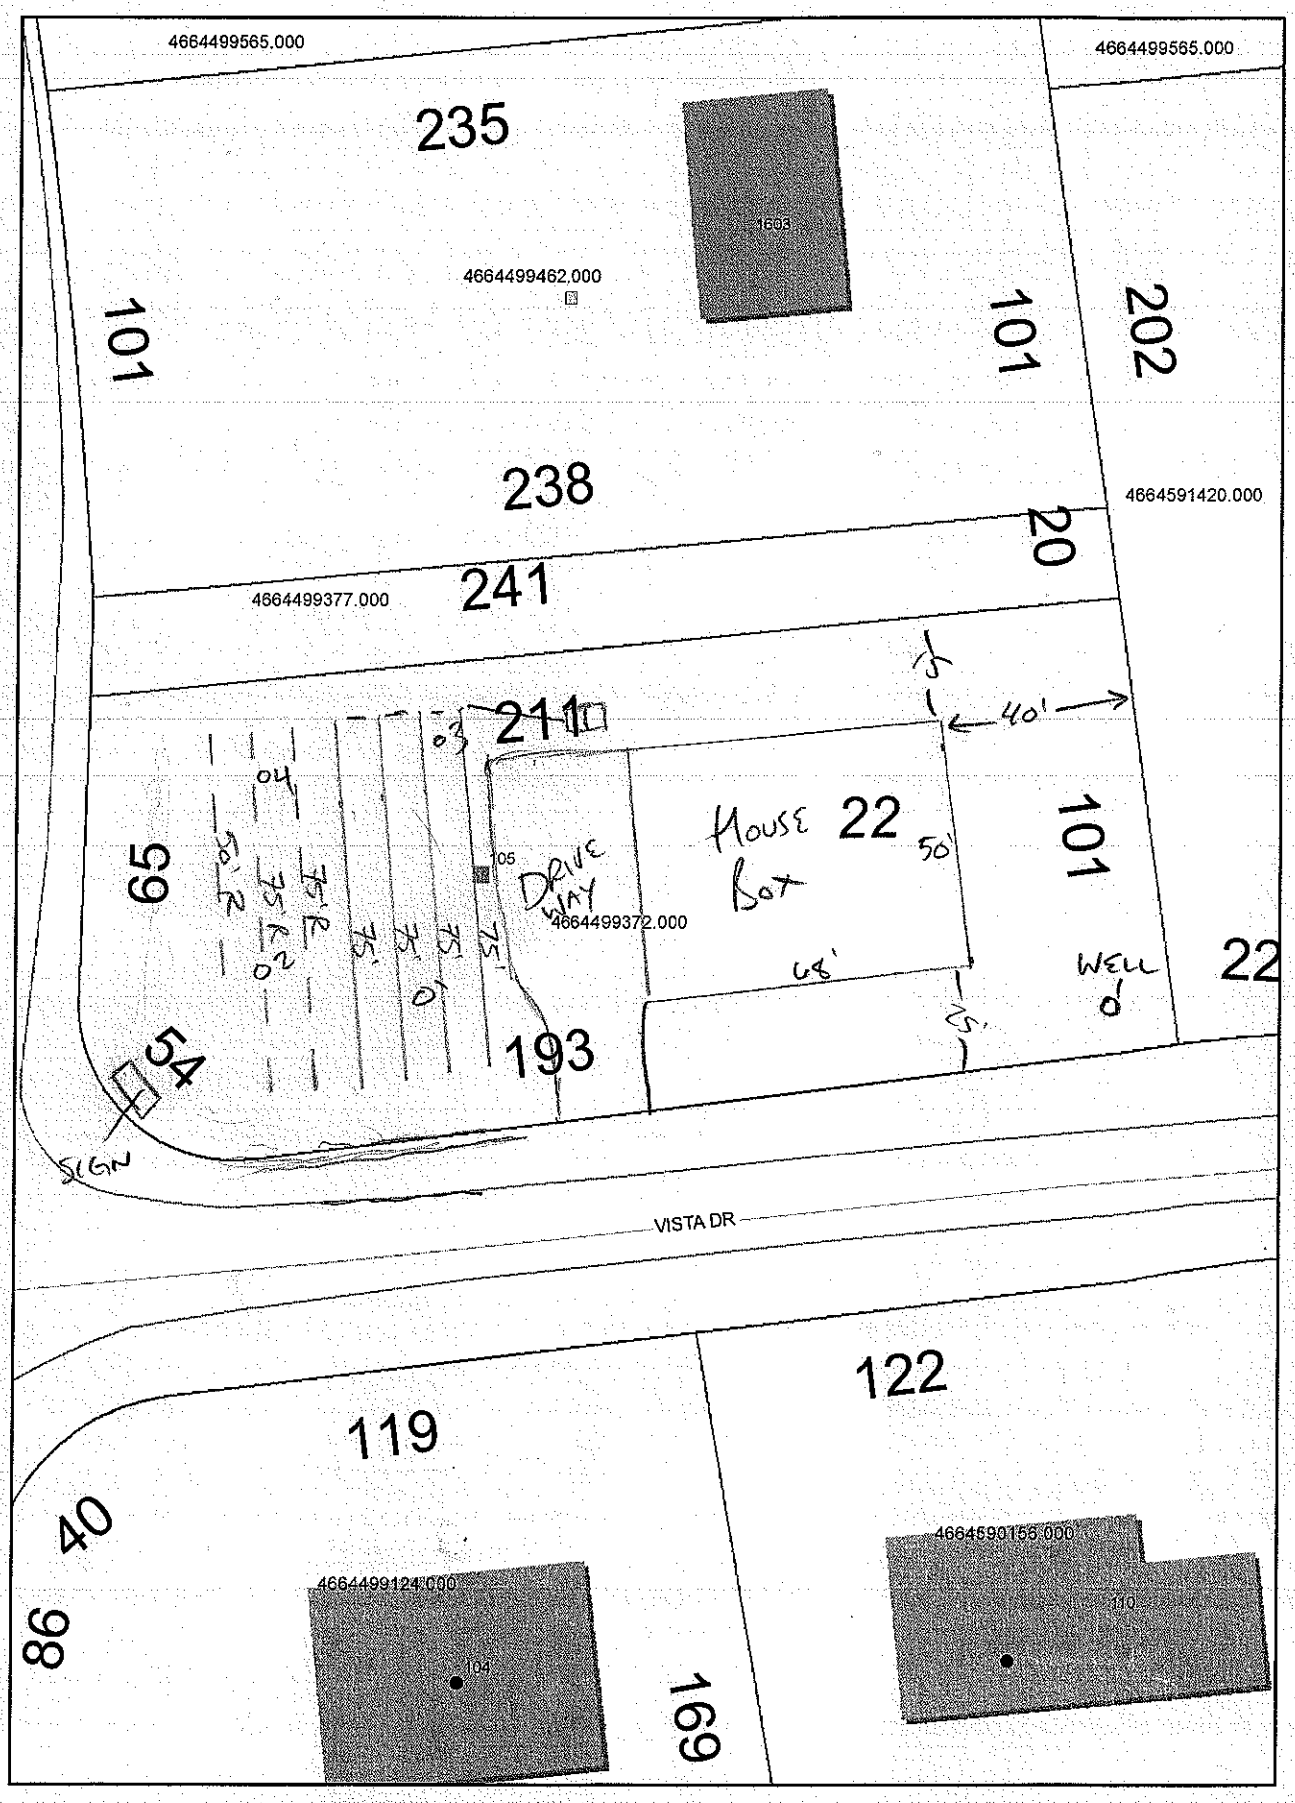
SOIL/SITE EVALUATION
for ON-SITE WASTEWATER SYSTEM

Owner: WALTER WOSCHNIK
Applicant: CONSTANCE WHITE
Address: 105 VISTA DR.
Date Evaluated: 5/8/2015
Proposed Facility: SFR
Design Flow (.1949) 360
Property Size: .5 AC
Location of Site: BELLE GLADE LOT 22
Property Recorded: YES
Water Supply: [ ] Public [X] Individual [X] Well [ ] Spring [ ] Other
Evaluation Method: [X] Auger Boring [ ] Pit [ ] Cut
Type of Wastewater: [X] Sewage [ ] Industrial Process [ ] Mixed

PROFILE #	1940 Landscape Position/ Slope%	Horizon Depth (IN.)	SOIL MORPHOLOGY 1941 Structure/ Texture	1941 Consistence Mineralogy	b PROFILE FACTORS 1942 Soil Wetness/ Color	1943 Soil Depth (IN.)	1956 Sapro Class	1944 Restr Horiz	Profile Class & LTAR
AB 1	LINEAR 4%	0-26	RC,M,SBK	SS	NA	48"	MANY INC @ 32"	48"+	.3
		26-32	CL,M,SBK	SS					
		32-48	CL,W,SBK	SS					
AB 2	LINEAR 4%	0-40	RC,M,SBK	SS	NA	48"	FEW INC @ 40"	48"+	.3
		40-48	RCL,M,SBK	SS					
AB 3	LINEAR 4%	0-12	RC,M,SBK	SS	NA	39"	S	48"+	.3
		12-39	RCL,M,SBK	SS					
		39-48	SAP	NS					
AB 4	LINEAR 4%	0-16	RC,M,SBK	SS	NA	36"	S	48"+	.3
		16-36	RCL,M,SBK	SS					
		36-48	SAP	NS					

Description	Initial System	Repair System
Available Space (.1945)	PS	PS
System Type(s)	G-25% RED	PANEL BLOCK
Site LTAR	.3	.3

Other Factors (.1946):
Soil Evaluation By: BEN ALDRIDGE
Others Present: CONSTANCE WHITE
Site Classification (.1948): PS
Site Evaluation By: BEN ALDRIDGE
Others Present: CONSTANCE WHITE


4664499565.000
4664499565.000
235
1603
4664499462.000
101
101
202
238
4664591420.000
20
4664499377.000
241
211
40'
03
04
05
50'
75'
75'
75'
75'
75'
50'
69
DRIVE WAY
4664499372.000
HOUSE 22
Box
50'
101
68'
WELL
22
193
54
SIGN
VISTA DR
122
119
40
98
4664499124.000
104
169
4664590155.000
110