IREDELL COUNTY HEALTH DEPARTMENT

STATESVILLE 704-878-5305 MOORESVILLE 704-664-5281

IMPROVEMENT PERMIT / AUTHORIZATION TO CONSTRUCT / OPERATION PERMIT / EXISTING SYSTEM INSPECTION

PERMIT# 123288 PIN# 4664670878.035 4664564889

OWNER OR CONTRACTOR PIPELINE DEVELOPMENT/EDWARDS CONSTRUCTION PHONE: Business 360-5007 DATE 4/20/05

ADDRESS 17105 KRATON DR. SUITE 207-C CORNELIUS NC 28031 Home

LOCATION SHEARERS RD - (SEPTIC ON LT PAST ANNESTON) - (TL ANNESTON - TR LOGAN - TR ELIZABETH BROOK - LOT ON LT)

SUBDIVISION ANNESTON BLOCK / SECTION 1 LOT 36 LOT AREA 1.44AC SITE CLASS PS DESIGN FLOW 480GPD L.T.A.R. .23 660/ET+

Septic Tank: 1000 Gallons; STB 794 Date 5-24-05

Pump Tank: 1000 Gallons; PT 17 Date 9-17-06

Pump Make: Goulds Model WE1512HH Serial No.

Nitrification Field: No Fields 1 Square Feet 1560 Linear Feet 520

No Lines 8@65' Trench Width 36" Max Trench Bottom Depth 24" (18") Gravel Depth

☑ New System ☐ Repair System Type: I, II, III, IV, V, VI

System Description: PUMP OFFSITE 25% REDUCTION

Repair System Description: SAME

Maintenance Agreement Required: ☐ Yes ☑ No

☑ House/Mod. Home ☐ Mobile Home ☐ Business ☐ Other

No. Bedrooms 4 No. Bathrooms 4 No. Employees

Water Supply: ☑ Individual ☐ Public ☐ Community

☐ Slab ☐ Crawl Space ☑ Basement w/plumbing ☐ Basement wo/plumbing

Comments:/Conditions: SEE WELL ABANDONMENT IN FILE -

Comments:/Conditions:


The proposed / existing Swimming Pool addition does not appear to impact the existing septic system.

**NOTE: Pool must be at least 10ft off Supply line

Date: 7/15/2011 REHS

ICHD-Environmental Health Division

INITIAL SITE SKETCH

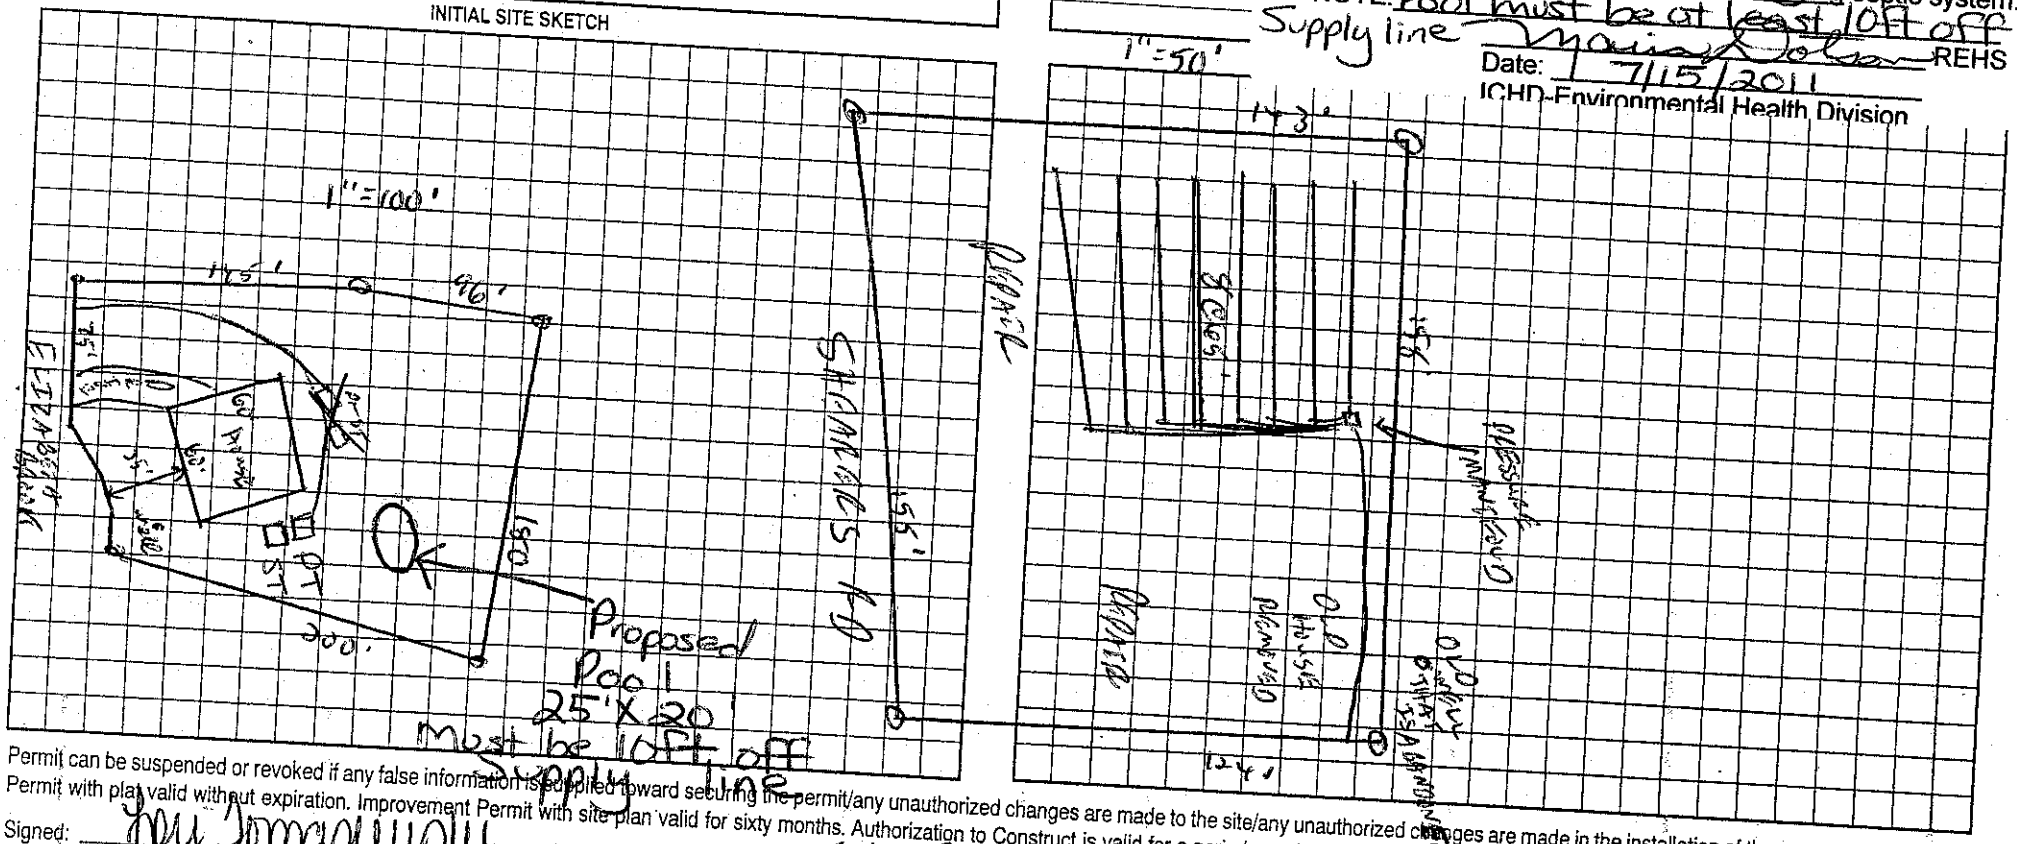

Permit can be suspended or revoked if any false information is supplied toward securing the permit/any unauthorized changes are made to the site/any unauthorized changes are made in the installation of the system. Improvement Permit with plat valid without expiration. Improvement Permit with site plan valid for sixty months. Authorization to Construct is valid for a period equal to that of Improvement Permit – not to exceed sixty months.

Signed: [signature]

Improvement Permit by: [signature] date 5-17-05

Authorization to Construct by: [signature] date 4/20/05 1/26/06

Installed by: Marty Tucker

Operation Permit by: [signature] date 11/17/07

Existing System Inspection by: date

HEALTH DEPT. COPY: WHITE OWNER COPY (FINAL): YELLOW OWNER COPY (INITIAL): PINK