PAGE 2: *SITE PLAN WORKSHEET*

SEE THE SAMPLE SITE PLAN BELOW. INCOMPLETE SITE PLANS WILL BE RETURNED TO YOU FO COMPLETION AND MAY RESULT IN A DELAY IN THE ISSUANCE OF YOUR SEPTIC SYSTEM PERMIT

Place an (X) beside each item as you complete the site plan:

- X — Property Line measurements are clearly identifie...
- X — All proposed structures are indicated...
- *SHOW: proposed house or business footprint, wells, water lines, patios, and decks, and any other item that will occupy spac on the site*
- X — Front and side setbacks from property line...
- X — Preferred driveway location and configuration, p ferred well locatio
- ___ Area you prefer your septic system to be placed...
- ___ North arrow, or other sufficient indicator of direc on...

Circle N/A on the following if appropriate:


- Location of septic systems and wells within 100' o your property... N/A
- Location of easements and rights of ways on your property... N/A
- Location of any designated wetlands on the prope ty... N/A

Signature: Jane V. Lee

Property owner or owner's legal representative signature (SIGNATURE REQUIRED)

10-12-10
DATE

USE THIS SPACE TO DRAW YOUR SITE PLAN

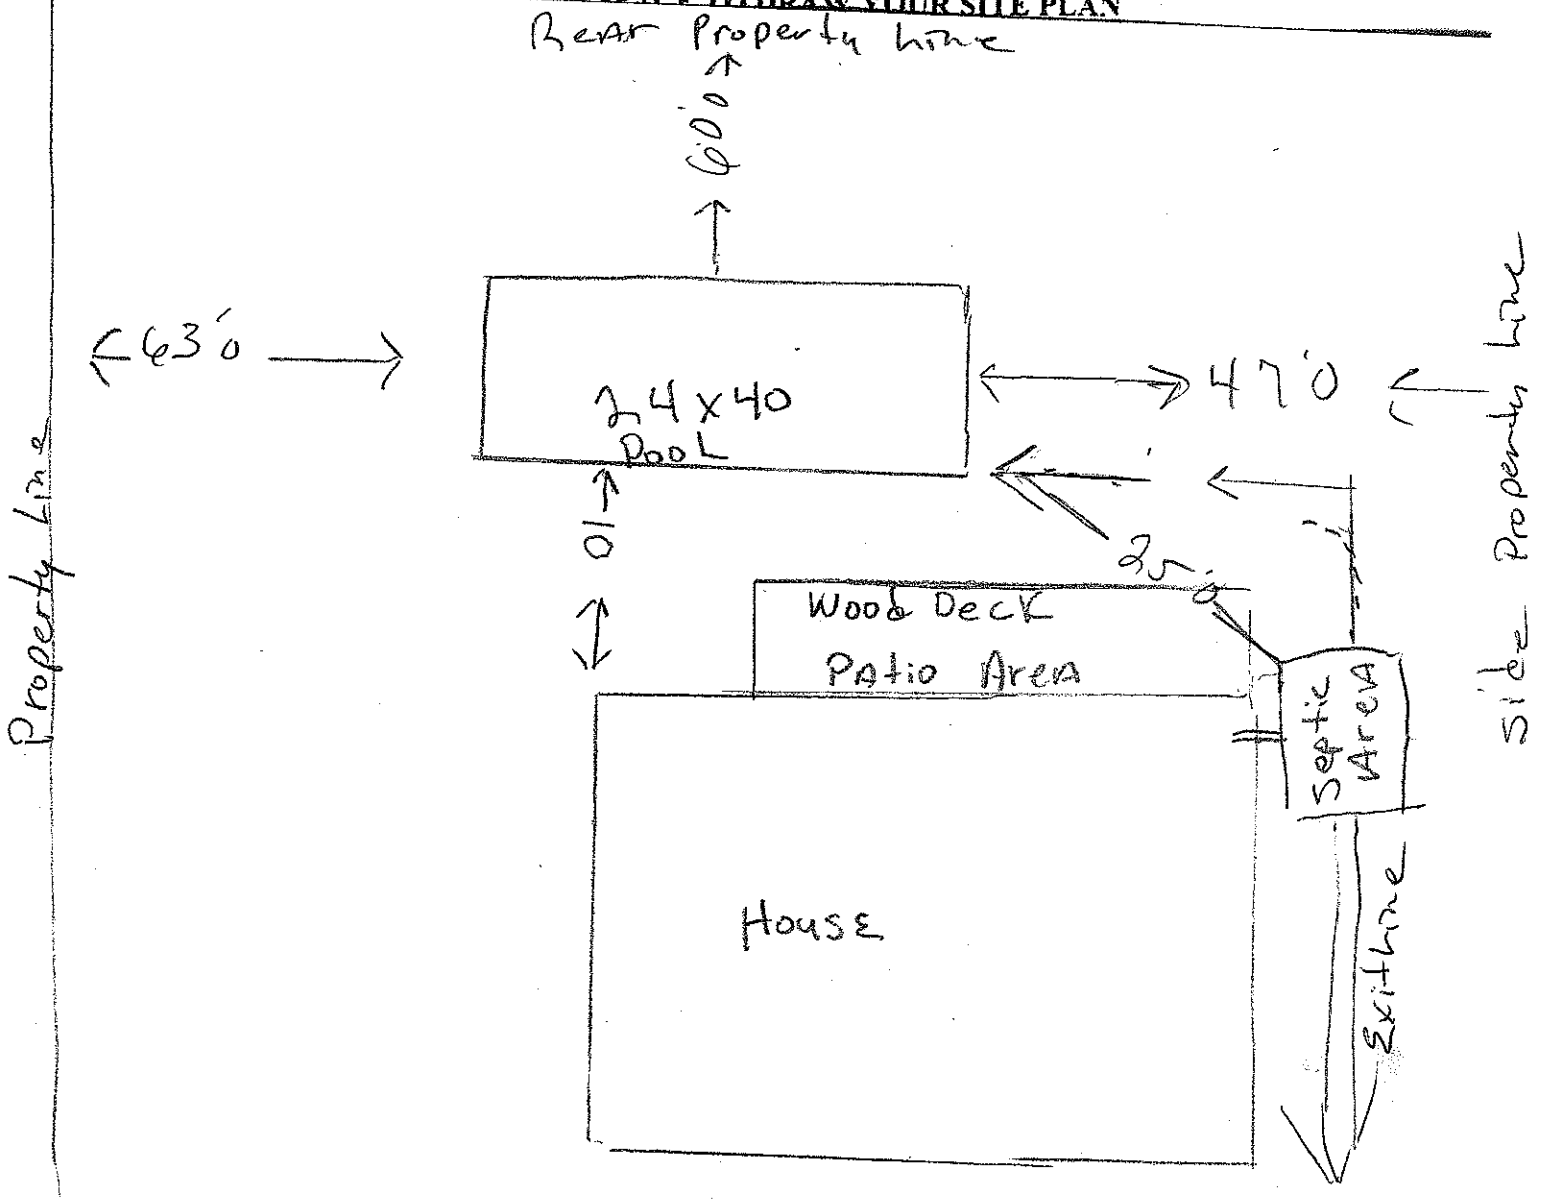

IREDELL COUNTY HEATLH DEPARTMENT
ENVIRONMENTAL HEALTH DIVISION
PAGE 2: *SITE PLAN WORKSHEET*

SEE THE "SAMPLE SITE PLAN" BELOW. *INCOMPLETE SITE PLANS WILL BE RETURNED TO YOU FOR COMPLETION AND MAY RESULT IN A DELAY IN THE ISSUANCE OF YOUR SEPTIC SYSTEM PERMIT!!!*

Place an (X) beside each item as you complete the site plan:

- X — **Property Line measurements are clearly identified…**
- X — **All proposed structures are indicated…**
  SHOW: proposed house or business footprint, wells, water lines, patios, pools and decks, and any other item that will occupy space on the site
- X — **Front and side setbacks from property line…**
- X — **Preferred driveway location and configuration, preferred well location…**
- X — **Area you prefer your septic system to be placed…**
- X — **North arrow, or other sufficient indicator of direction…**

Circle N/A on the following if appropriate:

- N/A — **Location of septic systems and wells within 100' of your property…** **N/A**
- X — **Location of easements and rights of ways on your property…** **N/A**
- X — **Location of any designated wetlands on the property…** **N/A**

Signature: _____
REQUIRED **property owner or owner's legal representative signature.**


10/25/10
DATE

USE THIS SPACE TO DRAW YOUR SITE PLAN

I Lance D. Schamback, certify that this plat was drawn under my supervision from an actual survey made under my supervision (deed description and/or Map Book: 46, Page 61). That the boundaries not surveyed are clearly indicated as drawn from information as shown survey; that the ratio of precision as calculated is 1: 10,000+ that this plat was prepared in accordance with G.S. 89-C as amended. Witness my original signature, registration number and seal this 10 day of January, A.D. 2006.

NORTH CAROLINA PROFESSIONAL SEAL L-4295 LANCE D. SCHAMBACK SURVEYOR

Lance D. Schamback, PLS
LICENSE NO. L-4295

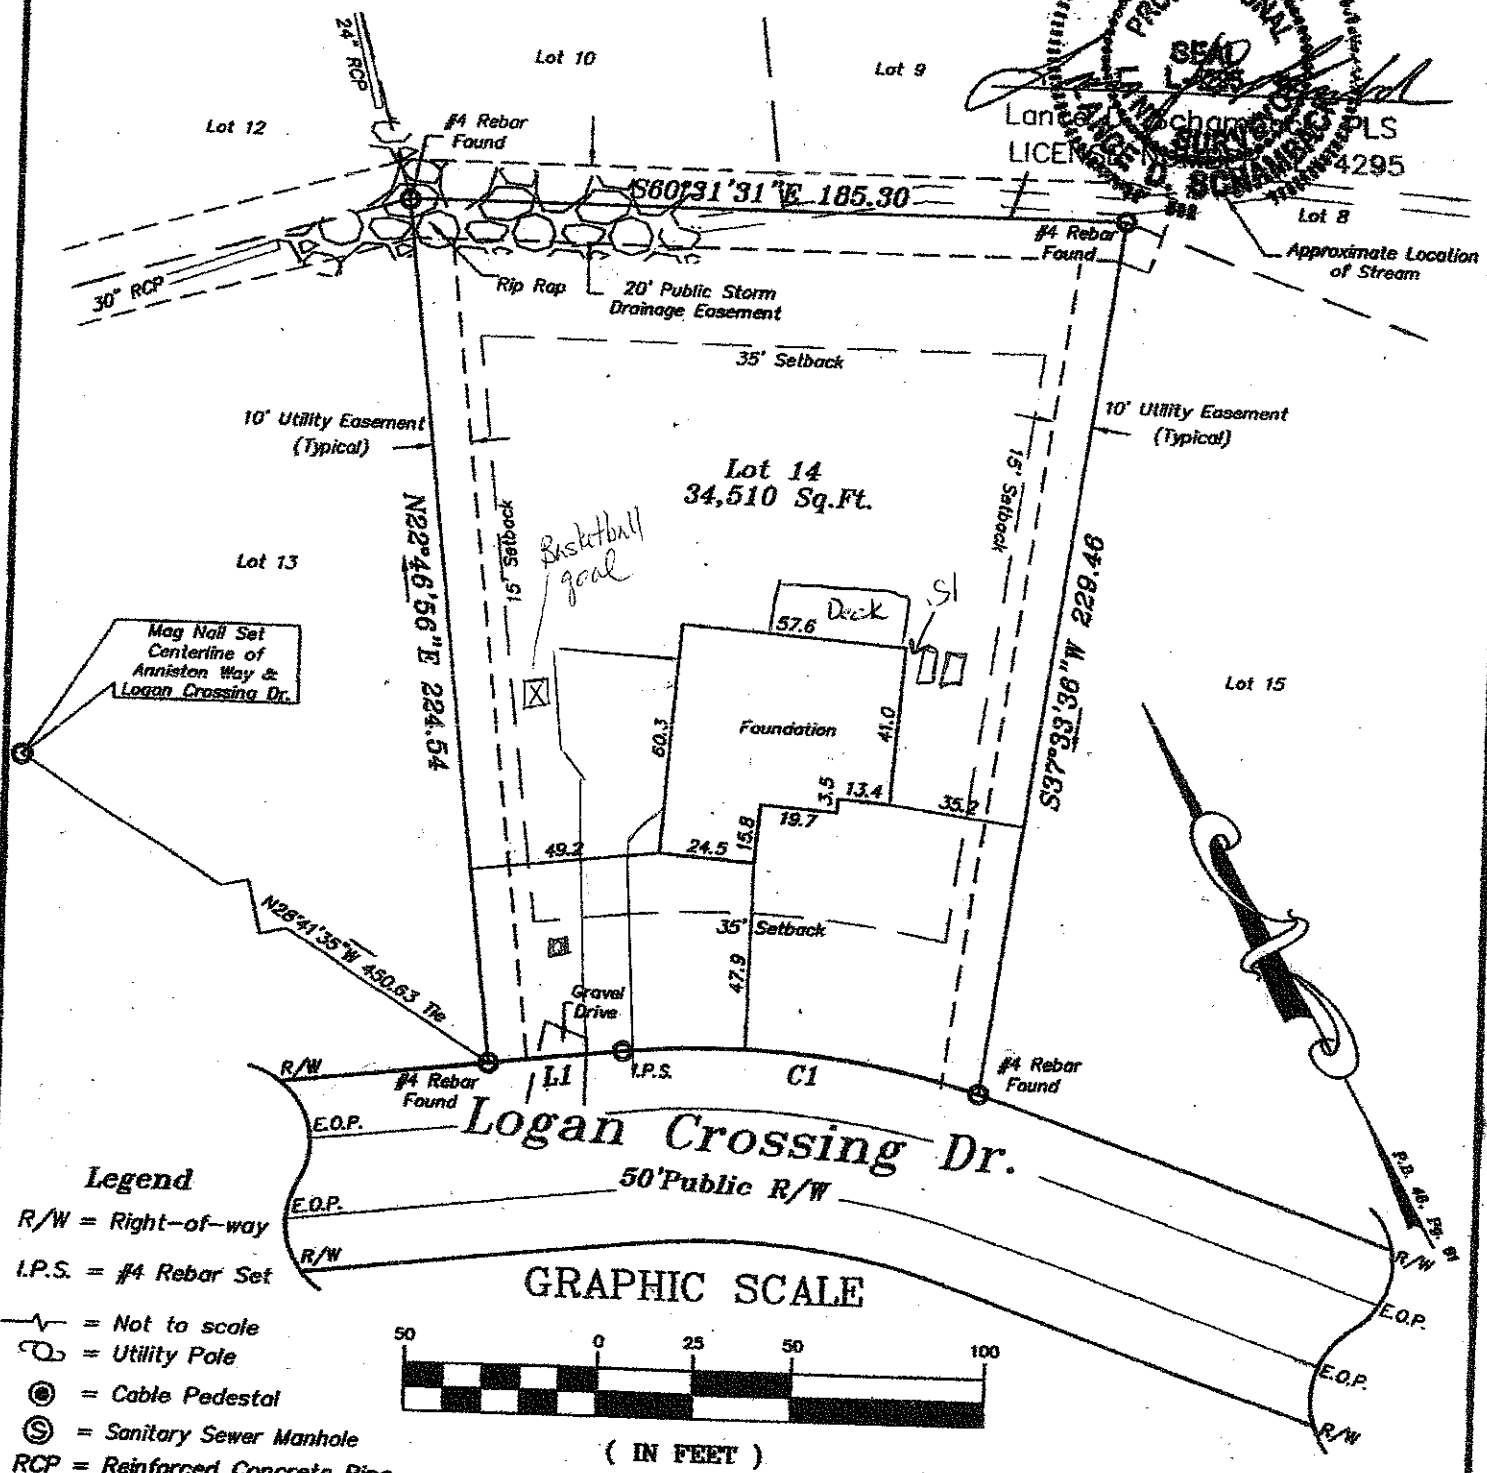

Legend

R/W = Right-of-way
I.P.S. = #4 Rebar Set
~ = Not to scale
= Utility Pole
= Cable Pedestal
= Sanitary Sewer Manhole
RCP = Reinforced Concrete Pipe
E.O.P. = Edge of Pavement

GRAPHIC SCALE

50 0 25 50 100

(IN FEET)
1 inch = 50 ft.

LINE TABLE		
LINE	LENGTH	BEARING
L1	34.89	N82°12'38"W

CURVE TABLE
CURVE LENGTH RADIUS BEARING

Notes:

1) This property may be subject to any Easements, Rights-of-way, and/or Restrictive Covenants.

2) Boundary information based on Plat Book: 46 at Page: 61 as recorded in the Iredell County Register of Deeds.

3) This survey is of an existing