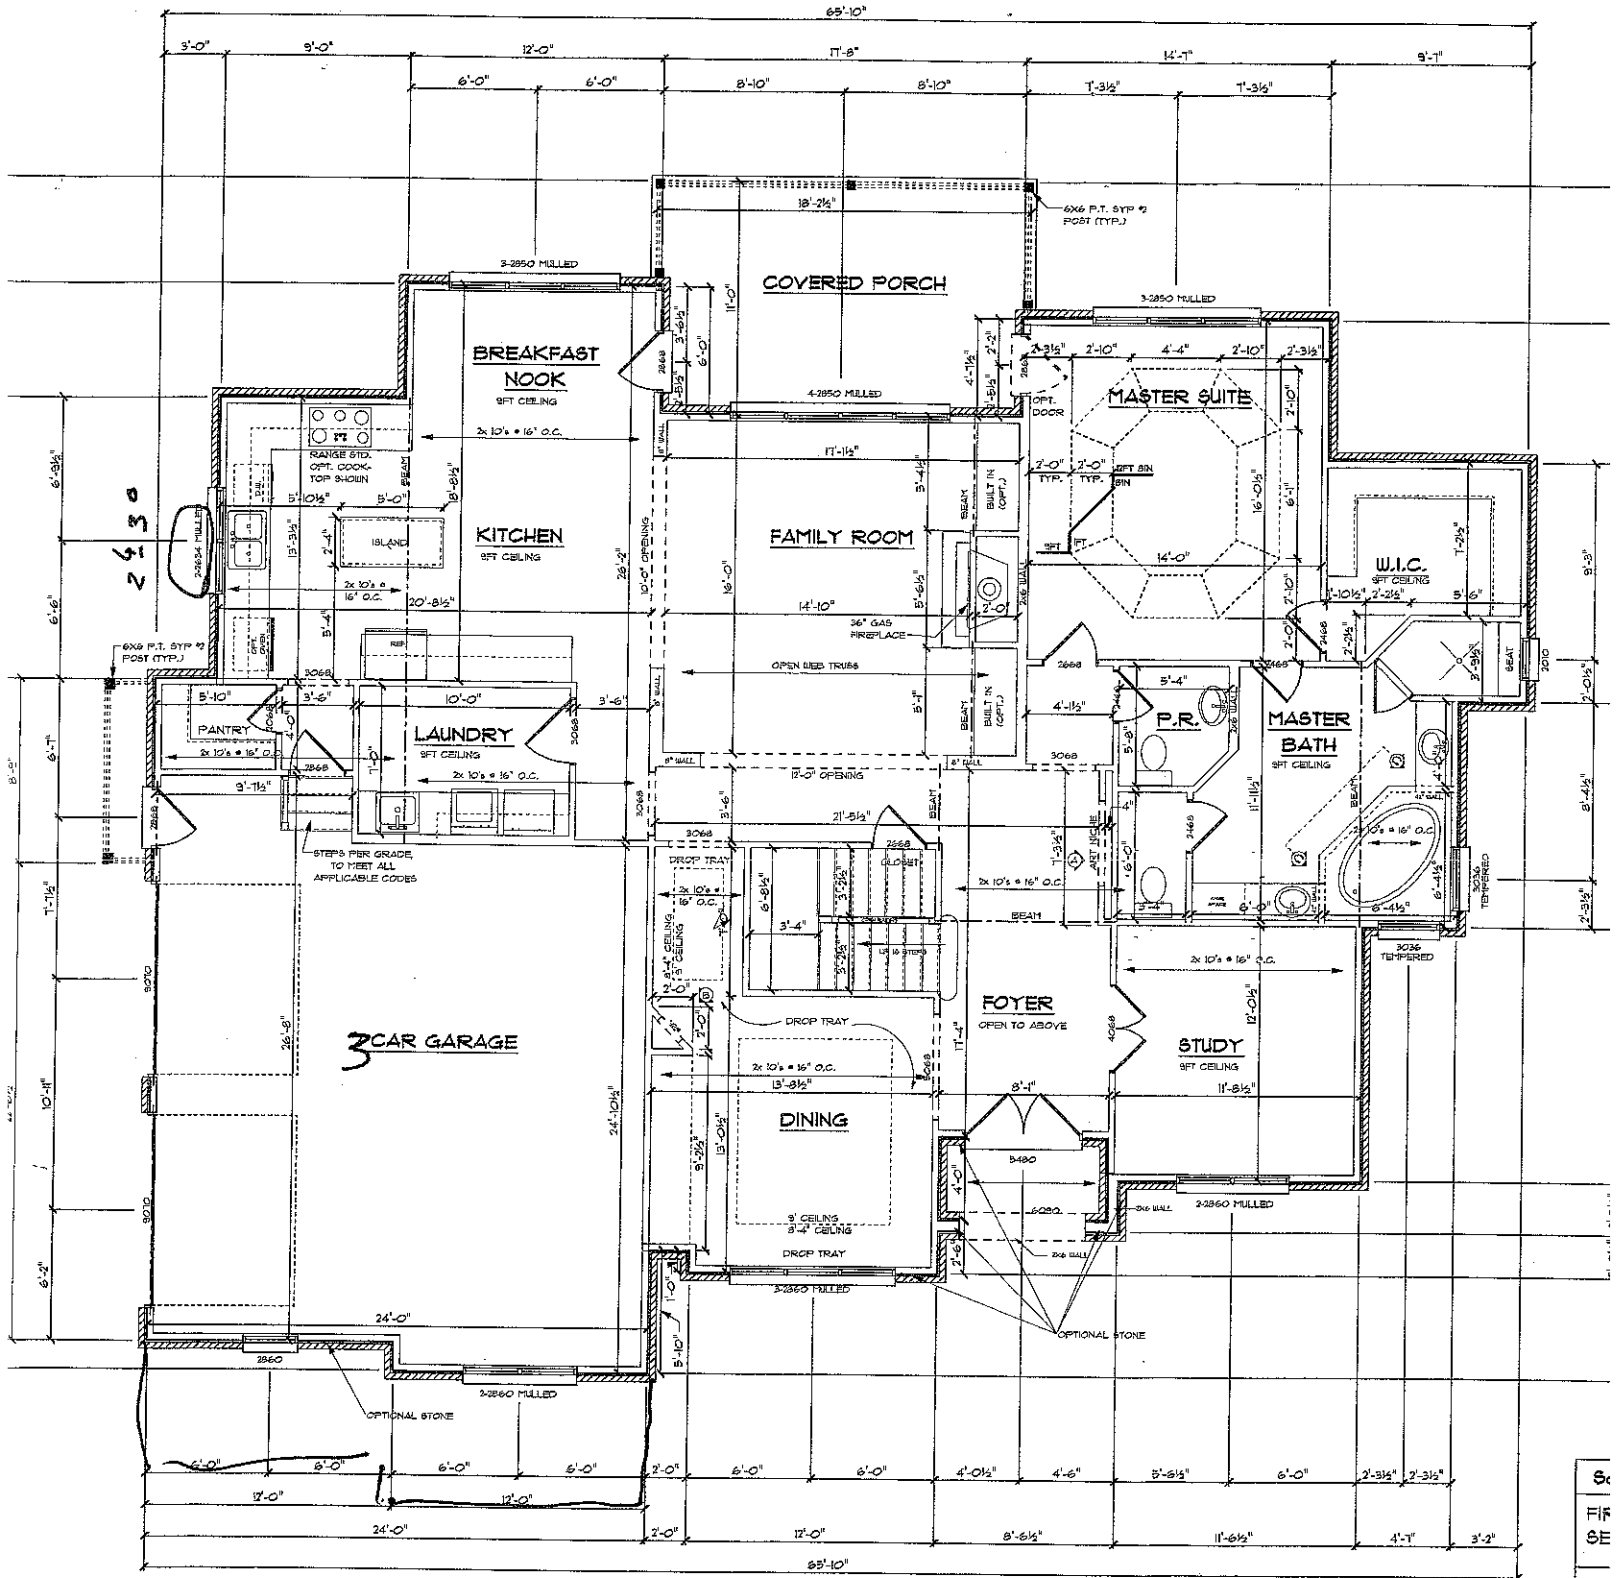


FIRST FLOOR WALLS

SCALE: 1/4" = 1'-0"

SE
FIR
SE
TO
TW
FR
CC
AT
TO

NCE WITH ALL APPLICABLE NATIONAL, STATE AND LOCAL CODES, REGULATIONS, AND HUVA PRS. 2. CONTRACTOR SHALL VERIFY ALL CONDITIONS AND DIMENSIONS AT SITE BEFORE BEGINNING CONSTRUCTION. ANY DISCREPANCIES SHALL BE REPORTED TO A VISION IN DESIGN LLC. FOR JUSTIFICATION AND/OR CORRECTION BEFORE PROCEEDING WITH WORK. CONTRACTORS SHALL ASSUME RESPONSIBILITY FO
LLOWING. CONSULT LOCAL ENGINEER FOR PROPER FOOTING AND REINFORCING SIZES. 5. CONTRACTOR SHALL INSURE COMPATIBILITY OF THE BUILDING WITH ALL SITE REQUIREMENTS & ALL FOUNDATION AND STRUCTURAL MEMBERS SHOULD BE VERIFIED AND STAMPED BY LOCAL STATE CERTIFIED STRUCTURAL ENGINEER. THE CONTRACTOR IS RESPONSIBLE FOR ADJUSTING AND VERIFYING ALL STRUCTURAL DI