DEPARTMENT OF ENVIRONMENT, HEALTH, AND NATURAL RESOURCES
DIVISION OF ENVIRONMENTAL HEALTH
ON-SITE WASTEWATER SECTION

SOIL/SITE EVALUATION
for ON-SITE WASTEWATER SYSTEM

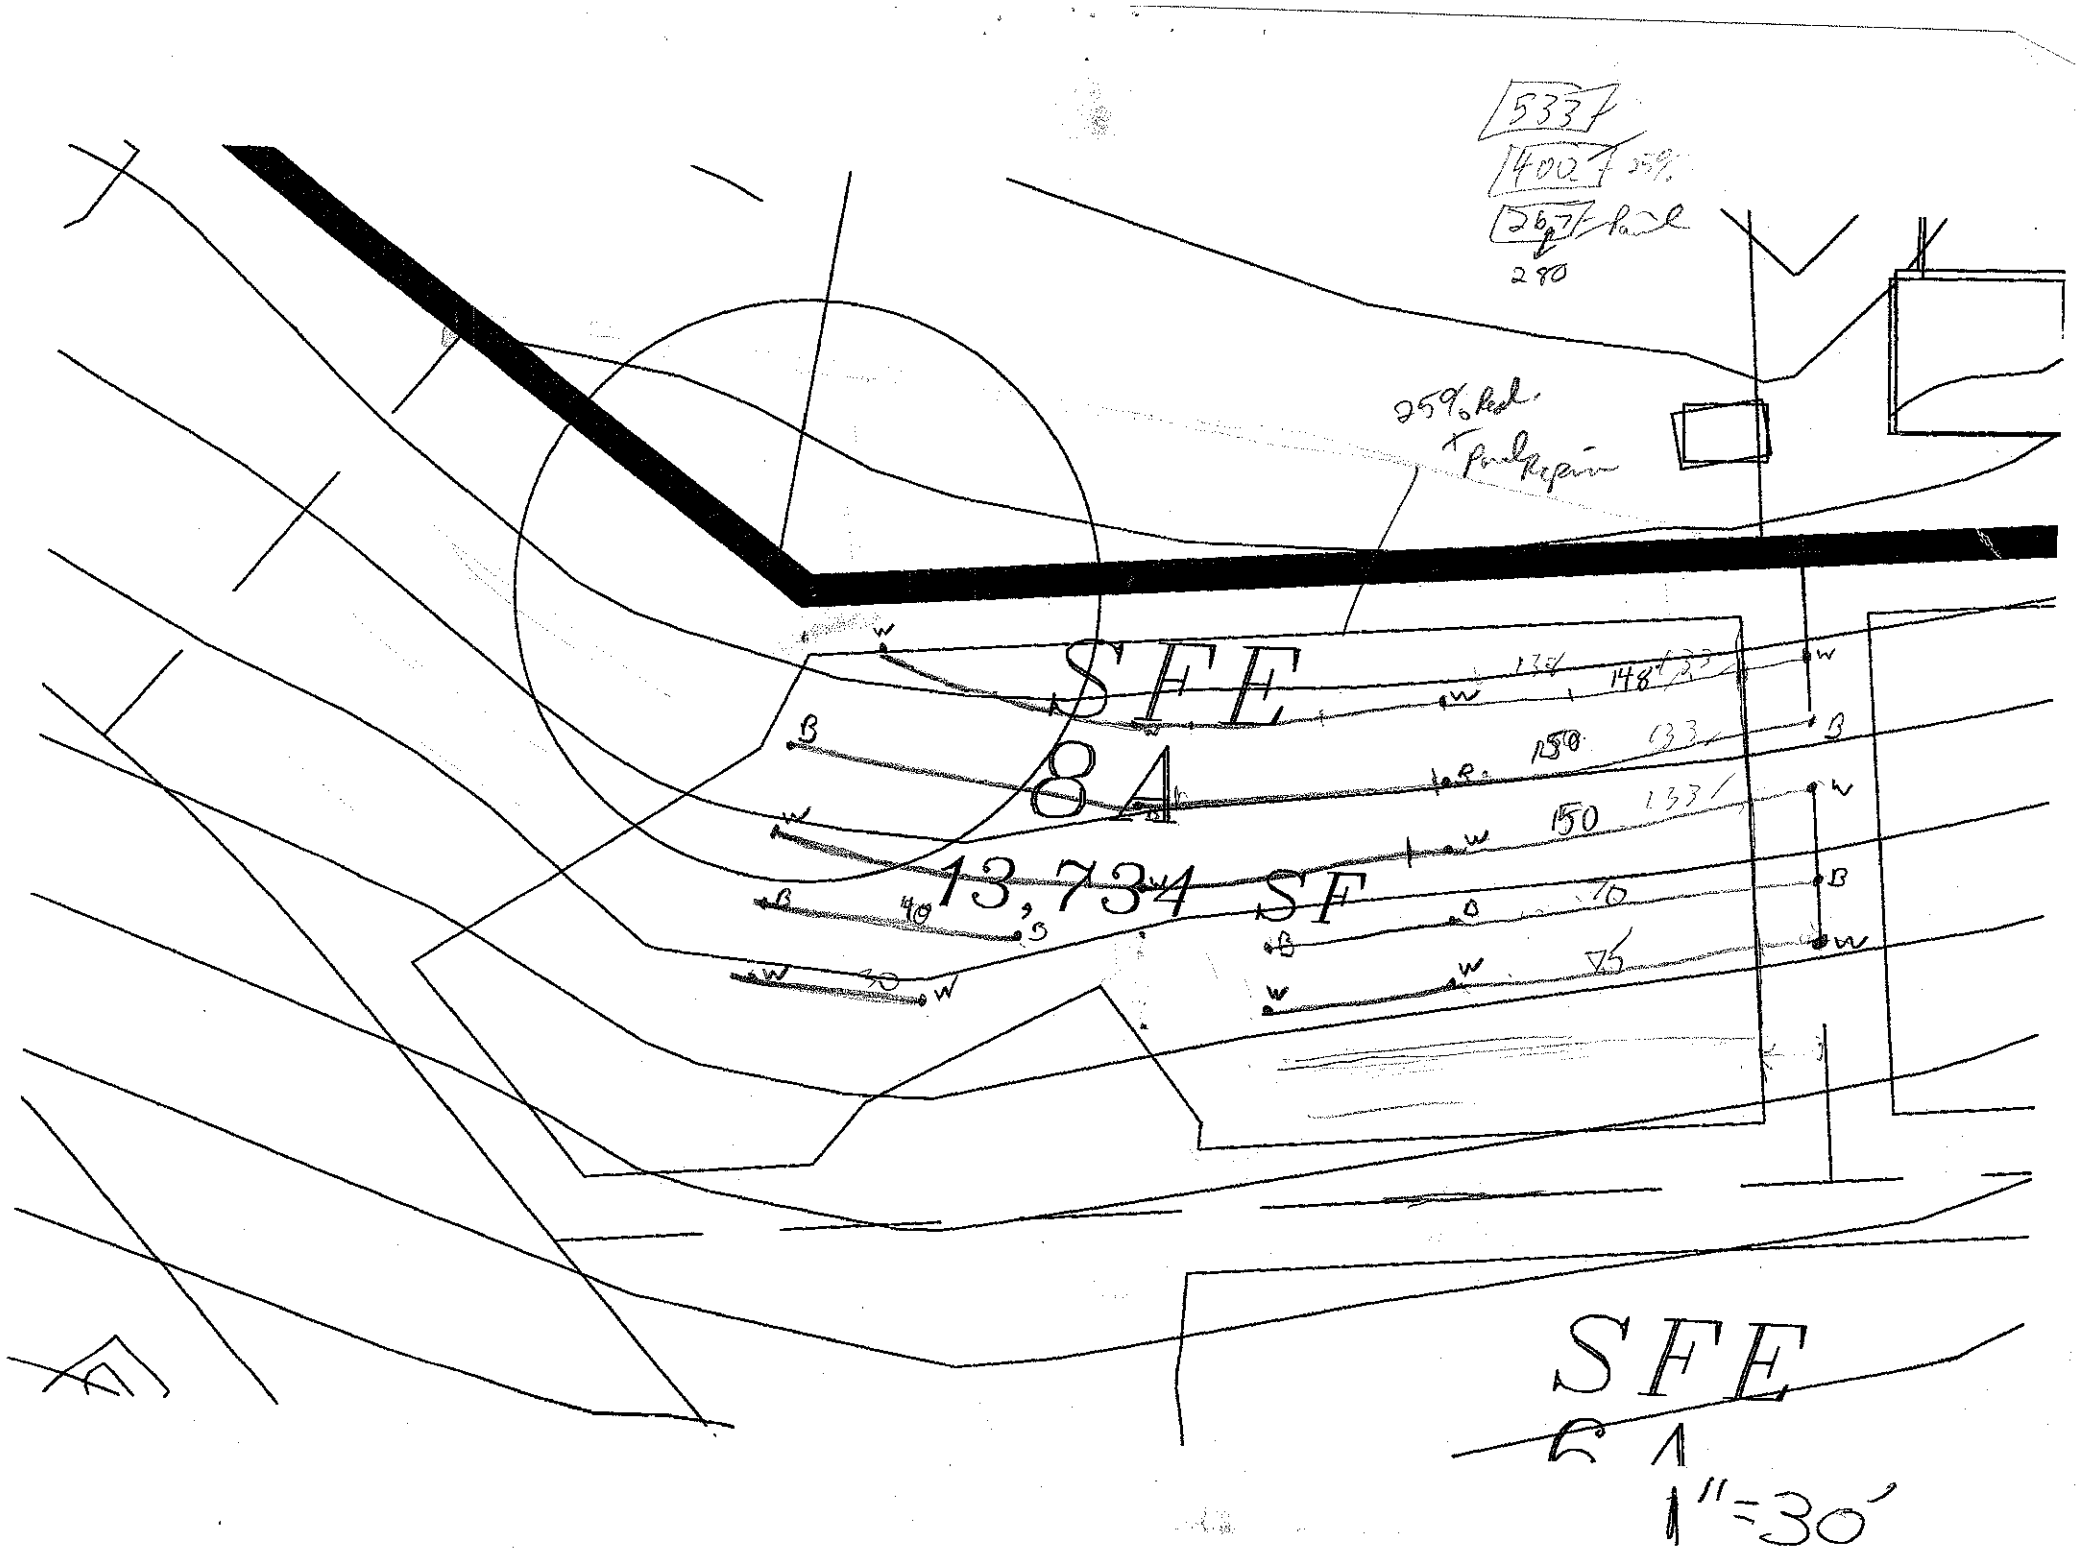
Sheet ___
PROPERTY ID #: ___
COUNTY: ___

OWNER: ___ APPLICANT: ___
ADDRESS: ___ APPLICATION DATE: ___
PROPOSED FACILITY: ___ PROPOSED DESIGN FLOW (.1949): ___ DATE EVALUATED: ___
LOCATION OF SITE: lot 8A Amiston PROPERTY SIZE: ___
WATER SUPPLY: ☐ Private ☐ Public ☐ Well ☐ Spring ☐ Other ___ PROPERTY RECORDED: ___
EVALUATION METHOD: ☐ Auger Boring ☐ Pit ☐ Cut
TYPE OF WASTEWATER: ☐ Sewage ☐ Industrial Process ☐ Mixed

PROFILE #	.1940 LANDSCAPE POSITION/ SLOPE %	HORIZON DEPTH (IN.)	SOIL MORPHOLOGY (.1941) .1941 STRUCTURE/ TEXTURE	.1941 CONSISTENCE/ MINERALOGY	OTHER PROFILE FACTORS .1942 SOIL WETNESS/ COLOR	.1943 SOIL DEPTH	.1956 SAPRO CLASS	.1944 RESTR HORIZ	PROFILE CLASS & LTAR
1		0-5	RC SAK	fri SSSP					PS .3
2		0-6	BSCL CR	fri SSSP					PS 3
		6-50	RC SBK	fri SSSP					
3		0-7	BSCL GR	fri SSSP					PS 3
		7-16	BSC WSBK	fri SSSP					
		16-56	RC SBK	fri SSSP					
4									

DESCRIPTION	INITIAL SYSTEM	REPAIR SYSTEM
Available Space (.1945)		
System Type(s)		
Site LTAR		

OTHER FACTORS (.1946): ___
SITE CLASSIFICATION (.1948): ___
EVALUATED BY: ___
OTHER(S) PRESENT: ___


5337
4027
2677
280
259 Rail
Parking
SFE
84
13,734 SF
134
148'33
150
133'
150
70
75
SFE
C1
1"=30'