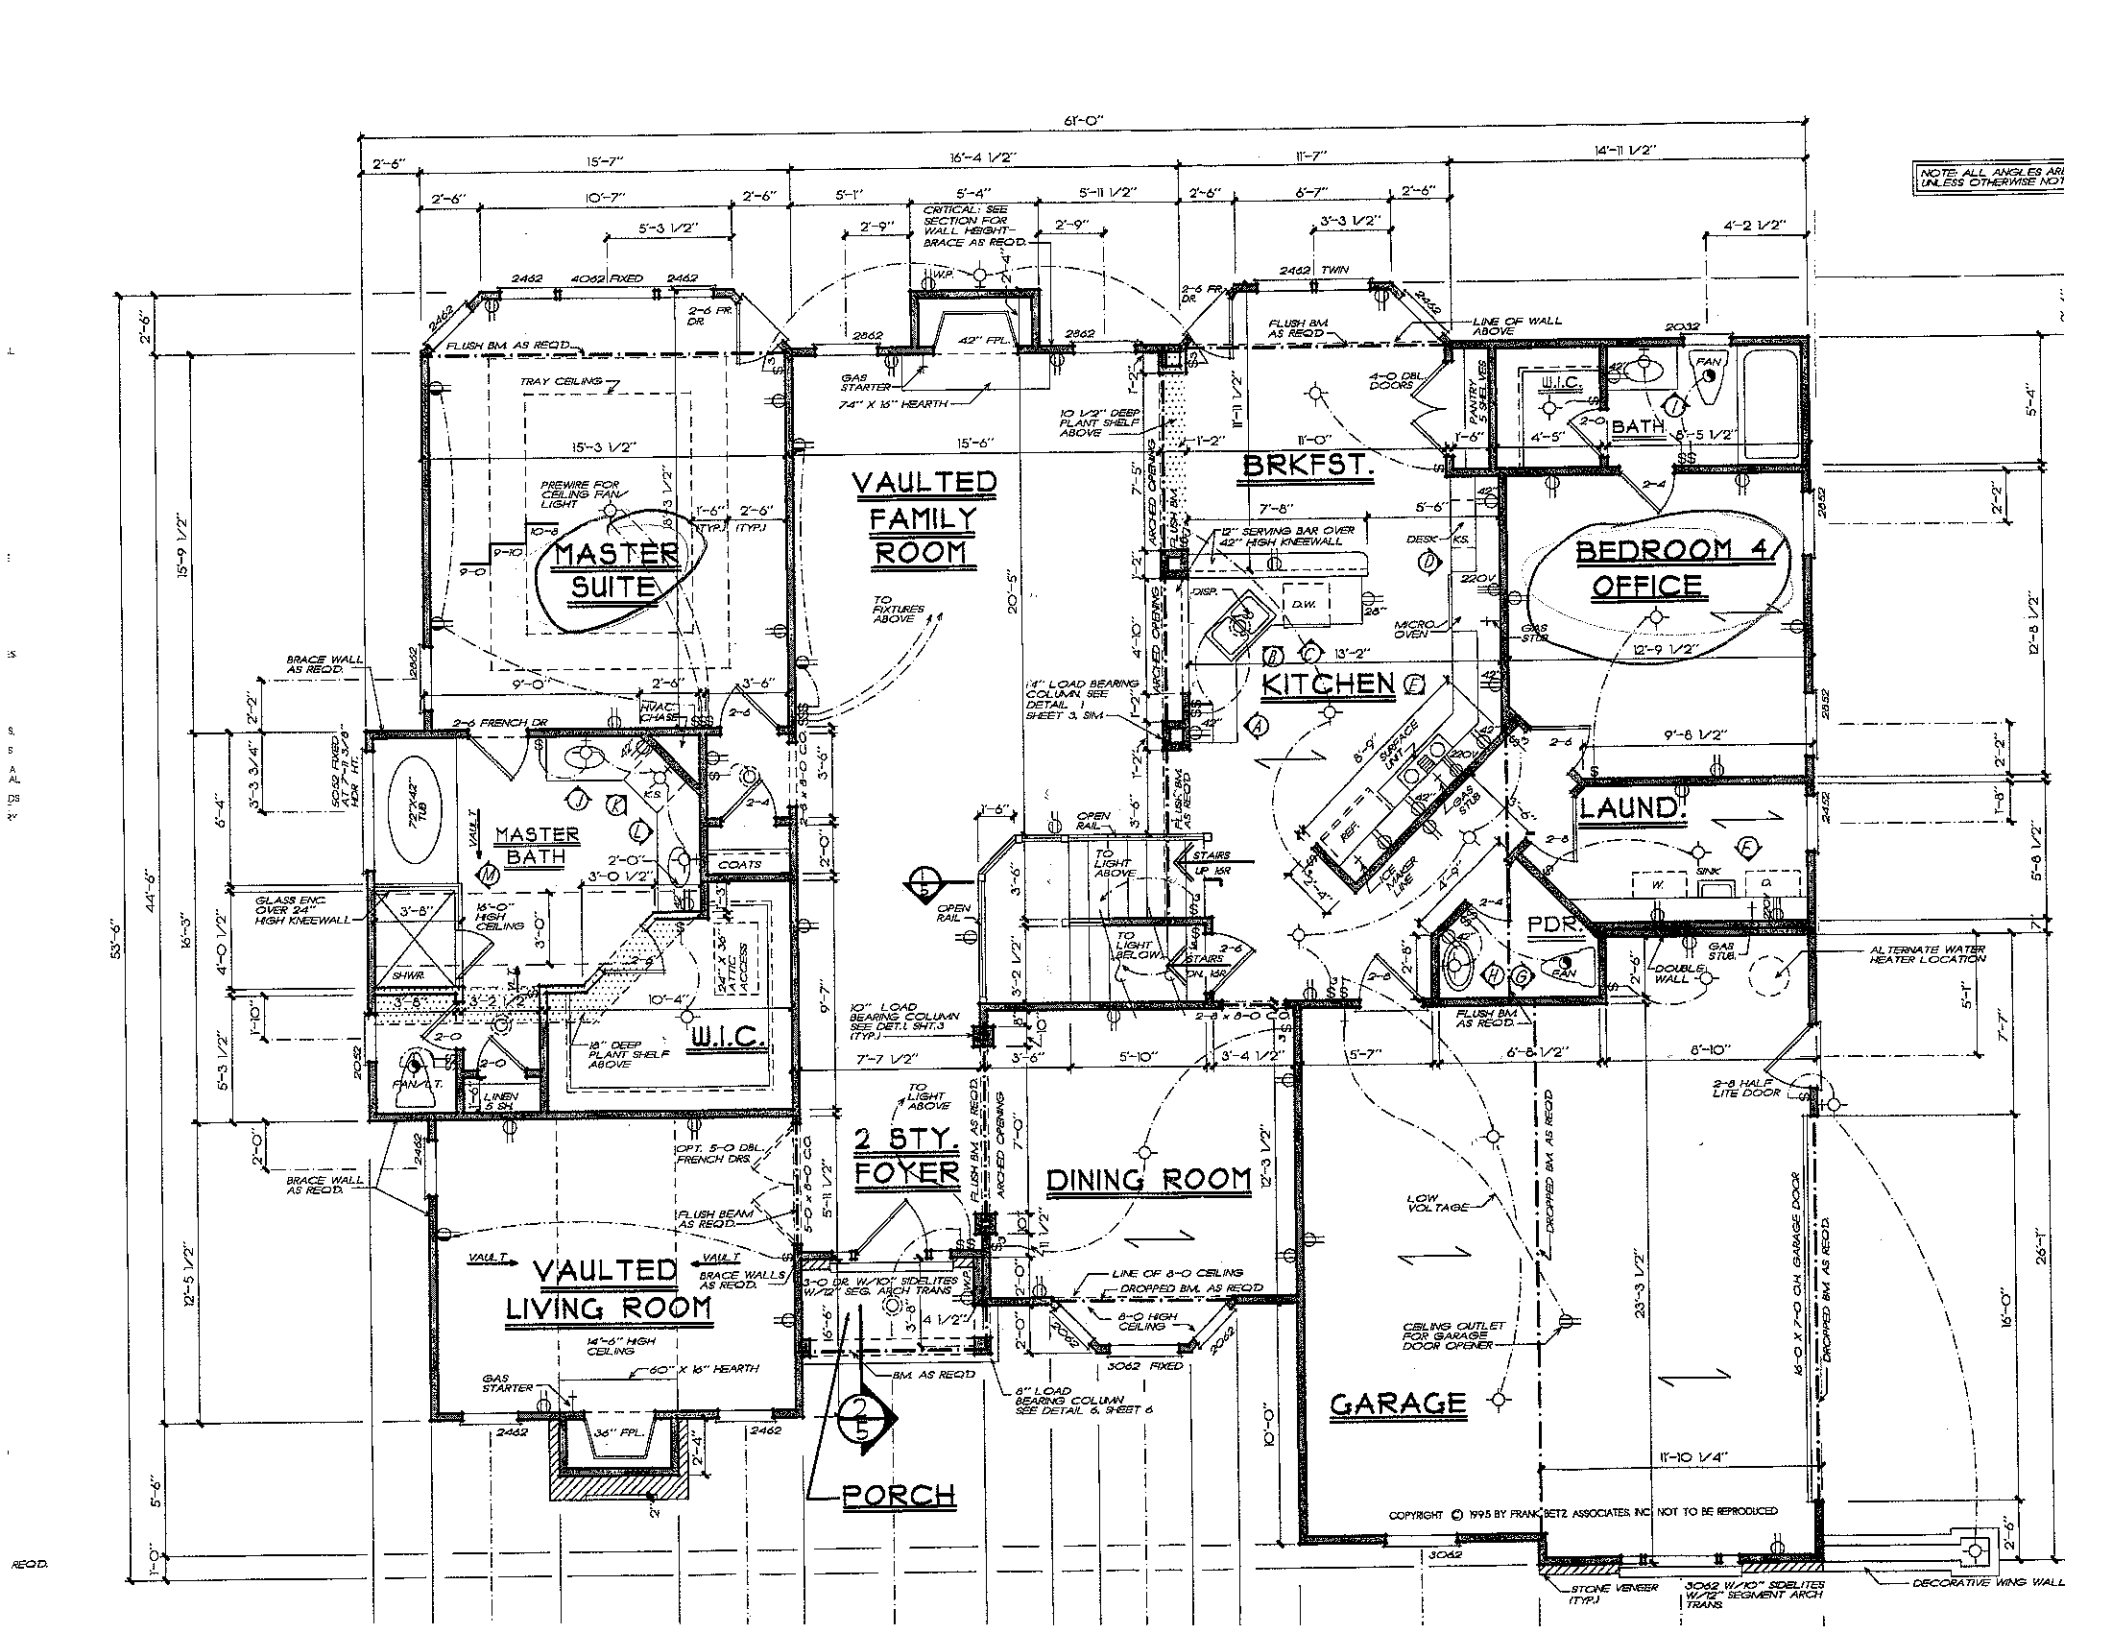
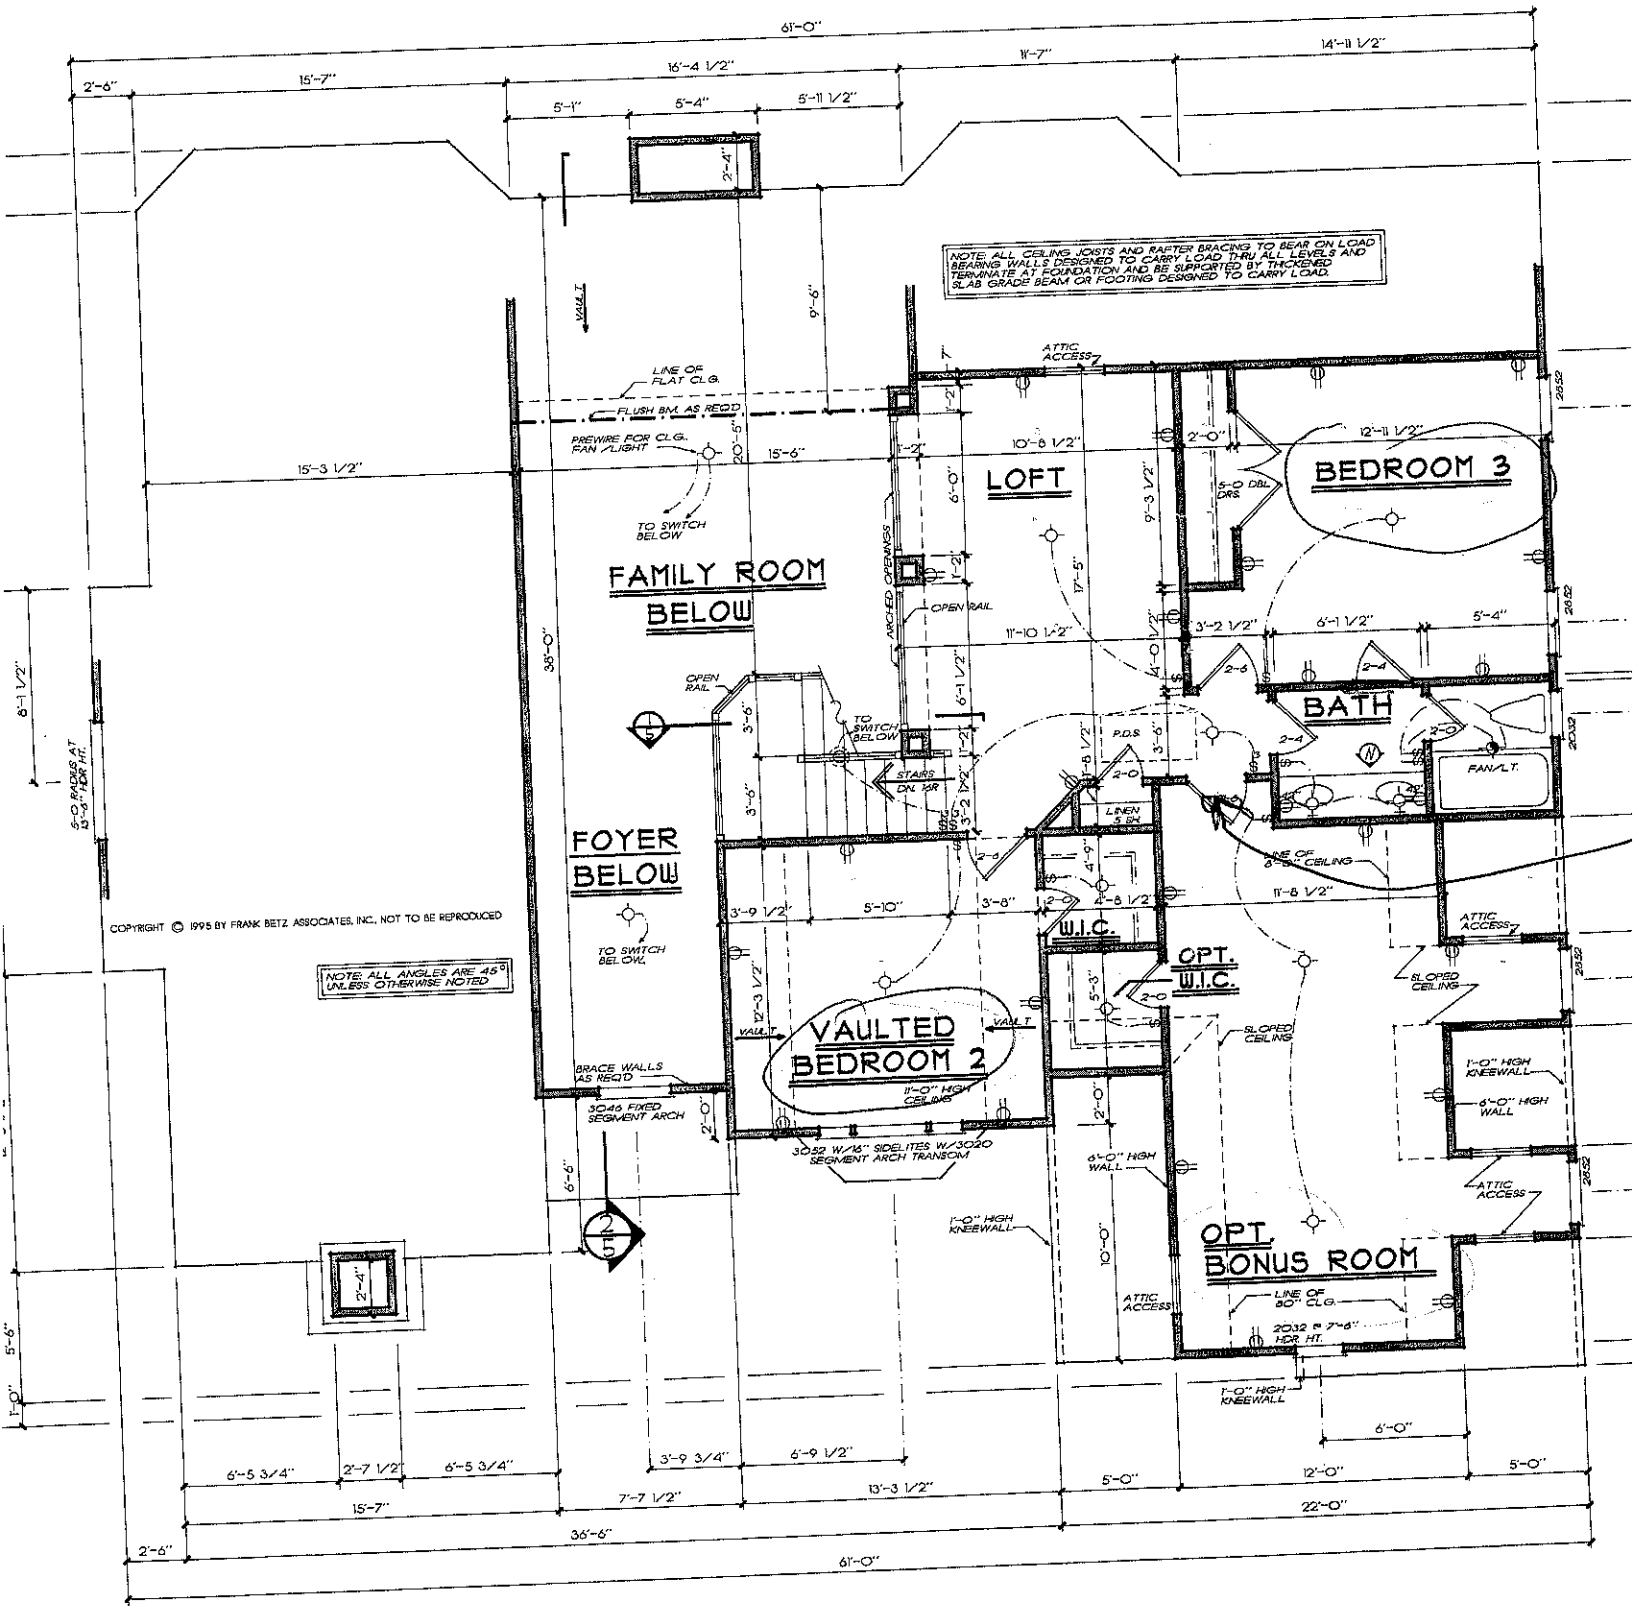

MASTER SUITE
VAULTED FAMILY ROOM
BRKFST.
KITCHEN
BEDROOM 4/ OFFICE
LAUND.
PDR.
BATH
W.I.C.
MASTER BATH
2 STY. FOYER
DINING ROOM
VAULTED LIVING ROOM
PORCH
GARAGE
BRACE WALL AS REQ'D.
FLUSH BM. AS REQ'D.
TRAY CEILING
PREWIRE FOR CEILING FAN/ LIGHT
GAS STARTER
74" X 16" HEARTH
42" FPL.
2-6 FR. DR.
2-6 FRENCH DR.
HVAC CHASE
LINE OF WALL ABOVE
4-0 DBL. DOORS
PANTRY SHELVES
FAN
12" SERVING BAR OVER 42" HIGH KNEEWALL
DESK
DISP.
D.W.
MICRO OVEN
220V
14" LOAD BEARING COLUMN SEE DETAIL 1 SHEET 3, SIM.
SURFACE UNIT
REF.
ICE MAKER LINE
GAS STUB
SINK
W.
D.
OPEN RAIL
TO LIGHT ABOVE
STAIRS UP 15R
TO LIGHT BELOW
STAIRS DN. 15R
ARCHED OPENING
10" LOAD BEARING COLUMN SEE DET. 1 SHT. 3 (TYP.)
2-8 x 8-0 GG
5-0 x 8-0 GG
OPT. 5-0 DBL. FRENCH DRS.
FLUSH BEAM AS REQ'D.
DROPPED BM. AS REQ'D.
LOW VOLTAGE
LINE OF 8-0 CEILING
8-0 HIGH CEILING
3-0 DR. W/10" SIDELITES W/12" SEG. ARCH TRANS
3062 FIXED
8" LOAD BEARING COLUMN SEE DETAIL 6, SHEET 6
CEILING OUTLET FOR GARAGE DOOR OPENER
16'-0 X 7'-0 CH. GARAGE DOOR
ALTERNATE WATER HEATER LOCATION
DOUBLE WALL
2-8 HALF LITE DOOR
3062 W/10" SIDELITES W/12" SEGMENT ARCH TRANS
STONE VENEER (TYP.)
DECORATIVE WING WALL
GLASS ENC. OVER 24" HIGH KNEEWALL
16'-0" HIGH CEILING
18" DEEP PLANT SHELF ABOVE
24" X 36" ATTIC ACCESS
LINEN S.SH.
SHWR.
72"X42" TUB
COATS
VAULT
14'-6" HIGH CEILING
60" X 16" HEARTH
36" FPL.
10 1/2" DEEP PLANT SHELF ABOVE
61'-0"
44'-6"
53'-6"
NOTE: ALL ANGLES ARE UNLESS OTHERWISE NOT
COPYRIGHT © 1995 BY FRANK BETZ ASSOCIATES, INC. NOT TO BE REPRODUCED



SECOND FLOOR PLAN

1/4" = 1'-0"