




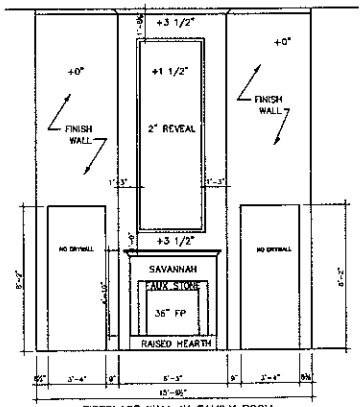


FIREPLACE WALL IN FAMILY ROOM

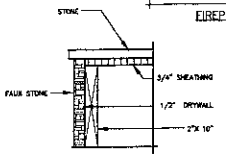

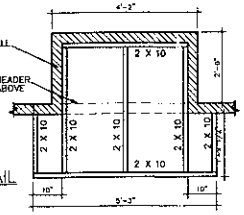

RAISED HEARTH FRAMING DETAIL

PLAN VIEW
SCALE: 1/2"=1'-0"

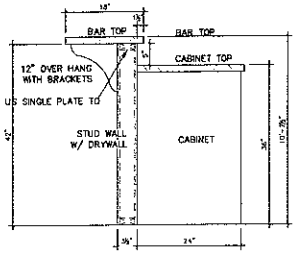

RAISED BAR DETAIL


Acknowledgement Of Plans Submitted ONLY

12-1-10


AREA:

2408	1ST. FLOOR HEATED
1485	2ND. FLOOR HEATED
3893	TOTAL HEATED
661	GARAGE & STORAGE
4554	TOTAL AREA

ADD LOW "E" GLASS TO ALL WINDOWS

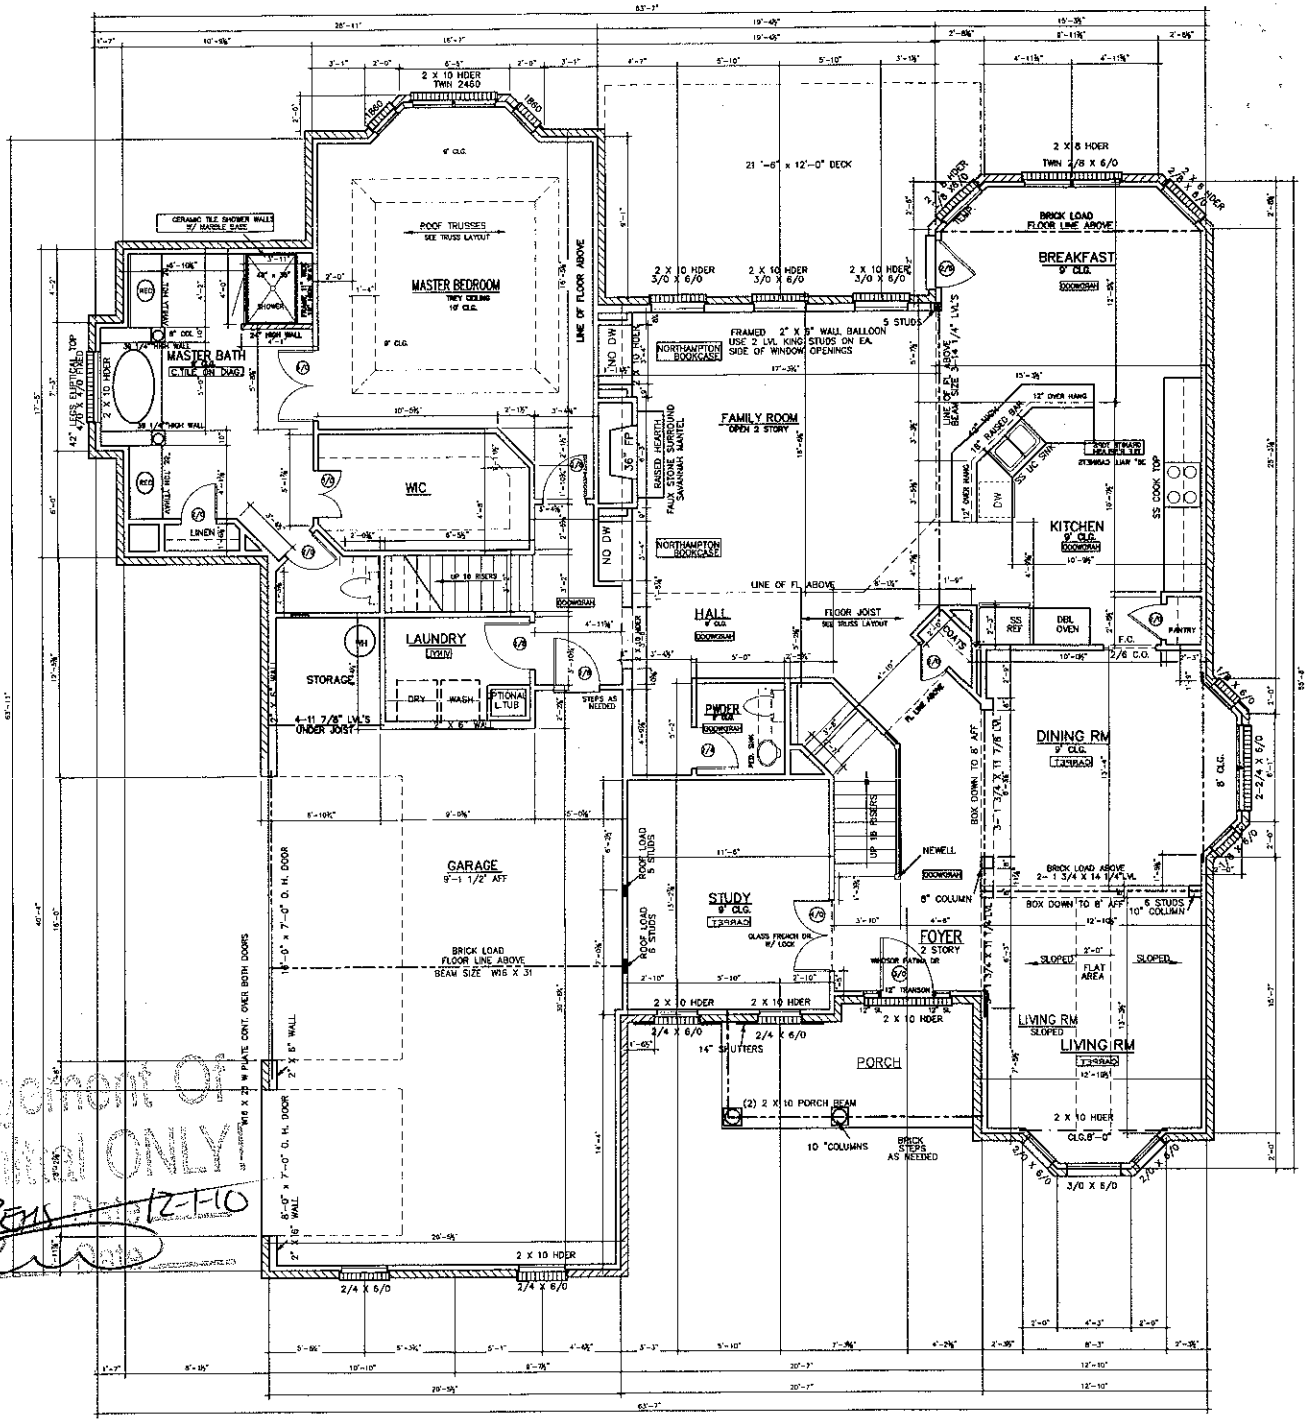

FIRST FLOOR

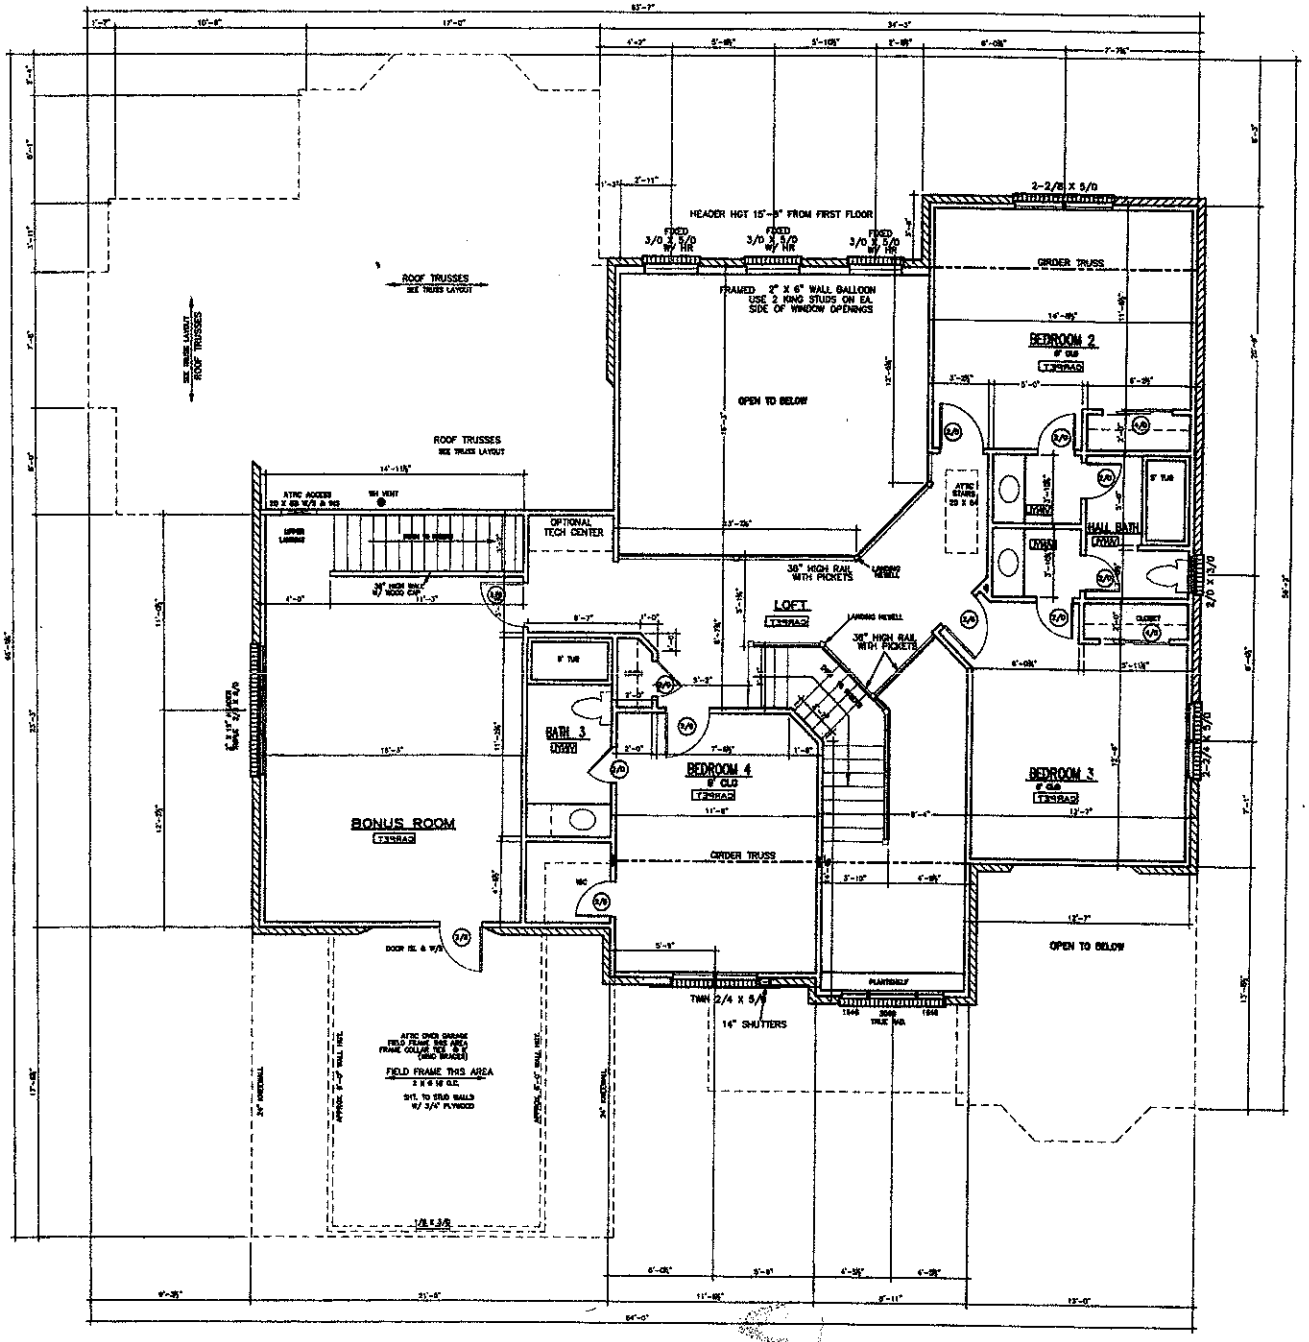

SECOND FLOOR