
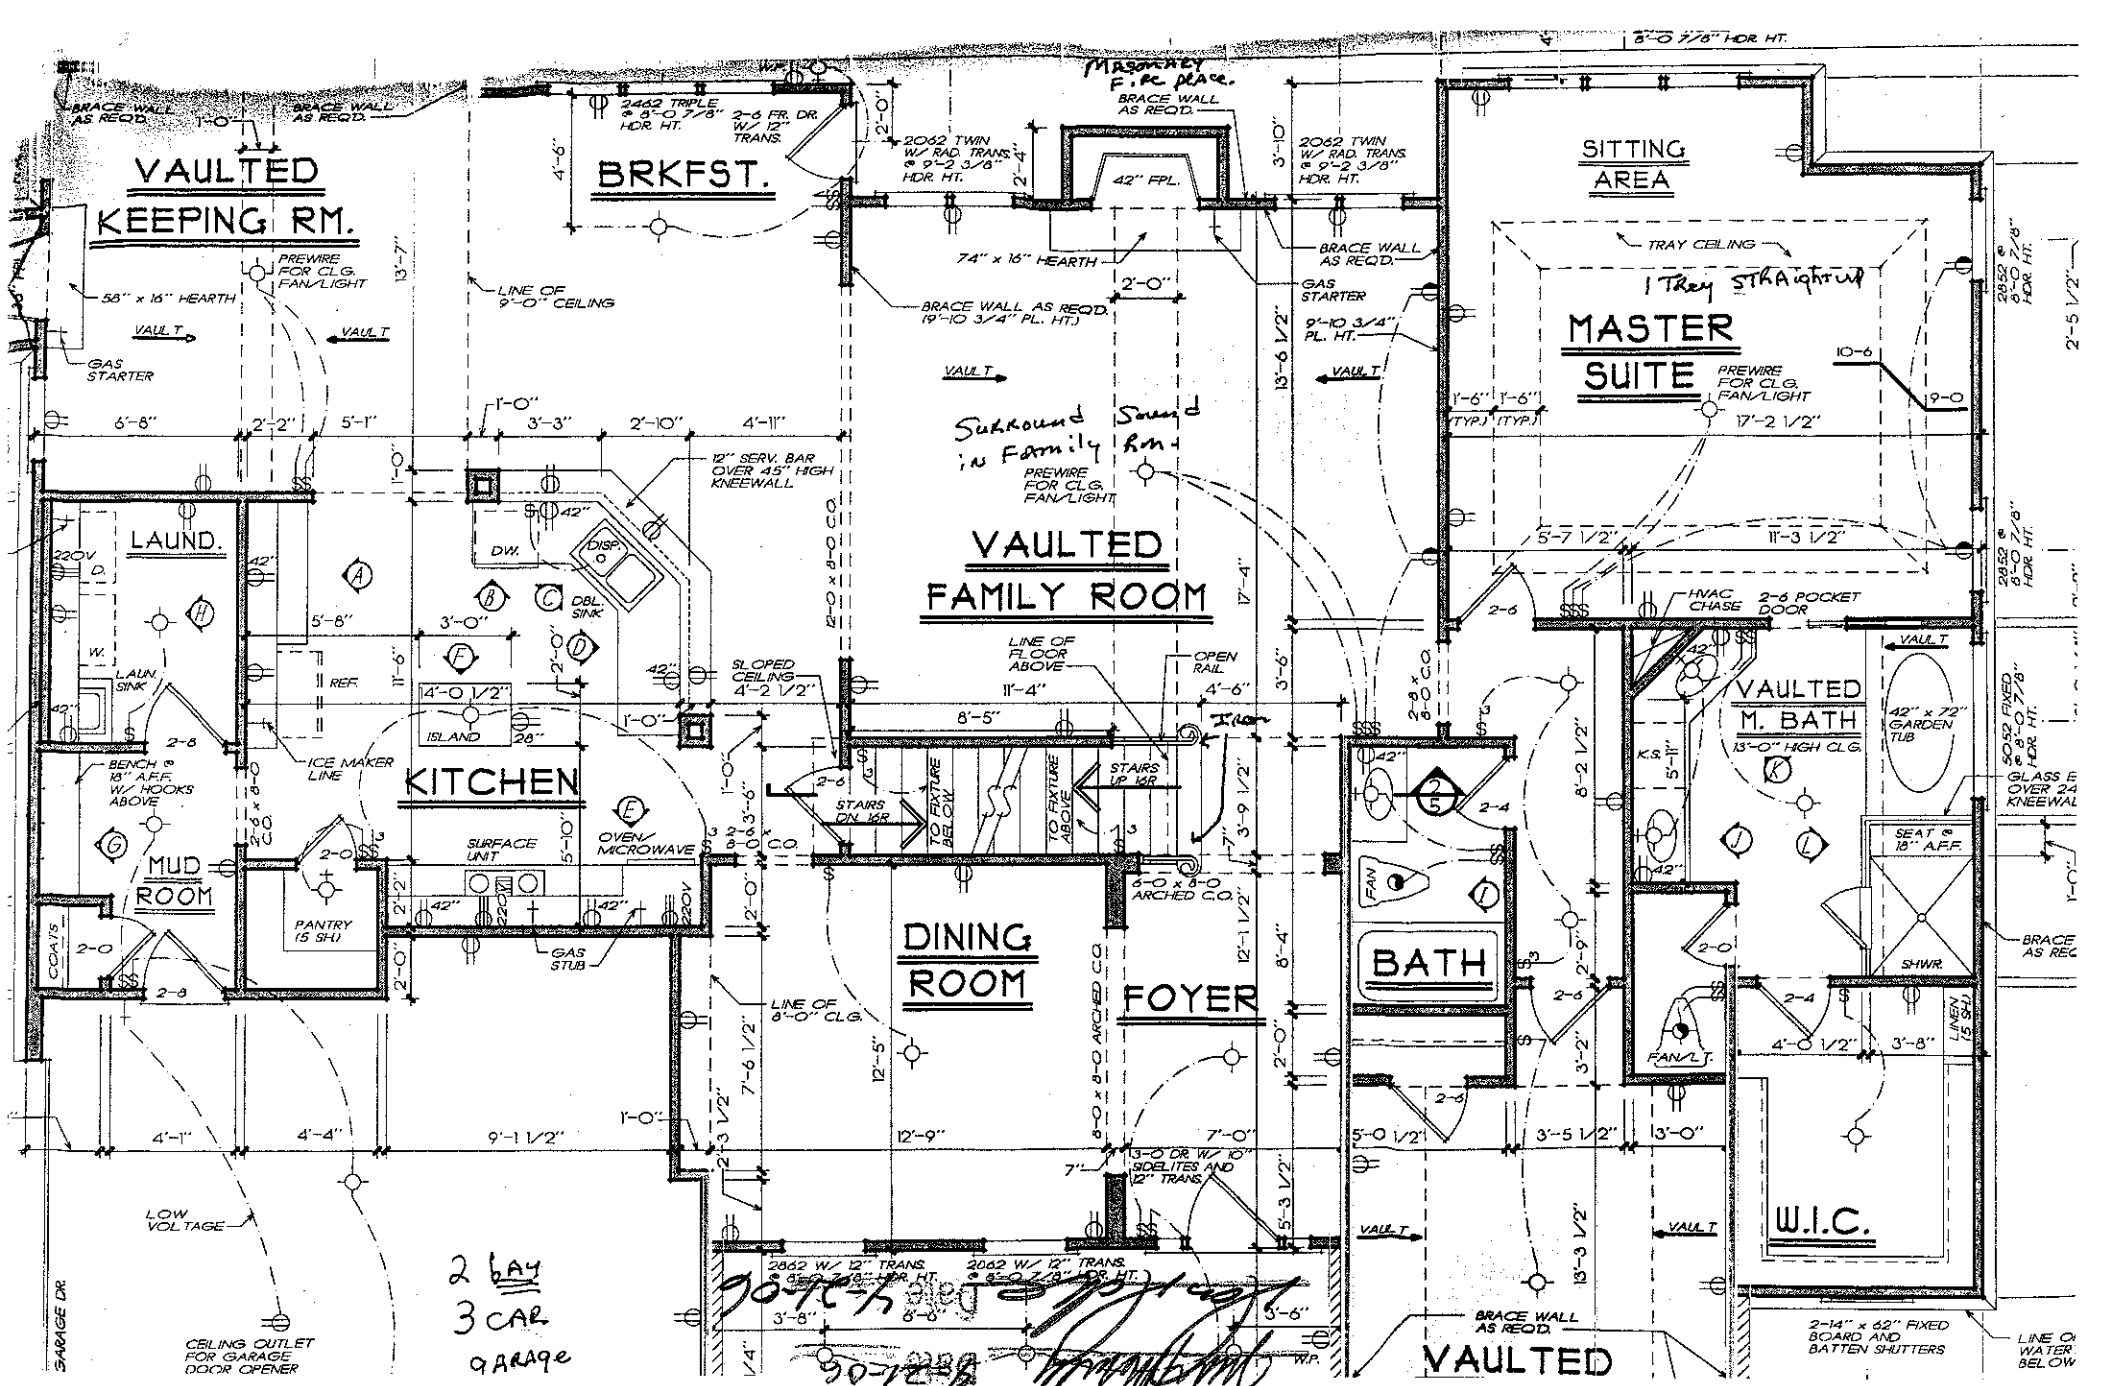
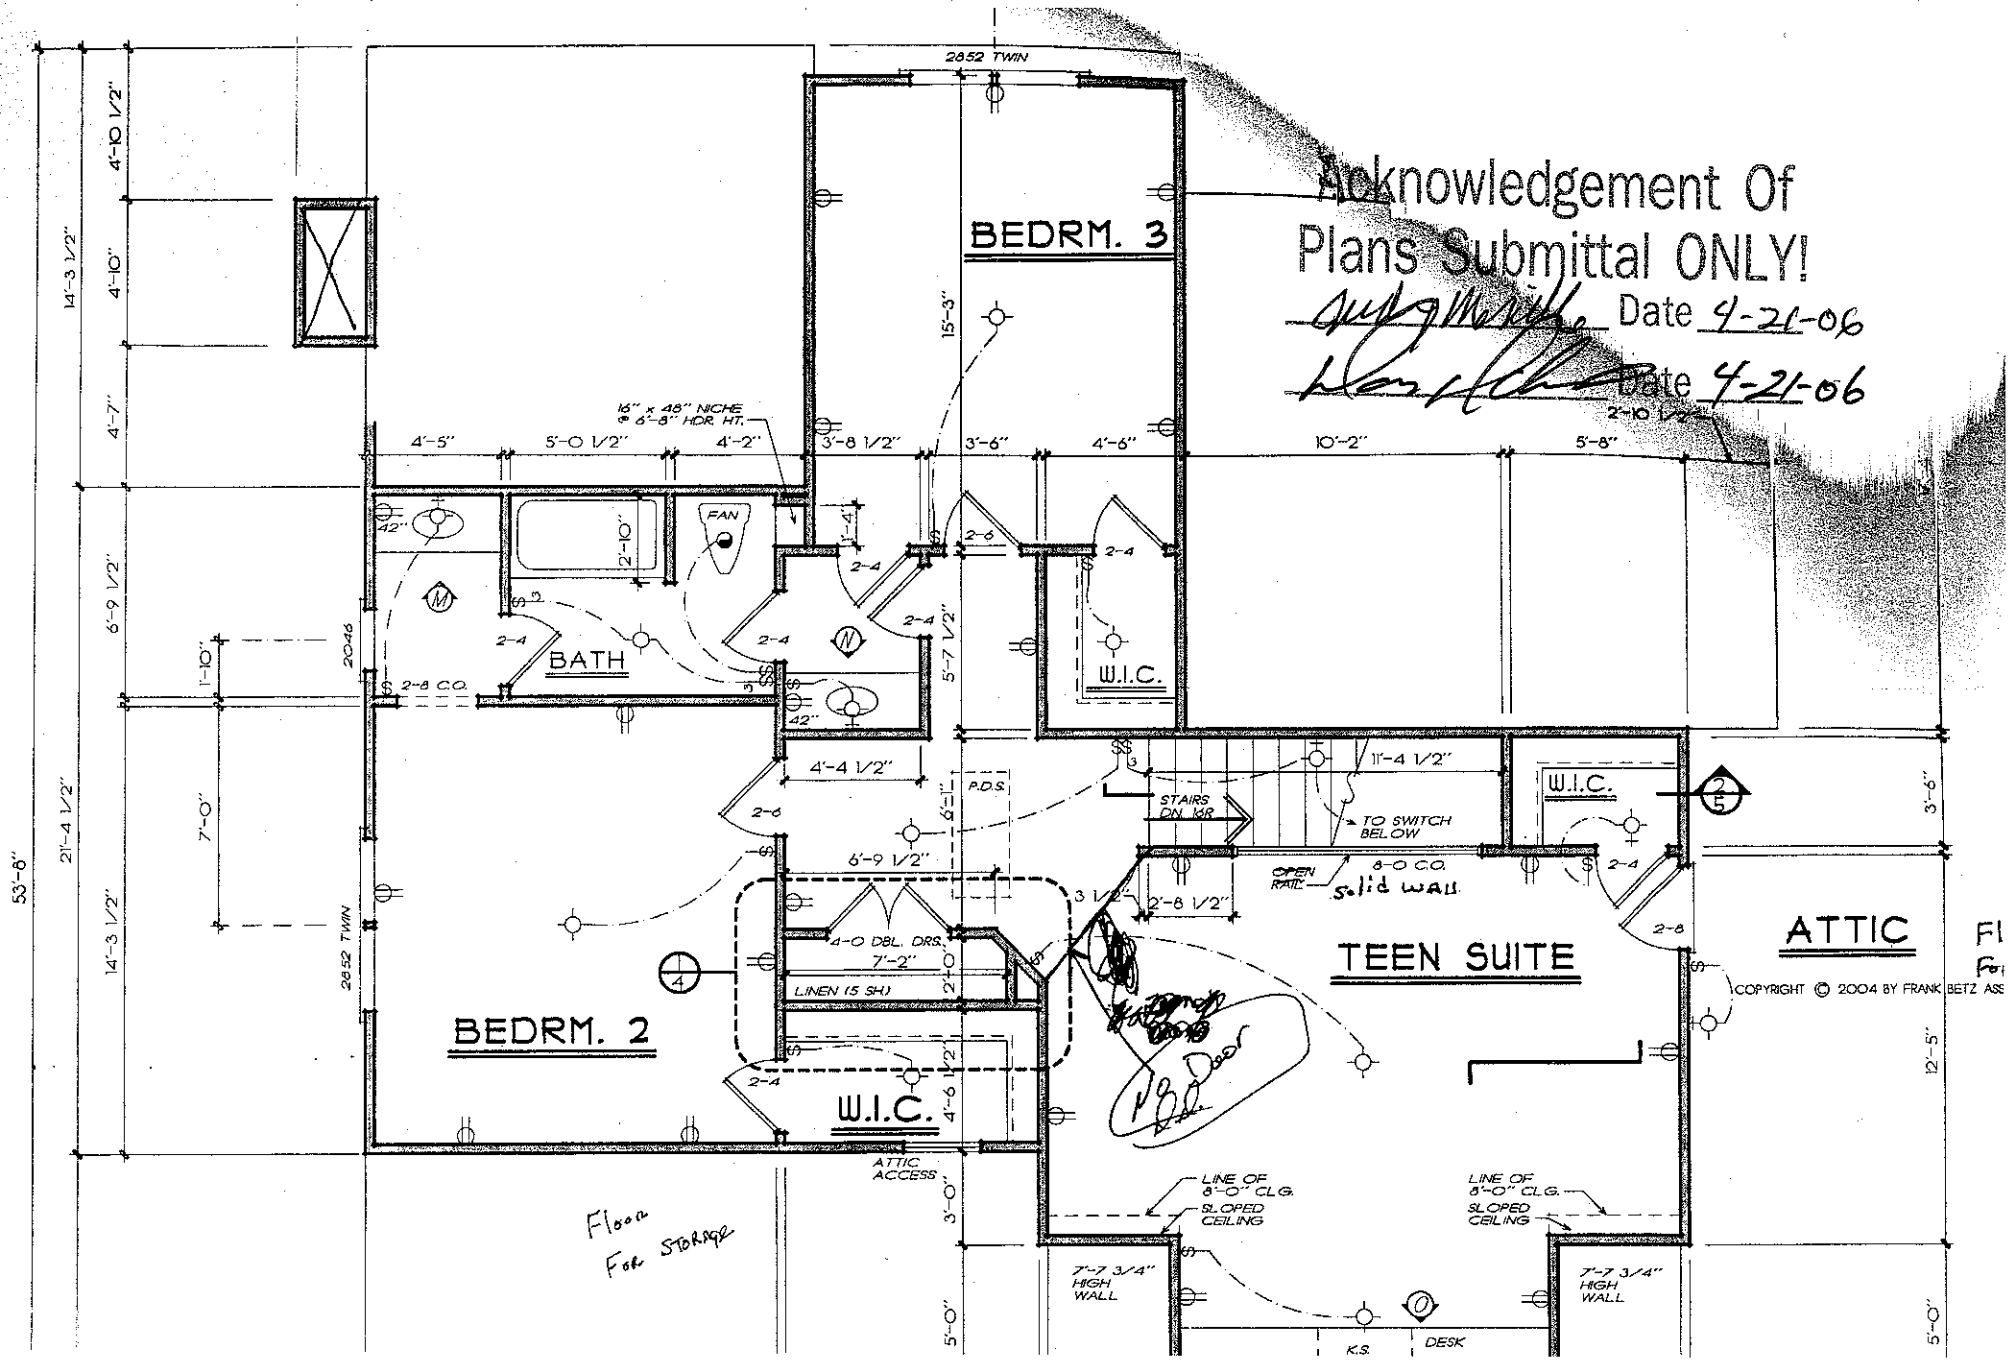


Acknowledgement of
Plans Submittal ONLY!


Acknowledgement Of
Plans Submittal ONLY!
Date 4-21-06
Date 4-21-06
BEDRM. 3
BEDRM. 2
BATH
W.I.C.
W.I.C.
W.I.C.
TEEN SUITE
ATTIC
2852 TWIN
2852 TWIN
16" x 48" NICHE @ 6'-8" HDR HT.
FAN
STAIRS DN. 1GR.
TO SWITCH BELOW
OPEN RAIL
8-0 C.O.
solid wall
4-0 DBL. DRS.
LINEN (5 SH.)
ATTIC ACCESS
LINE OF 8'-0" CLG.
SLOPED CEILING
LINE OF 8'-0" CLG.
SLOPED CEILING
7'-7 3/4" HIGH WALL
7'-7 3/4" HIGH WALL
K.S.
DESK
P.D.S.
2-8 C.O.
Floor For STORAGE
COPYRIGHT © 2004 BY FRANK BETZ ASS

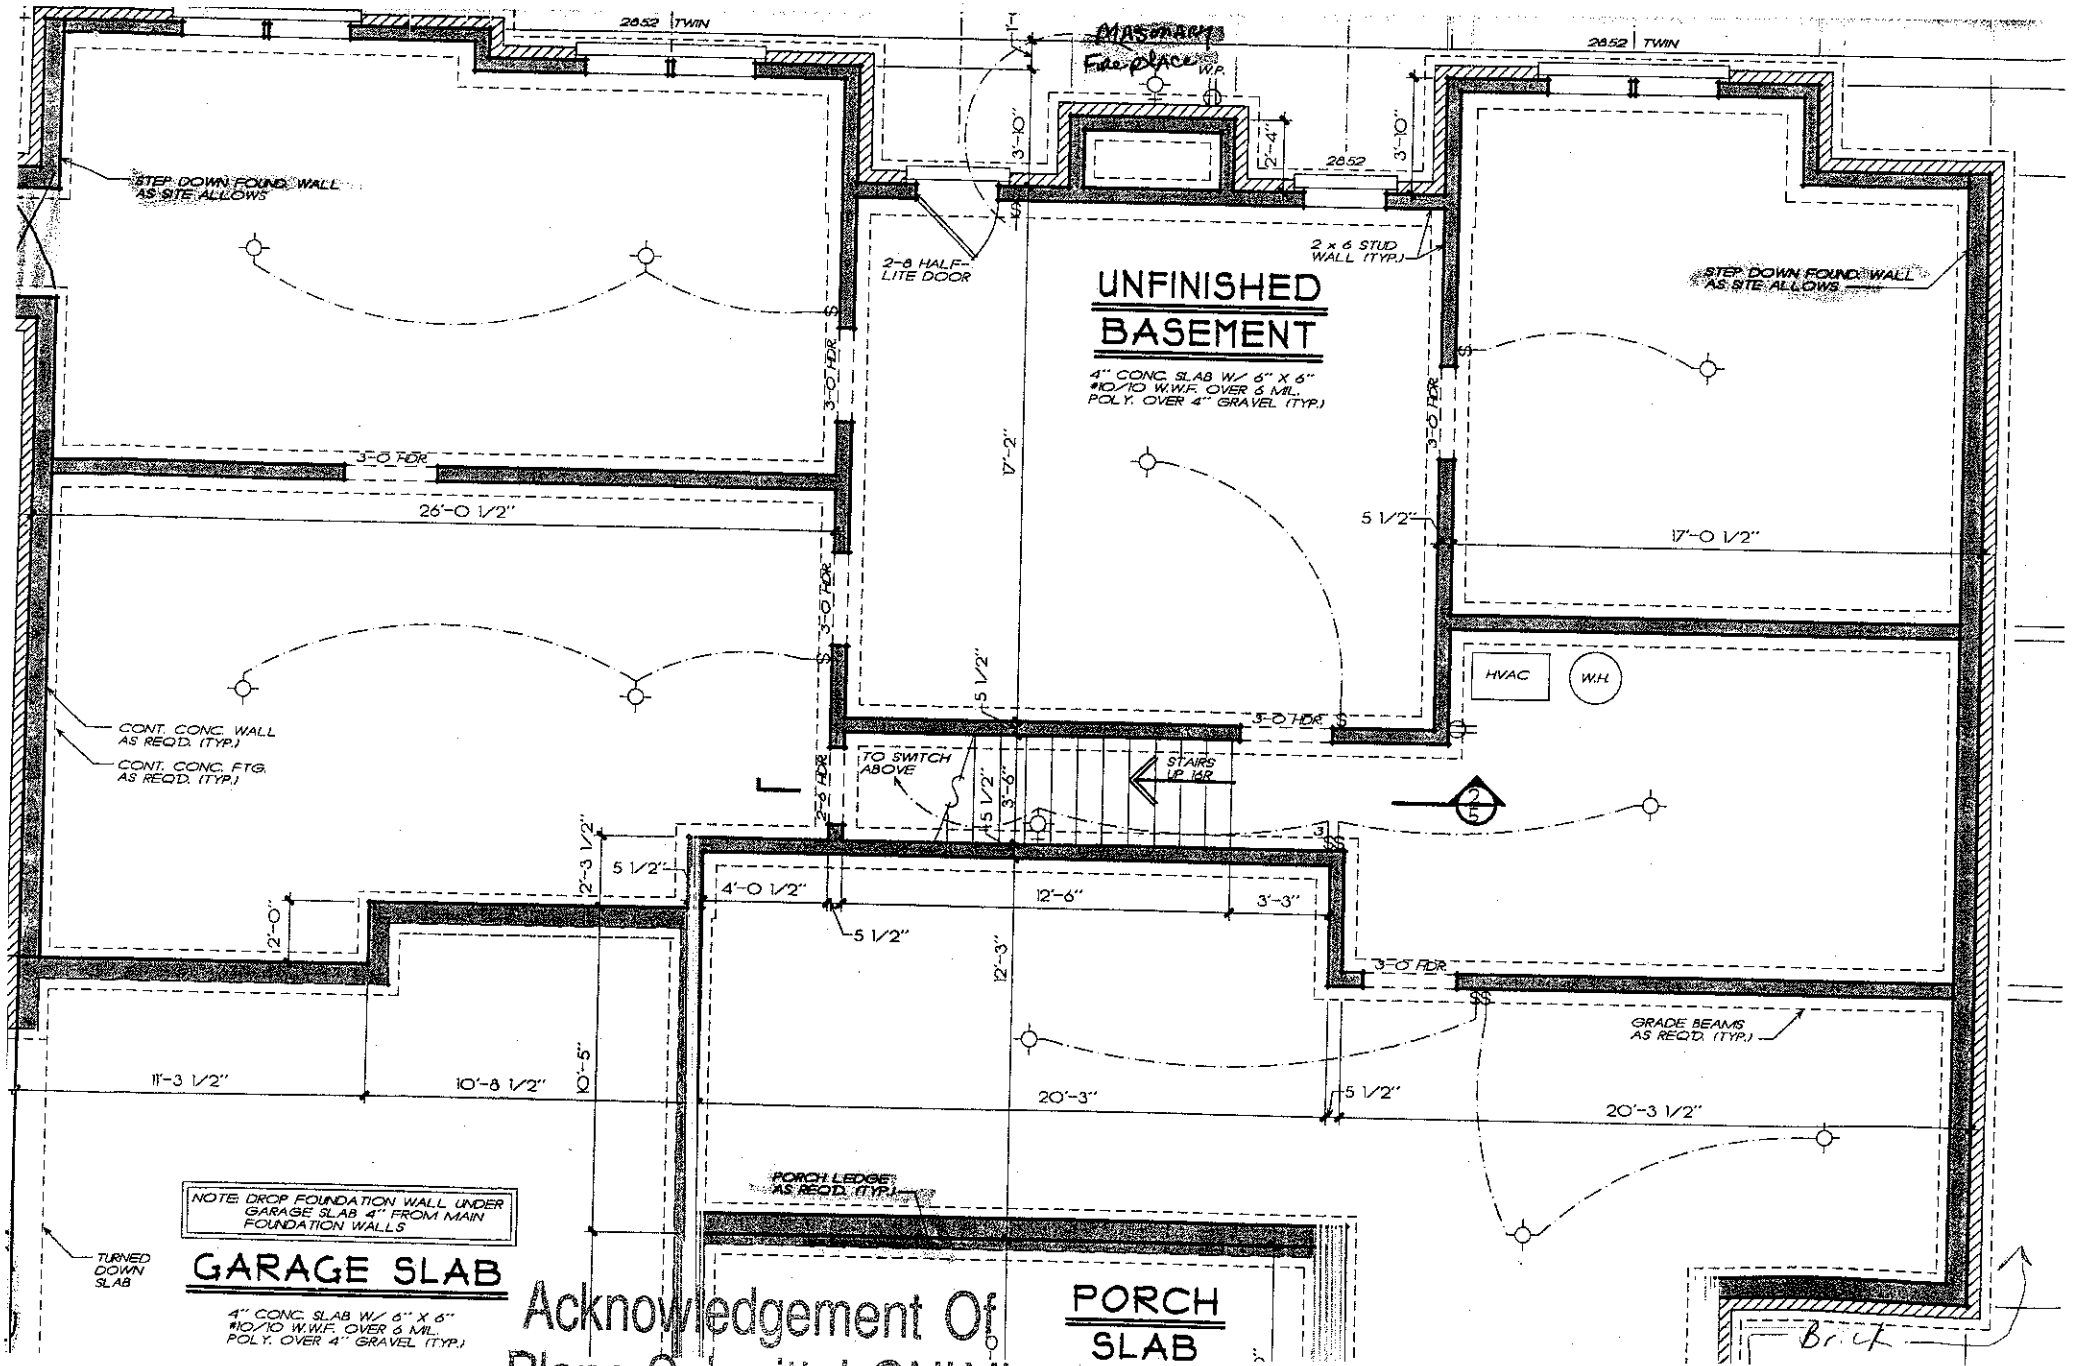

Acknowledgement Of
Plans Submittal ONLY!

Date 4-21-06

Date 4-21-06