DEPARTMENT OF ENVIRONMENT, HEALTH, AND NATURAL RESOURCES
DIVISION OF ENVIRONMENTAL HEALTH
ON-SITE WASTEWATER SECTION

Sheet ___ of ___
PROPERTY ID #: _____
COUNTY: _____

SOIL/SITE EVALUATION
for ON-SITE WASTEWATER SYSTEM

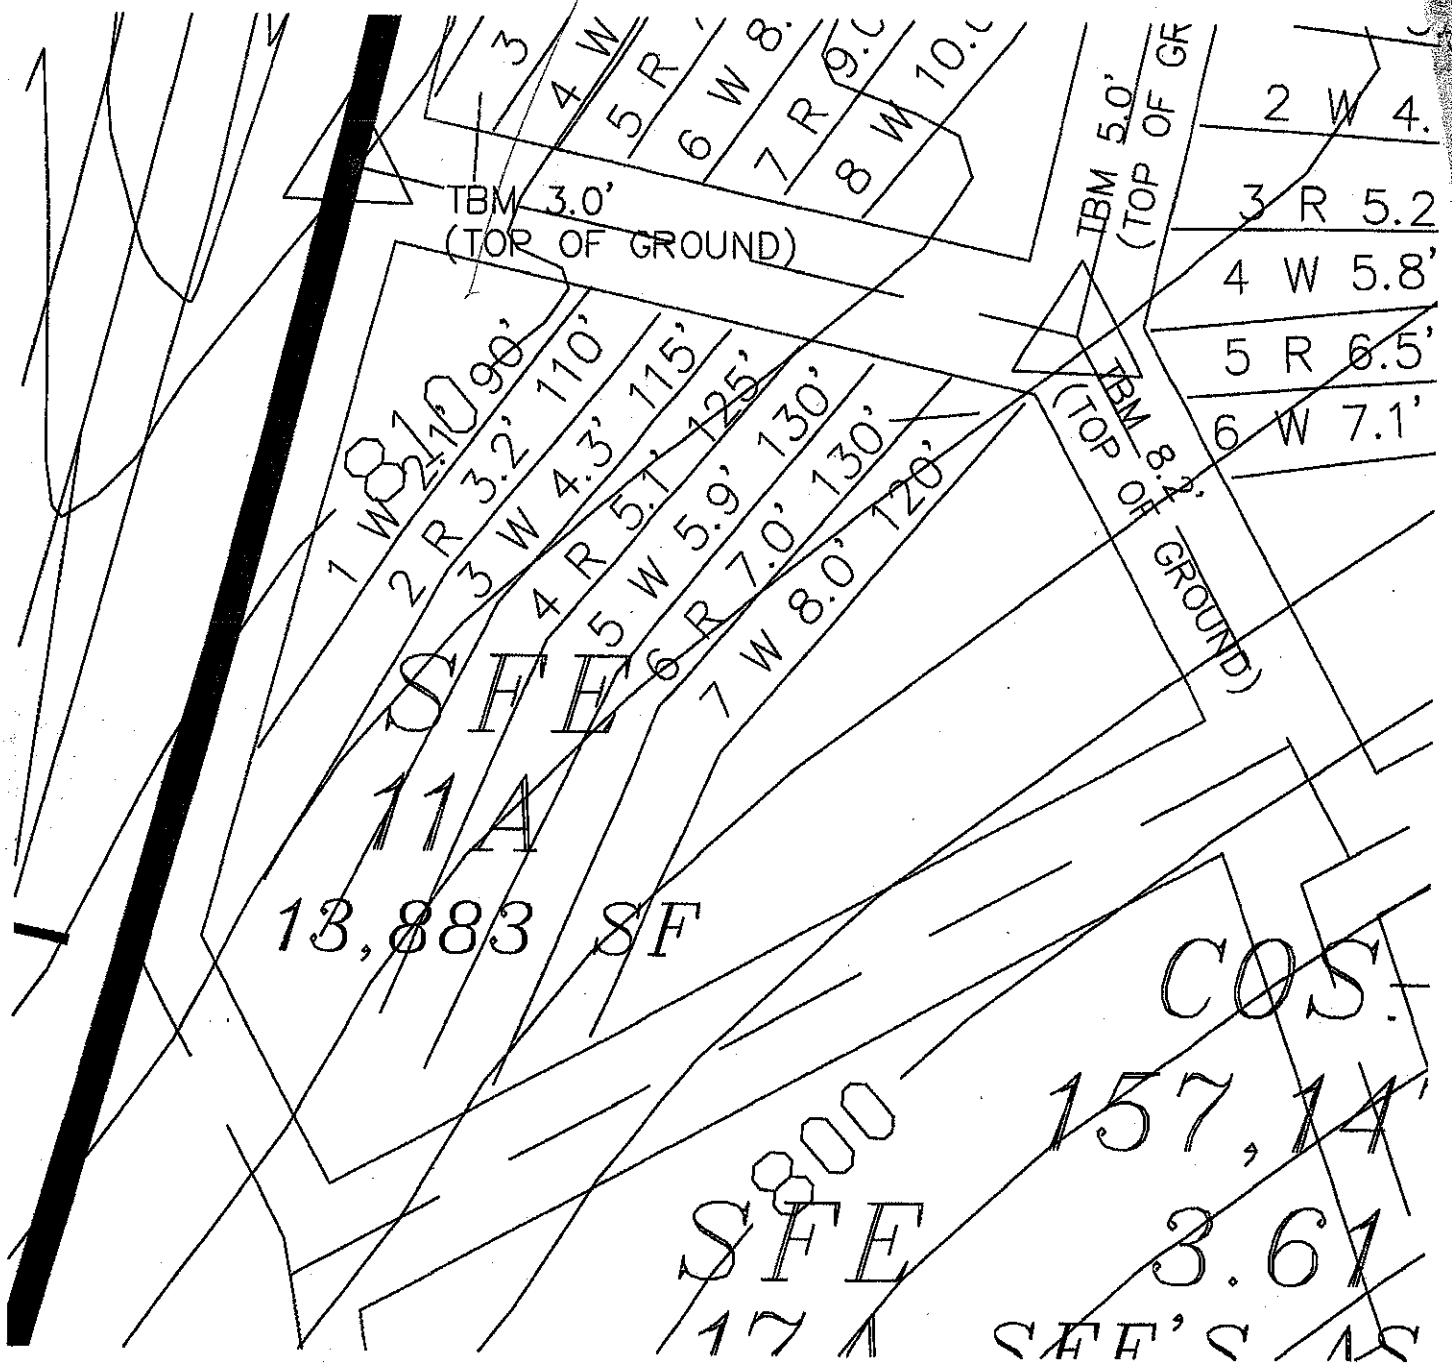
OWNER: _____ APPLICANT: _____
ADDRESS: _____ APPLICATION DATE: _____ DATE EVALUATED: _____
PROPOSED FACILITY: _____ PROPOSED DESIGN FLOW (.1949): _____ PROPERTY SIZE: _____
LOCATION OF SITE: Lot 11 Anniston Easement PROPERTY RECORDED: _____
WATER SUPPLY: ☐ Private ☐ Public ☐ Well ☐ Spring ☐ Other _____
EVALUATION METHOD: ☐ Auger Boring ☐ Pit ☐ Cut
TYPE OF WASTEWATER: ☐ Sewage ☐ Industrial Process ☐ Mixed

PROFILE #	.1940 LANDSCAPE POSITION/ SLOPE %	HORIZON DEPTH (IN.)	SOIL MORPHOLOGY (.1941) .1941 STRUCTURE/ TEXTURE	.1941 CONSISTENCE/ MINERALOGY	OTHER PROFILE FACTORS .1942 SOIL WETNESS/ COLOR	.1943 SOIL DEPTH	.1956 SAPRO CLASS	.1944 RESTR HORIZ	PROFIL CLASS & LTAR
A 1	30" TB LSS 8%	0-6	BSCL CL	fr SSSP					
		6-55	RC Anniston	fr SP -	10YR 5/6				
B 2	30" TB	0-4	BSIL CL	fr SSSP					
		4-48	RCB RC Saprolite	SP -	10YR 5/6				
3									
4									

DESCRIPTION	INITIAL SYSTEM	REPAIR SYSTEM
Available Space (.1945)		
System Type(s)		
Site LTAR		

OTHER FACTORS (.1946): _____
SITE CLASSIFICATION (.1948): _____

EVALUATED BY: _____
OTHER(S) PRESENT: _____


TBM 3.0'
(TOP OF GROUND)
TBM 5.0'
(TOP OF GR
TBM 8.4'
(TOP OF GROUND)
1 W 2.1'
2 R 3.2' 110'
3 W 4.3' 115'
4 R 5.1' 125'
5 W 5.9' 130'
6 R 7.0' 130'
7 W 8.0' 120'
2 W 4.
3 R 5.2
4 W 5.8'
5 R 6.5'
6 W 7.1'
SFE
11A
13,883 SF
SFE
3.61
1" = 30'