


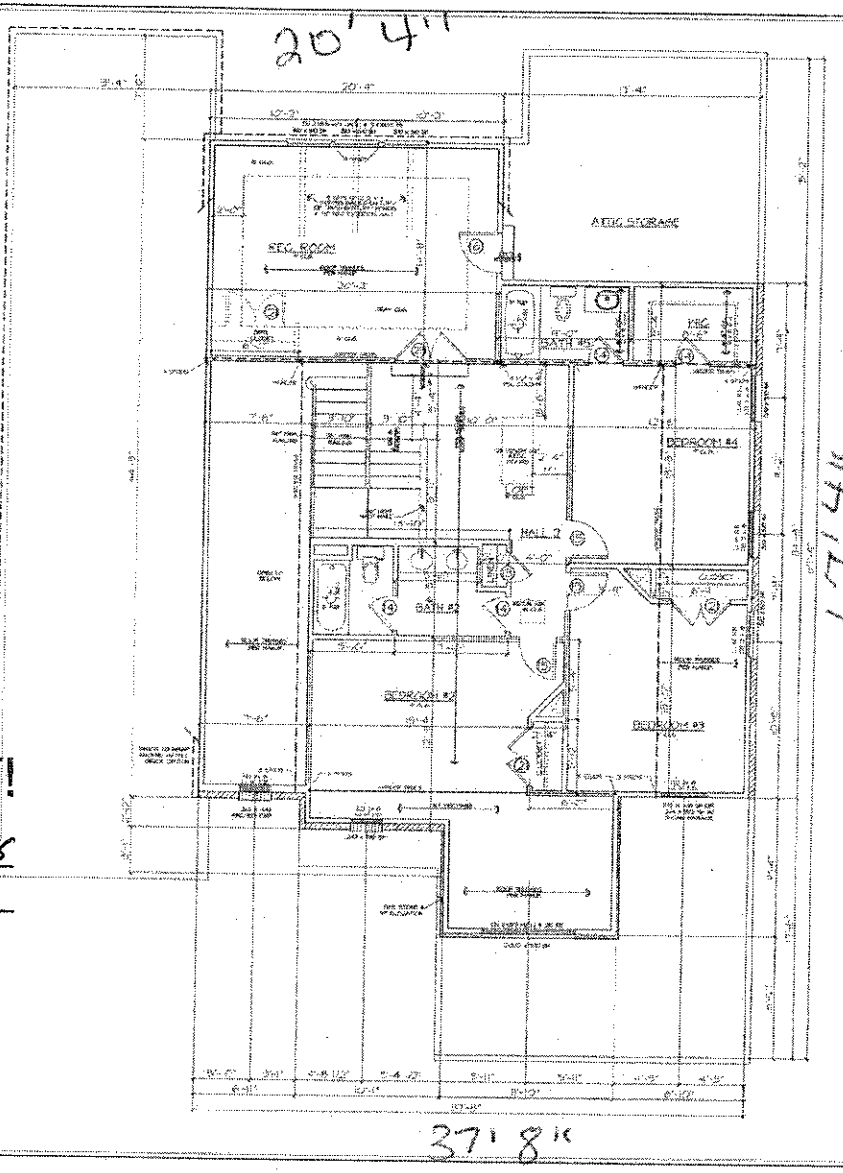

Acknowledgement of Plans Submittal ONLY!

Tom Shuck Date 3-10-16

Bobby Ott Date 3-10-16

SECOND FLOOR PLAN

NORTH CAROLINA PROFESSIONAL SEAL 29249 ENGINEER KEVIN P. MUNSON 3/1/16

NORTH CAROLINA RESIDENTIAL STRUCTURES, P.C. No. C1266 CERTIFICATE OF AUTHORIZATION


RESIDENTIAL STRUCTURES, P.C.
3440 N. Davidson St.
Charlotte, N.C. 28205
Seal for Structural Only

8008 Corporate Center Drive,
Suite 300
Charlotte, NC 28226
704-319-5000

Shea HOMES

PD

ED

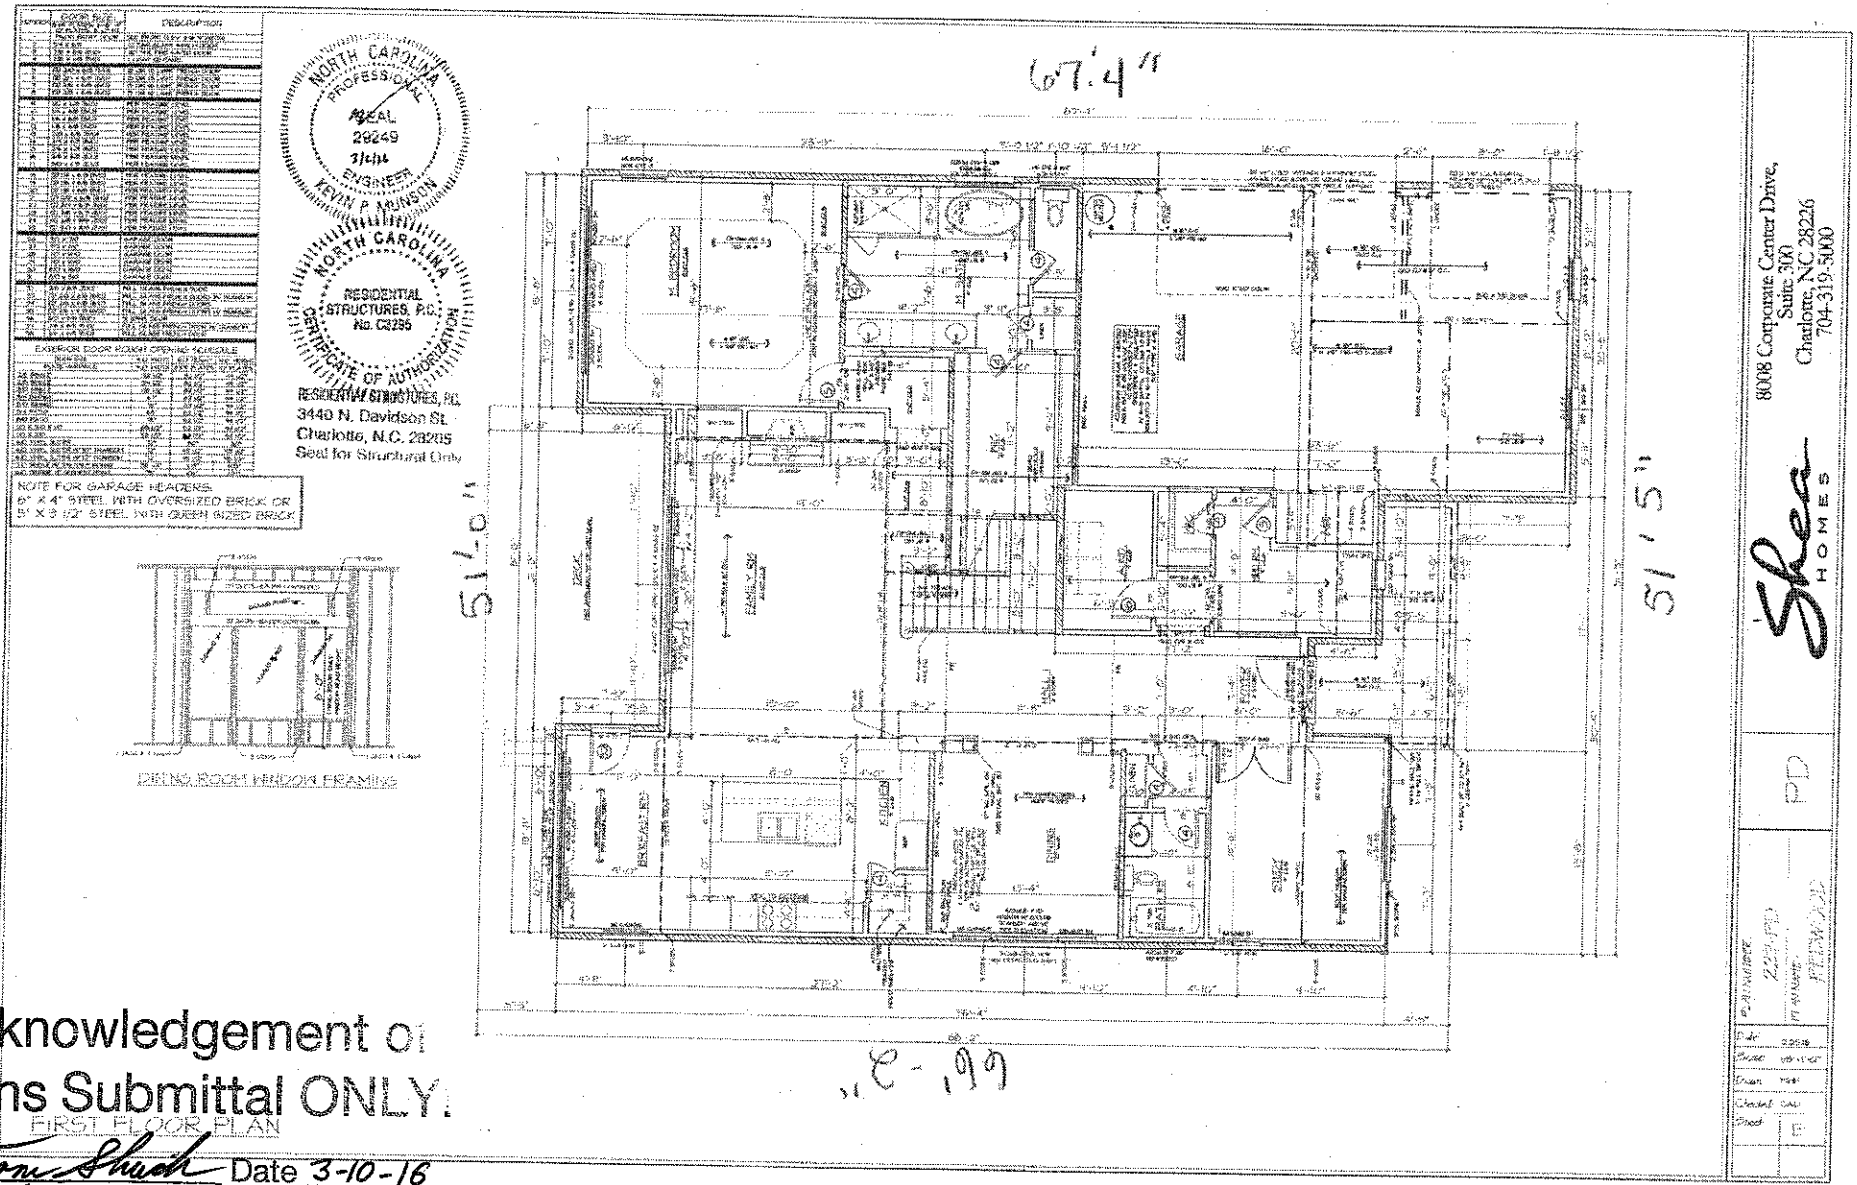

Acknowledgement of
Plans Submittal ONLY

FIRST FLOOR PLAN

Tom Shuck Date 3-10-16

Bobby Ott Date 3-10-16