
Acknowledgement Of Plans Submittal ONLY!

Date

Date 4-25-14

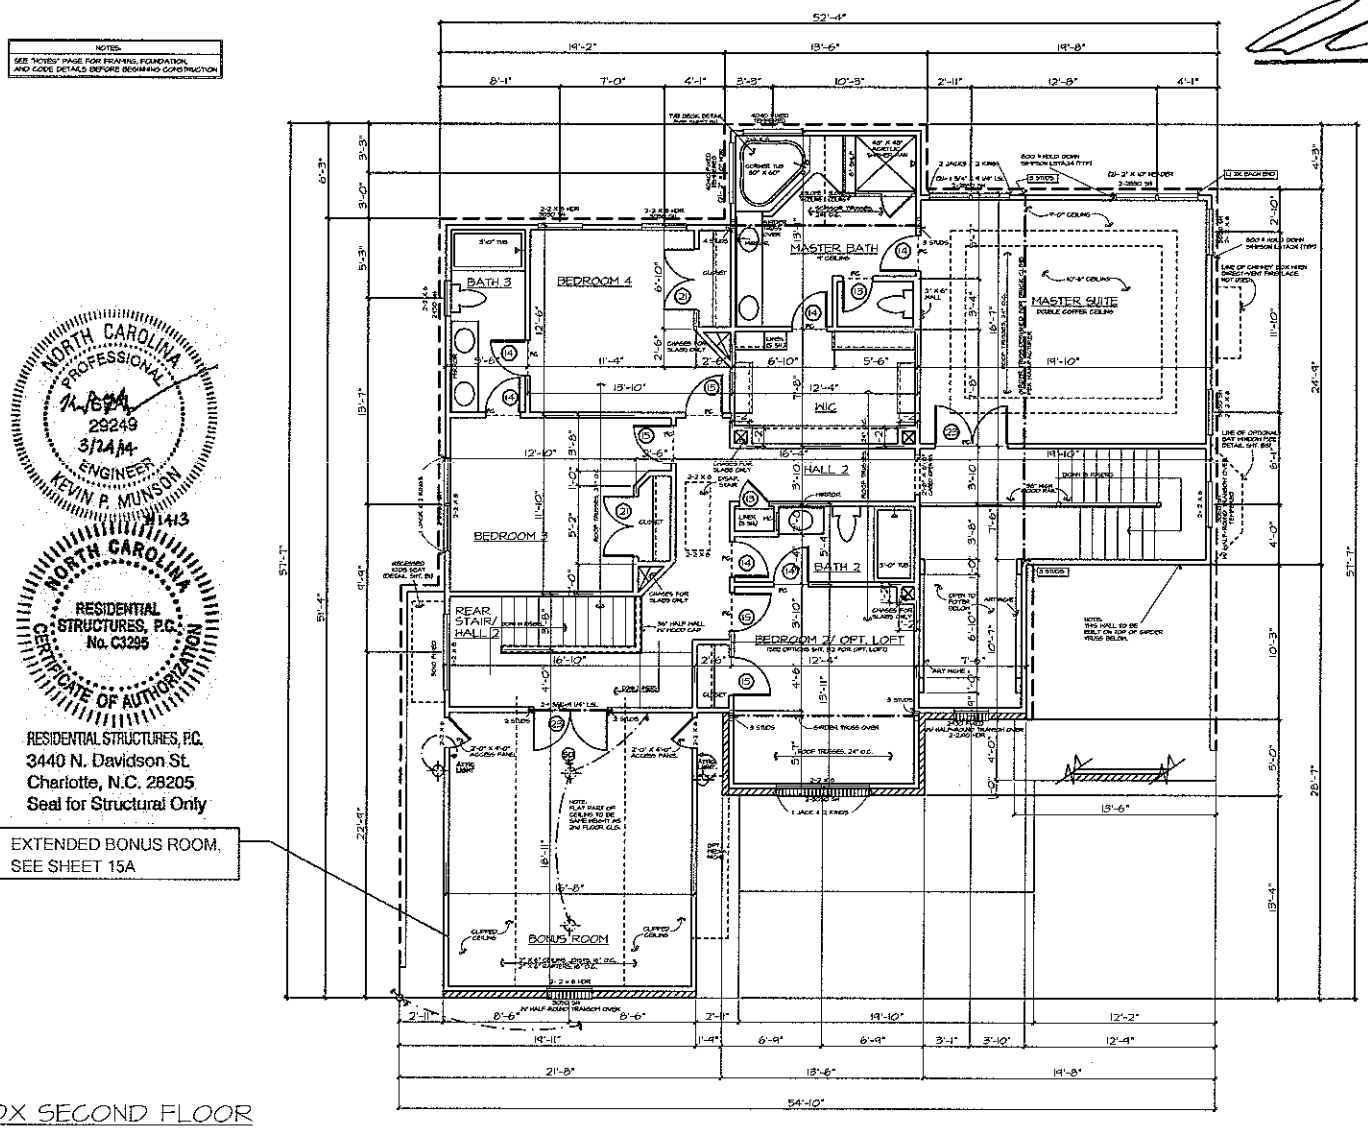

NOTES: SEE "NOTES" PAGE FOR FRAMING, FOUNDATION, AND CODE DETAILS BEFORE BEGINNING CONSTRUCTION

NORTH CAROLINA PROFESSIONAL 29249 3/24/14 ENGINEER KEVIN P. MUNSON

NORTH CAROLINA RESIDENTIAL STRUCTURES, P.C. No. C3295 CERTIFICATE OF AUTHORIZATION

RESIDENTIAL STRUCTURES, P.C.
3440 N. Davidson St.
Charlotte, N.C. 28205
Seal for Structural Only

EXTENDED BONUS ROOM, SEE SHEET 15A

ADX SECOND FLOOR

SheaHomes (Raleigh)
101 J. Morris Common Lane, Suite 100
Morrisville, NC 27560
919-468-7100

SheaHomes (Charlotte)
3436 Toringdon Way, Suite 100
Charlotte, NC 28277
704-319-5000

ADX


PLAN NUMBER: 109-ADX
PLAN NAME: BEL-AIRE

Date 12/12/06
Scale 1/8"=1'-0"
Drawn S.BALL
Checked CAD
Sheet 7A

Acknowledgement Of Plans Submittal ONLY!

Date

Date 4-25-14

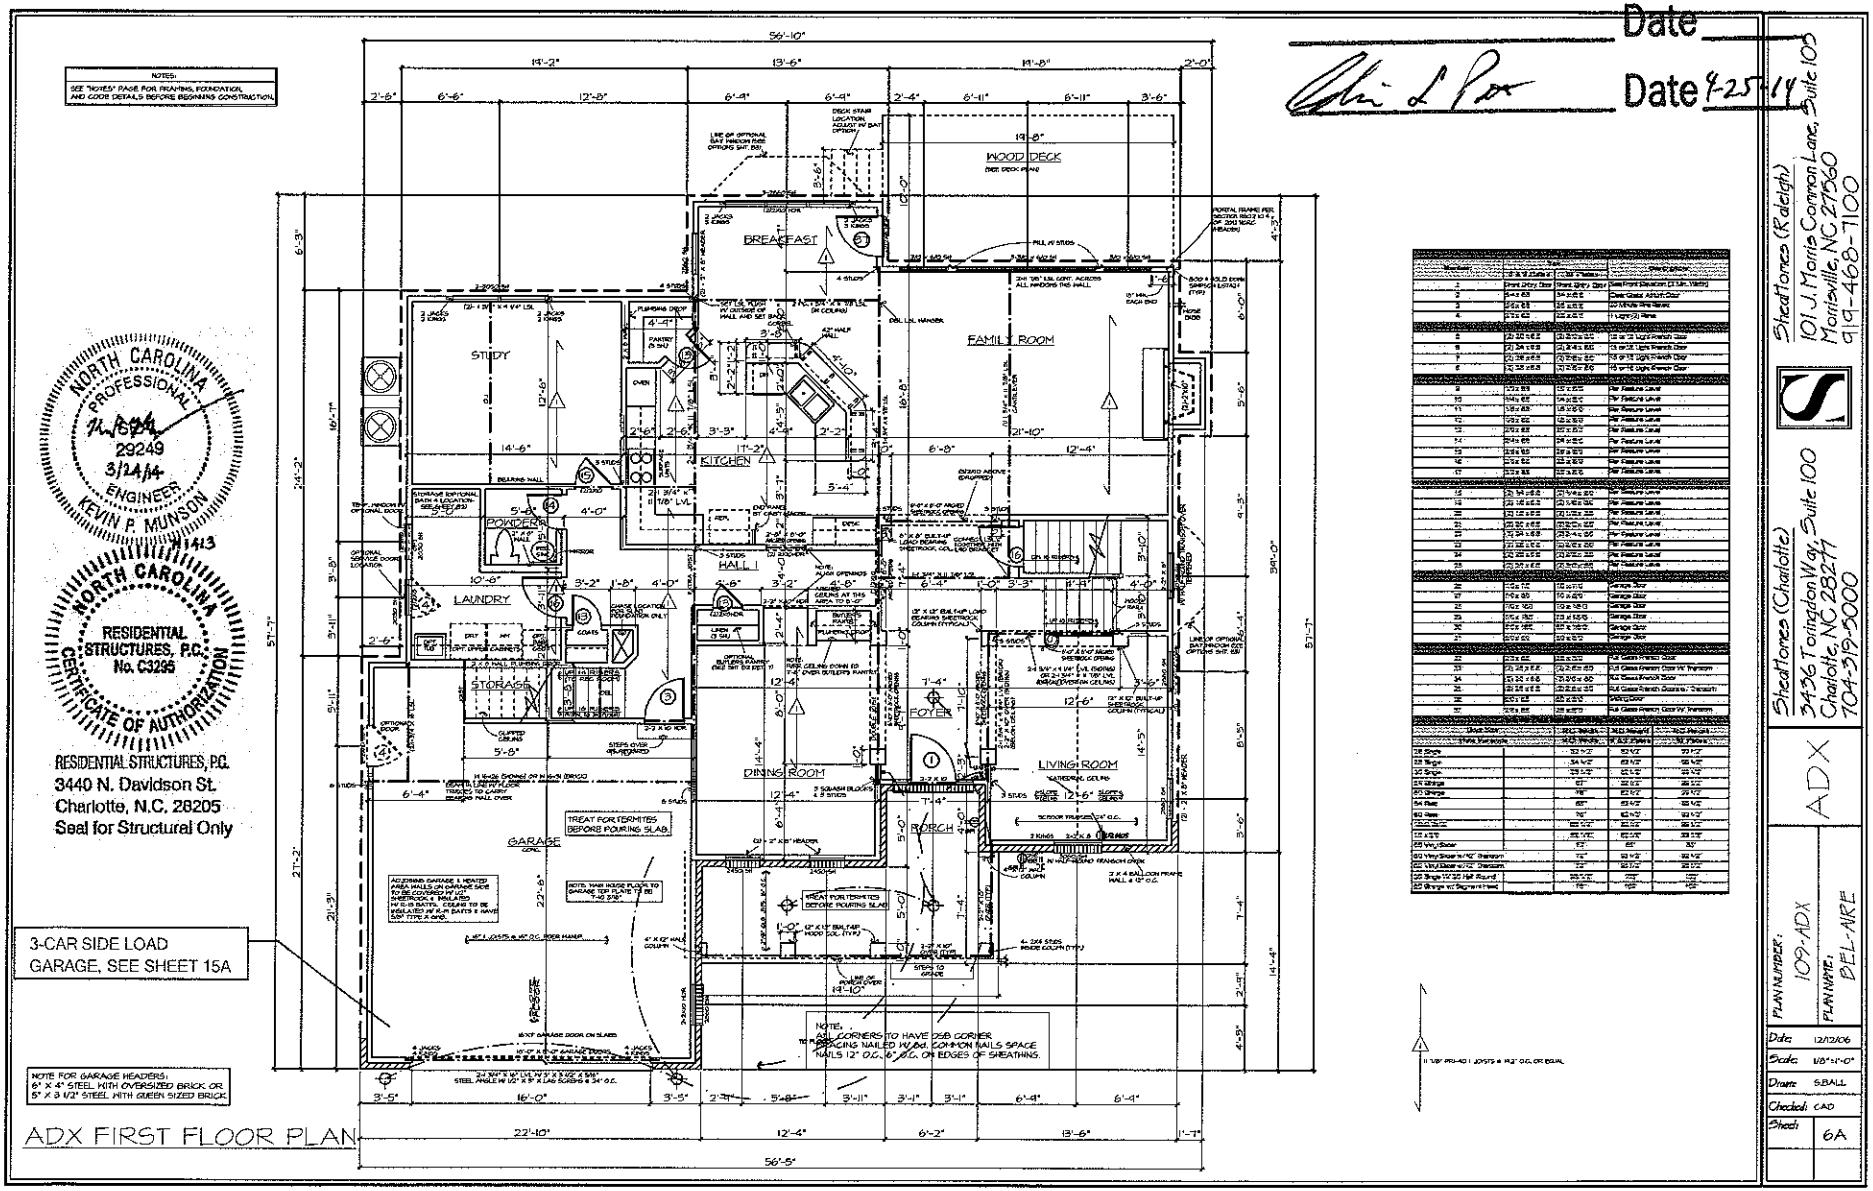

NORTH CAROLINA PROFESSIONAL 29249 ENGINEER KEVIN P. MUNSON 3/24/14

NORTH CAROLINA RESIDENTIAL STRUCTURES, P.C. No. C3295 CERTIFICATE OF AUTHORIZATION

RESIDENTIAL STRUCTURES, P.C.
3440 N. Davidson St.
Charlotte, N.C. 28205
Seal for Structural Only

3-CAR SIDE LOAD GARAGE, SEE SHEET 15A

NOTE FOR GARAGE HEADERS:
6" X 4" STEEL WITH OVERSIZED BRICK OR
5" X 3 1/2" STEEL WITH QUEEN SIZED BRICK

ADX FIRST FLOOR PLAN

1	Front Entry Door	Front Entry Door	See Front Elevation (if Opt. Width)
2	5'-0 x 6'-8	5'-0 x 6'-8	Open Glass Artwork Door
3	5'-0 x 6'-8	5'-0 x 6'-8	w/ Matching Side Panels
4	2'-0 x 6'-8	2'-0 x 6'-8	11 Light(s) Prehung
5	2'-0" x 6'-8"	2'-0 x 6'-8"	15 or 12 Light French Door
7	2'-0" x 6'-8"	2'-0 x 6'-8"	15 or 12 Light French Door
6	2'-0" x 6'-8"	2'-0" x 6'-8"	15 or 12 Light French Door
8	2'-0 x 6'-8	2'-0 x 6'-8	Per Feature Level
10	Entry 6'-8"	3'-0 x 6'-8"	Per Feature Level
11	1'-8" x 6'-8"	1'-8" x 6'-8"	Per Feature Level
12	1'-0" x 6'-8"	1'-0" x 6'-8"	Per Feature Level
13	2'-6" x 6'-8"	2'-6" x 6'-8"	Per Feature Level
14	2'-4" x 6'-8"	2'-4" x 6'-8"	Per Feature Level
15	2'-8" x 6'-8"	2'-8" x 6'-8"	Per Feature Level
16	2'-0" x 6'-8"	2'-0" x 6'-8"	Per Feature Level
17	2'-8" x 6'-8"	2'-8" x 6'-8"	Per Feature Level
18	2'-0" x 6'-8"	2'-0" x 6'-8"	Per Feature Level
19	2'-6" x 6'-8"	2'-6" x 6'-8"	Per Feature Level
20	2'-8" x 6'-8"	2'-8" x 6'-8"	Per Feature Level
21	2'-8" x 6'-8"	2'-8" x 6'-8"	Per Feature Level
23	2'-4" x 6'-8"	2'-4" x 6'-8"	Per Feature Level
22	2'-6" x 6'-8"	2'-6" x 6'-8"	Per Feature Level
24	2'-8" x 6'-8"	2'-8" x 6'-8"	Per Feature Level
25	2'-0" x 6'-8"	2'-0" x 6'-8"	Per Feature Level
26	9'-0" x 8'-0"	9'-0" x 8'-0"	Garage Door
27	16'-0" x 7'-0"	16'-0" x 8'-0"	Garage Door
28	9'-0" x 7'-0"	9'-0" x 8'-0"	Garage Door
29	16'-0" x 7'-0"	16'-0" x 8'-0"	Garage Door
30	9'-0" x 7'-0"	9'-0" x 8'-0"	Garage Door
31	16'-0" x 7'-0"	16'-0" x 8'-0"	Garage Door
32	2'-0" x 6'-8"	2'-0" x 6'-8"	
33	2'-6" x 6'-8"	2'-6" x 6'-8"	Full Glass French Door w/ Transom
34	2'-0" x 6'-8"	2'-0" x 6'-8"	Full Glass French Door
35	2'-8" x 6'-8"	2'-8" x 6'-8"	Full Glass French Doors w/ Transom
36	2'-0" x 6'-8"	2'-0" x 6'-8"	Patio Door
37	5'-0" x 6'-8"	5'-0" x 6'-8"	Full Glass French Door w/ Transom

Shape Name	1800 Series	1600 Series	1400 Series
	Width	Width	Width
	Panels Wide	Panels Wide	Panels Wide
28 Square	32 1/2"	32 1/2"	32 1/2"
28 Square	34 1/2"	33 1/2"	32 1/2"
30 Square	36 1/2"	35 1/2"	34 1/2"
30 Square	42"	41"	40 1/2"
30 Square	48"	47"	46 1/2"
34 Radius	60"	59 1/2"	58 1/2"
40 Radius	70"	69 1/2"	68 1/2"
40 Radius	80"	79 1/2"	78 1/2"
28 x 28	48"	47"	46 1/2"
28 x 28	60"	59 1/2"	58 1/2"
28 Vinyl Square	72"	71"	70"
28 Vinyl Square w/ 1/2" Transom	72"	71"	70"
28 Vinyl Square w/ 2" Transom	72"	71"	70"
28 Square 10" x 20" Half Round	120"	119"	118"
28 Square w/ Segmented Head	72"	71"	70"

11 7/8" PRI-40 I JOISTS @ 19.2" O.C. OR EQUAL

SteelHomes (Raleigh)
101 J. Morris Common Lane, Suite 105
Morrisville, NC 27560
919-468-7100

SteelHomes (Charlotte)
3436 Toringdon Way, Suite 100
Charlotte, NC 28277
704-319-5000

ADX

PLAN NUMBER: 109-ADX
PLAN NAME: BEL-AIRE


Date 12/12/06
Scale 1/8"=1'-0"
Drawn S.BALL
Checked CAD
Sheet 6A

Acknowledgement Of
Plans Submittal ONLY!

Date

Date 4-25-14

NOTES:
SEE "NOTES" PAGE FOR FRAMING, FOUNDATION, AND CODE DETAILS BEFORE BEGINNING CONSTRUCTION

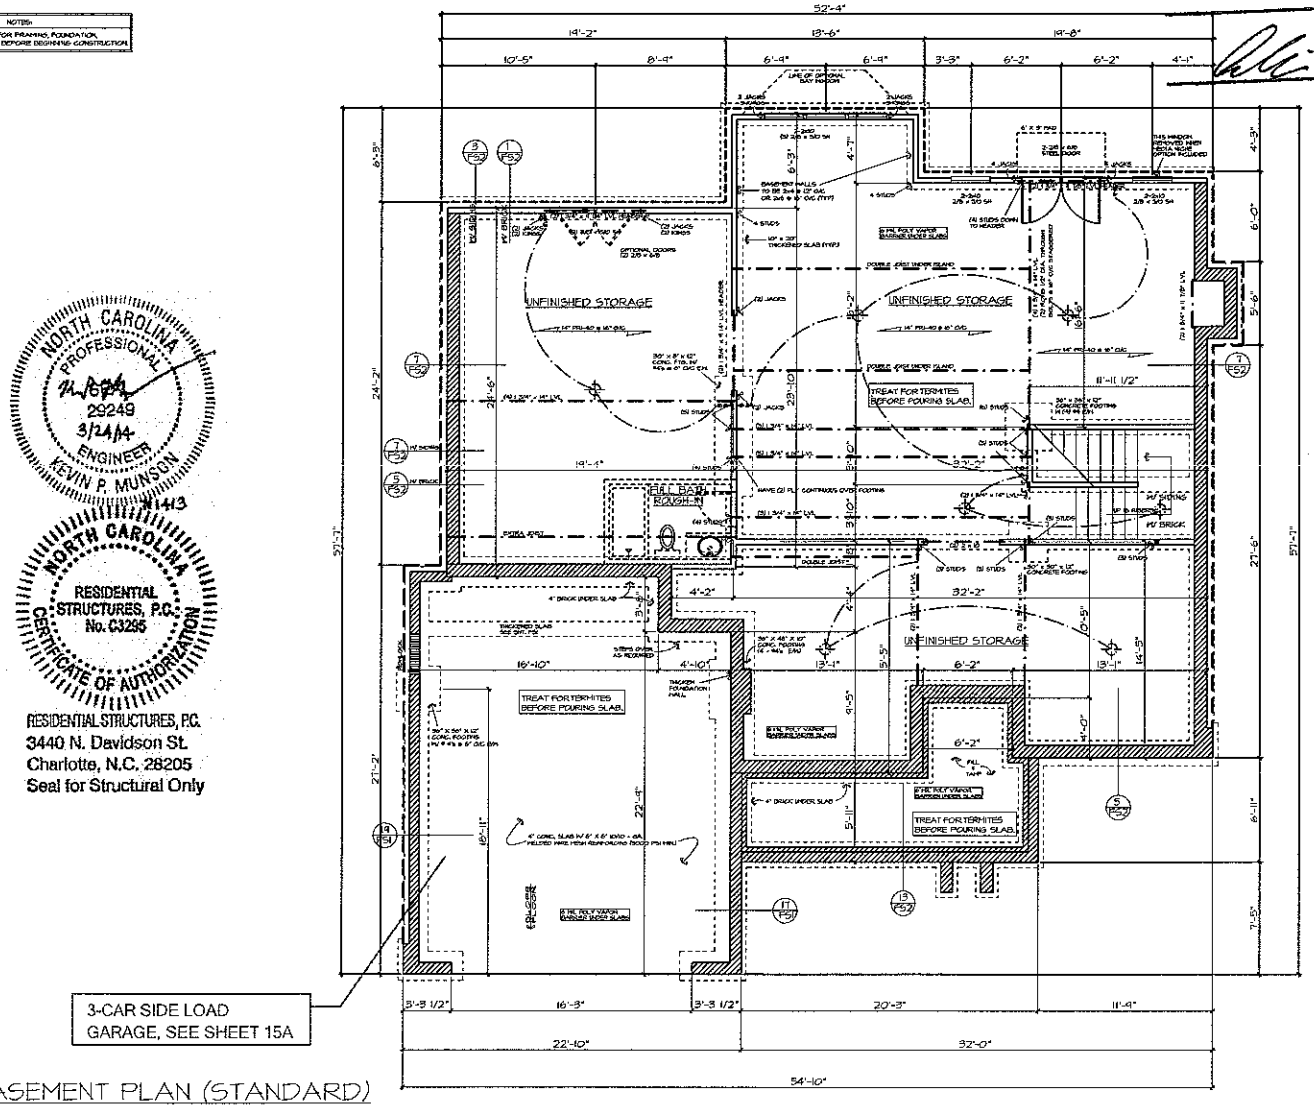

3-CAR SIDE LOAD
GARAGE, SEE SHEET 15A

ADX BASEMENT PLAN (STANDARD)

NORTH CAROLINA PROFESSIONAL
29249
3/24/14
ENGINEER
KEVIN P. MUNSON
NORTH CAROLINA
RESIDENTIAL STRUCTURES, P.C.
No. C3295
CERTIFICATE OF AUTHORIZATION

RESIDENTIAL STRUCTURES, P.C.
3440 N. Davidson St.
Charlotte, N.C. 28205
Seal for Structural Only

Sheatones (Raleigh)
101 J. Morris Common Lane, Suite 109
Morrisville, NC 27560
919-468-7100

Sheatones (Charlotte)
3436 Toringdon Way, Suite 100
Charlotte, NC 28277
704-319-5000

ADX

PLAN NUMBER: 109-ADX
PLAN NAME: BEL-AIRE

Date 12/12/06
Scale 1/8"=1'-0"
Drawn SBALL
Checked: CAD
Sheet: 2A