Paid $500.00 9-25-14 RECEIVED SEP 5 2014

IREDELL COUNTY HEALTH DEPARTMENT

Paid $350.00
Comprehensive Redraw
#205644

ENVIRONMENTAL HEALTH DIVISION

PAGE 1: *APPLICATION FORM*

Application For:

(X) Septic Improvement Permit ( ) New Well Permit ( ) Well Repair Permit ( ) Well Abandonment
(X) Authorization to Construct ( ) Existing System Inspection ( ) Septic System Repair

THE ABOVE PERMIT DOCUMENTS WILL BECOME INVALID IF INFORMATION PROVIDED ON THIS APPLICATION IS FALSIFIED OR CHANGED, OR IF THE SITE IS ALTERED. THE IMPROVEMENT PERMIT IS VALID FOR EITHER 60 MONTHS OR WITHOUT EXPIRATION DEPENDING UPON DOCUMENTATION SUBMITTED APPLICATION WITH SITE PLAN 60 MONTHS, APPLICATION WITH COMPLETE, SCALED PLAT WITHOUT EXPIRATION. SEE 15A NCAC 18A .1937(f) FOR DETAILS.

Page 2: *Site Plan Worksheet* form MUST accompany this application

The following optional attachments may also be submitted:
Place an (X) beside whichever is submitted if applicable
( ) Survey Plat, scaled no more than 1 inch = 60 feet
( ) Custom Site Plan, scaled no more than 1 inch = 60 feet

Applicant Information:

Applicant Name: Shea Homes **Address:** 8808 Corporate Center Dr Ste 300 Charlotte NC **Phone:**

Owner Name: Same **Address:** **Phone:**

Property Information:

Street Address: 152 Timberside Dr.

Subdivision Name: Anniston **Section/Phase:** **Lot Number:** 112

Driving Directions: Shearers, TL Anniston Way, TL Timberside Dr, on Rt

Site Development Information: *(check or complete ALL that apply)*

(X) New Single Family Residence
( ) New Multi-Family Residence
( ) Accessory Building
( ) Bedroom(s) Addition

Maximum Number of Bedrooms: 5
Maximum Number of Occupants:
( ) Swimming Pool
( ) Other Addition/Structure:

(X) Crawl Space Foundation
( ) Concrete Slab Foundation
( ) Basement with Plumbing
( ) Basement without Plumbing

Non-Residential Site Development:

Type of Business:
Square Footage of Building:
Maximum Number of Employee:
Maximum Number of Seats/Beds/Other:

Water Supply:

(X) New Well ( ) Existing Well ( ) Community Well ( ) City Water ( ) Other Public Water

Desired Septic System Type: *(you may rank in order of preference)* **Year existing system installed:**

(X) No Preference ( ) Alternative ( ) Conventional ( ) Innovative ( ) Modified Conventional ( ) Other:

Please answer the following to the best of your ability:

( ) Yes (X) No Does the site contain any jurisdictional wetlands?
( ) Yes (X) No Is any non-domestic sewage (i.e. industrial) to be generated?
( ) Yes (X) No Is the site subject to approval by any other public agency?

I have read this application and certify that the information provided herein is true, complete, and correct. Authorized county and state officials are granted right of entry to conduct necessary inspections to determine compliance with applicable laws and rules. I understand that I am solely responsible for the proper identification and labeling of all property lines and corners and making the site accessible so that a complete site evaluation can be performed.

Signature: _____ 9/4/2014
Property owner or owner's legal representative signature (SIGNATURE REQUIRED) DATE

IREDELL COUNTY HEATLH DEPARTMENT
ENVIRONMENTAL HEALTH DIVISION
PAGE 2: *SITE PLAN WORKSHEET*

SEE THE "SAMPLE SITE PLAN" BELOW. *INCOMPLETE SITE PLANS WILL BE RETURNED TO YOU FOR COMPLETION AND MAY RESULT IN A DELAY IN THE ISSUANCE OF YOUR SEPTIC SYSTEM PERMIT!!!*

Place an (X) beside each item as you complete the site plan:

_____ Property Line measurements are clearly identified...
_____ All proposed structures are indicated...
SHOW: proposed house or business footprint, wells, water lines, patios, pools and decks, and any other item that will occupy space on the site
_____ Front and side setbacks from property line...
_____ Preferred driveway location and configuration, preferred well location...
_____ Area you prefer your septic system to be placed...
_____ North arrow, or other sufficient indicator of direction...

Circle N/A on the following if appropriate:

_____ Location of septic systems and wells within 100' of your property... N/A
_____ Location of easements and rights of ways on your property... N/A
_____ Location of any designated wetlands on the property... N/A

Signature: _____ 9/9/2014
REQUIRED property owner or owner's legal representative signature. DATE

USE THIS SPACE TO DRAW YOUR SITE PLAN

See Attached Plan

RECEIVED SEP 1 5 2014

IREDELL COUNTY HEALTH DEPARTMENT
ENVIRONMENTAL HEALTH DIVISION
Application for IMPROVEMENT PERMIT, AUTHORIZATION TO CONSTRUCT, or EXISTING SYSTEM INSPECTION

(THE ABOVE PERMIT DOCUMENTS WILL BECOME INVALID IF INFORMATION PROVIDED ON THIS APPLICATION IS FALSIFIED OR CHANGED, OR IF THE SITE IS ALTERED. THE IMPROVEMENT PERMIT IS VALID FOR EITHER 60 MONTHS OR WITHOUT EXPIRATION DEPENDING UPON DOCUMENTATION SUBMITTED - APPLICATION WITH SITE PLAN 60 MONTHS, APPLICATION WITH COMPLETE, SCALED PLAT WITHOUT EXPIRATION. SEE 15A NCAC 18A .1937(f) FOR DETAILS)

1. APPLICATION FOR: ___ Improvement Permit x Authorization To Construct ___ BOTH ___ Existing System Inspection

2. Page 2: *Site Plan Worksheet* Form MUST Accompany This Application
The following optional attachments may also be submitted: x Survey Plat, Scaled no more than 1 Inch = 60 Feet
Place check ( ) beside whichever is submitted if applicable ___ Custom Site Plan, Scaled no more than 1 Inch = 60 Feet

3. Applicant Information:

Applicant Name	Mailing Address	Home Phone #	Alternate Phone #
Shea Builders	8008 Corporate Center Drive, Charlotte, NC 28277	(704) 884-1548	(704) 674-8102
Owner Name	**Mailing Address**	**Home Phone #**	**Alternate Phone #**
Shea Builders	8008 Corporate Center Drive, Charlotte, NC 28277	(704)319-5000	

4. Property Information:

Street Address	Subdivision Name	Section/Phase and Lot Number
152 Timberside Drive	Anniston	Lot: 112

Driving Directions: From I-77 N, Exit 30 towards Davidson, , Kept right onto Griffin St
Exit circle onto Griffin St, right onto Presbyterian Rd, right on 1125/Shearers Rd
Left on Anniston Way...to The Anniston community

5. RESIDENTIAL Site Development Information: *(Check or Complete ALL that apply)*

(x) New, Single Family Residence — Maximum Number of Bedrooms 5 — (✓) Crawl Space Foundation?
( ) New, Multi-Family Residence — Maximum Number of Occupants ___ — ( ) Concrete Slab Foundation?
( ) Expansion of Existing Septic System — If Expansion, Current Number of Bedrooms ___ — ( ) Basement w/Plumbing?
( ) Repair To Failing Septic System due to ___ — ( ) Basement w/out Plumbing?
( ) Other ___

IF Non- Residential Site Development: Type of Business ___
Square Footage of Building ___
Maximum Number of Employees ___
Maximum Number of Seats ___

6. Proposed Water Supply:

(x) New Well ( ) Existing Well ( ) Community Well ( ) City Water ( ) Other Public Water

7. Desired Septic System Type: *(You may rank in order of preference, if any)* ( ) Existing system--installed in ___ (YEAR)
( ) Alternative (x) Conventional ( ) Innovative ( ) Modified Conventional ( ) Other ___ ( ) No Preference

8. Please Answer The Following To The Best of Your Ability:
( ) Yes (x) No Does the site contain any jurisdictional wetlands?
( ) Yes (X) No Is any non-domestic sewage (i.e. industry) to be generated?
( ) Yes (X) No Is the site subject to approval by any other public agency?

I have read this application and certify that the information provided herein is true, complete, and correct. Authorized county and state officials are granted right of entry to conduct necessary inspections to determine compliance with applicable laws and rules. I understand that I am solely responsible for the proper identification and labeling of all property lines and corners and making the site accessible so that a complete site evaluation can be performed.

9. Signature: Cynthia Blackburn — August 29, 2014
Property owner or owner's legal representative signature (SIGNATURE REQUIRED) — DATE

IREDELL COUNTY HEATLH DEPARTMENT
ENVIRONMENTAL HEALTH DIVISION
PAGE 2: *SITE PLAN WORKSHEET*

SEE THE "SAMPLE SITE PLAN" BELOW. *INCOMPLETE SITE PLANS WILL BE RETURNED TO YOU FOR COMPLETION AND MAY RESULT IN A DELAY IN THE ISSUANCE OF YOUR SEPTIC SYSTEM PERMIT!!!*

Place an (X) beside each item as you complete the site plan:

- X — Property Line measurements are clearly identified...
- X — All proposed structures are indicated... *SHOW: proposed house or business footprint, wells, water lines, patios, pool and decks, and any other item that will occupy space on the site.*
- X — Front and side setbacks from property line...
- X — Preferred driveway location and configuration, preferred well location...
- X — Area you prefer your septic system to be placed...
- X — North arrow, or other sufficient indicator of direction...


Circle N/A on the following if appropriate:


- X — Location of septic systems and wells within 100' of your property... N/A
- X — Location of easements and rights of ways on your property... N/A
- X — Location of any designated wetlands on the property... N/A

Signature: Cynthia Blanton — ~~Sept~~ 11, 2014

REQUIRED property owner or owner's legal representative signature. — DATE

USE THIS SPACE TO DRAW YOUR SITE PLAN

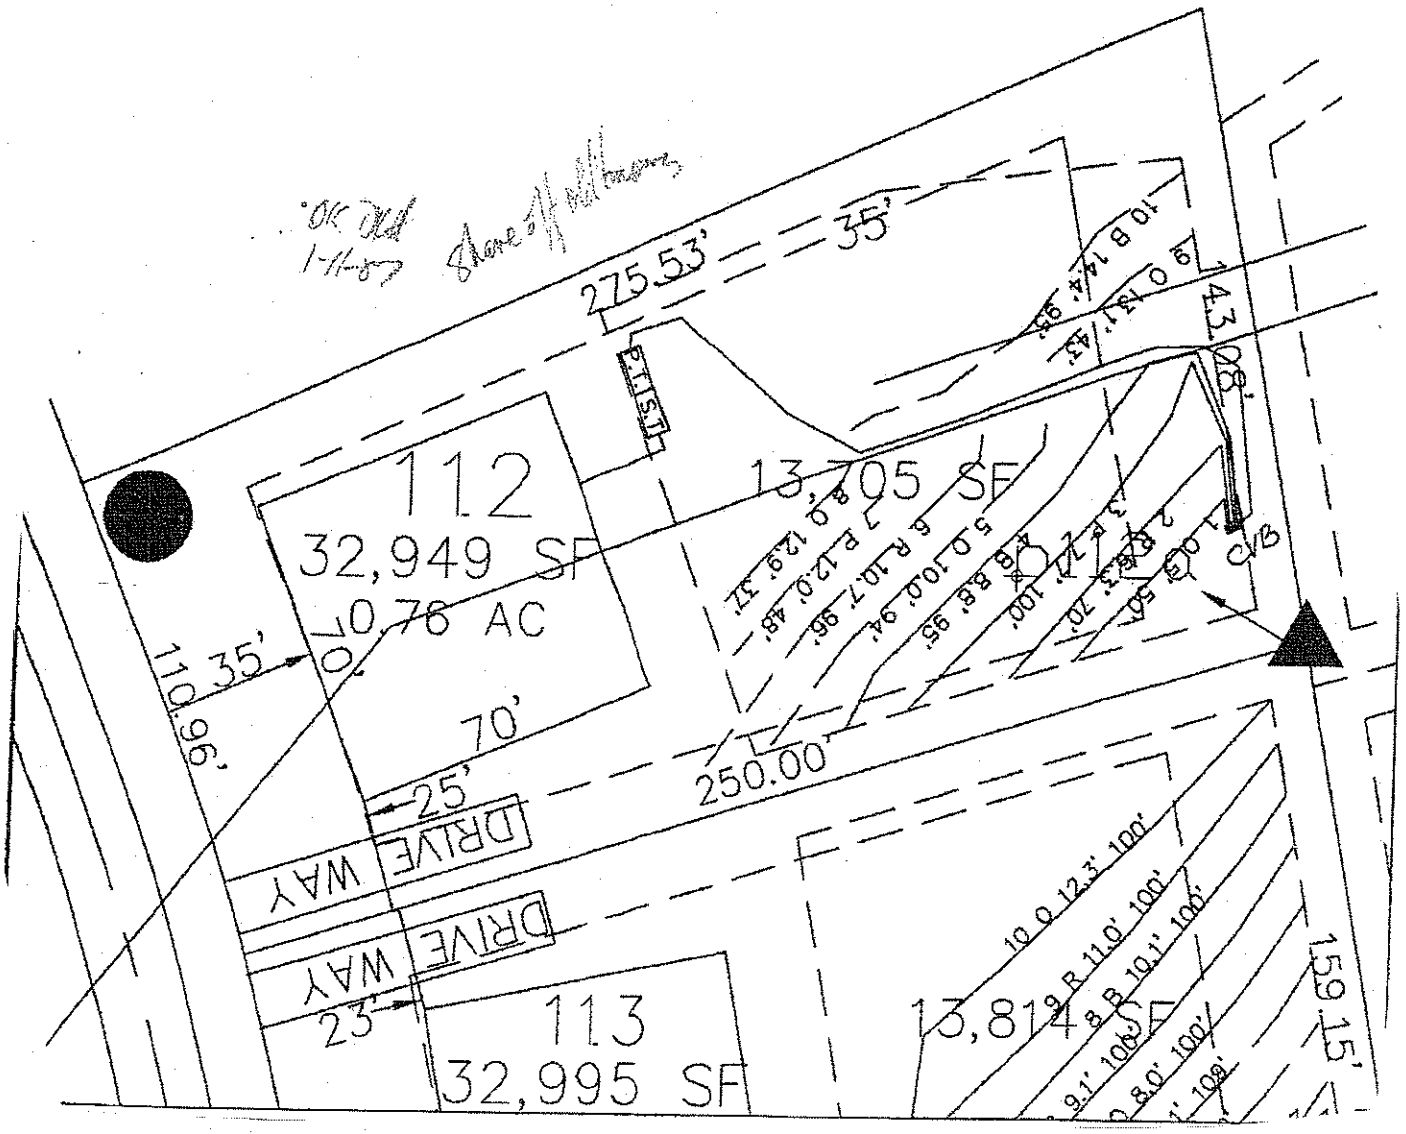

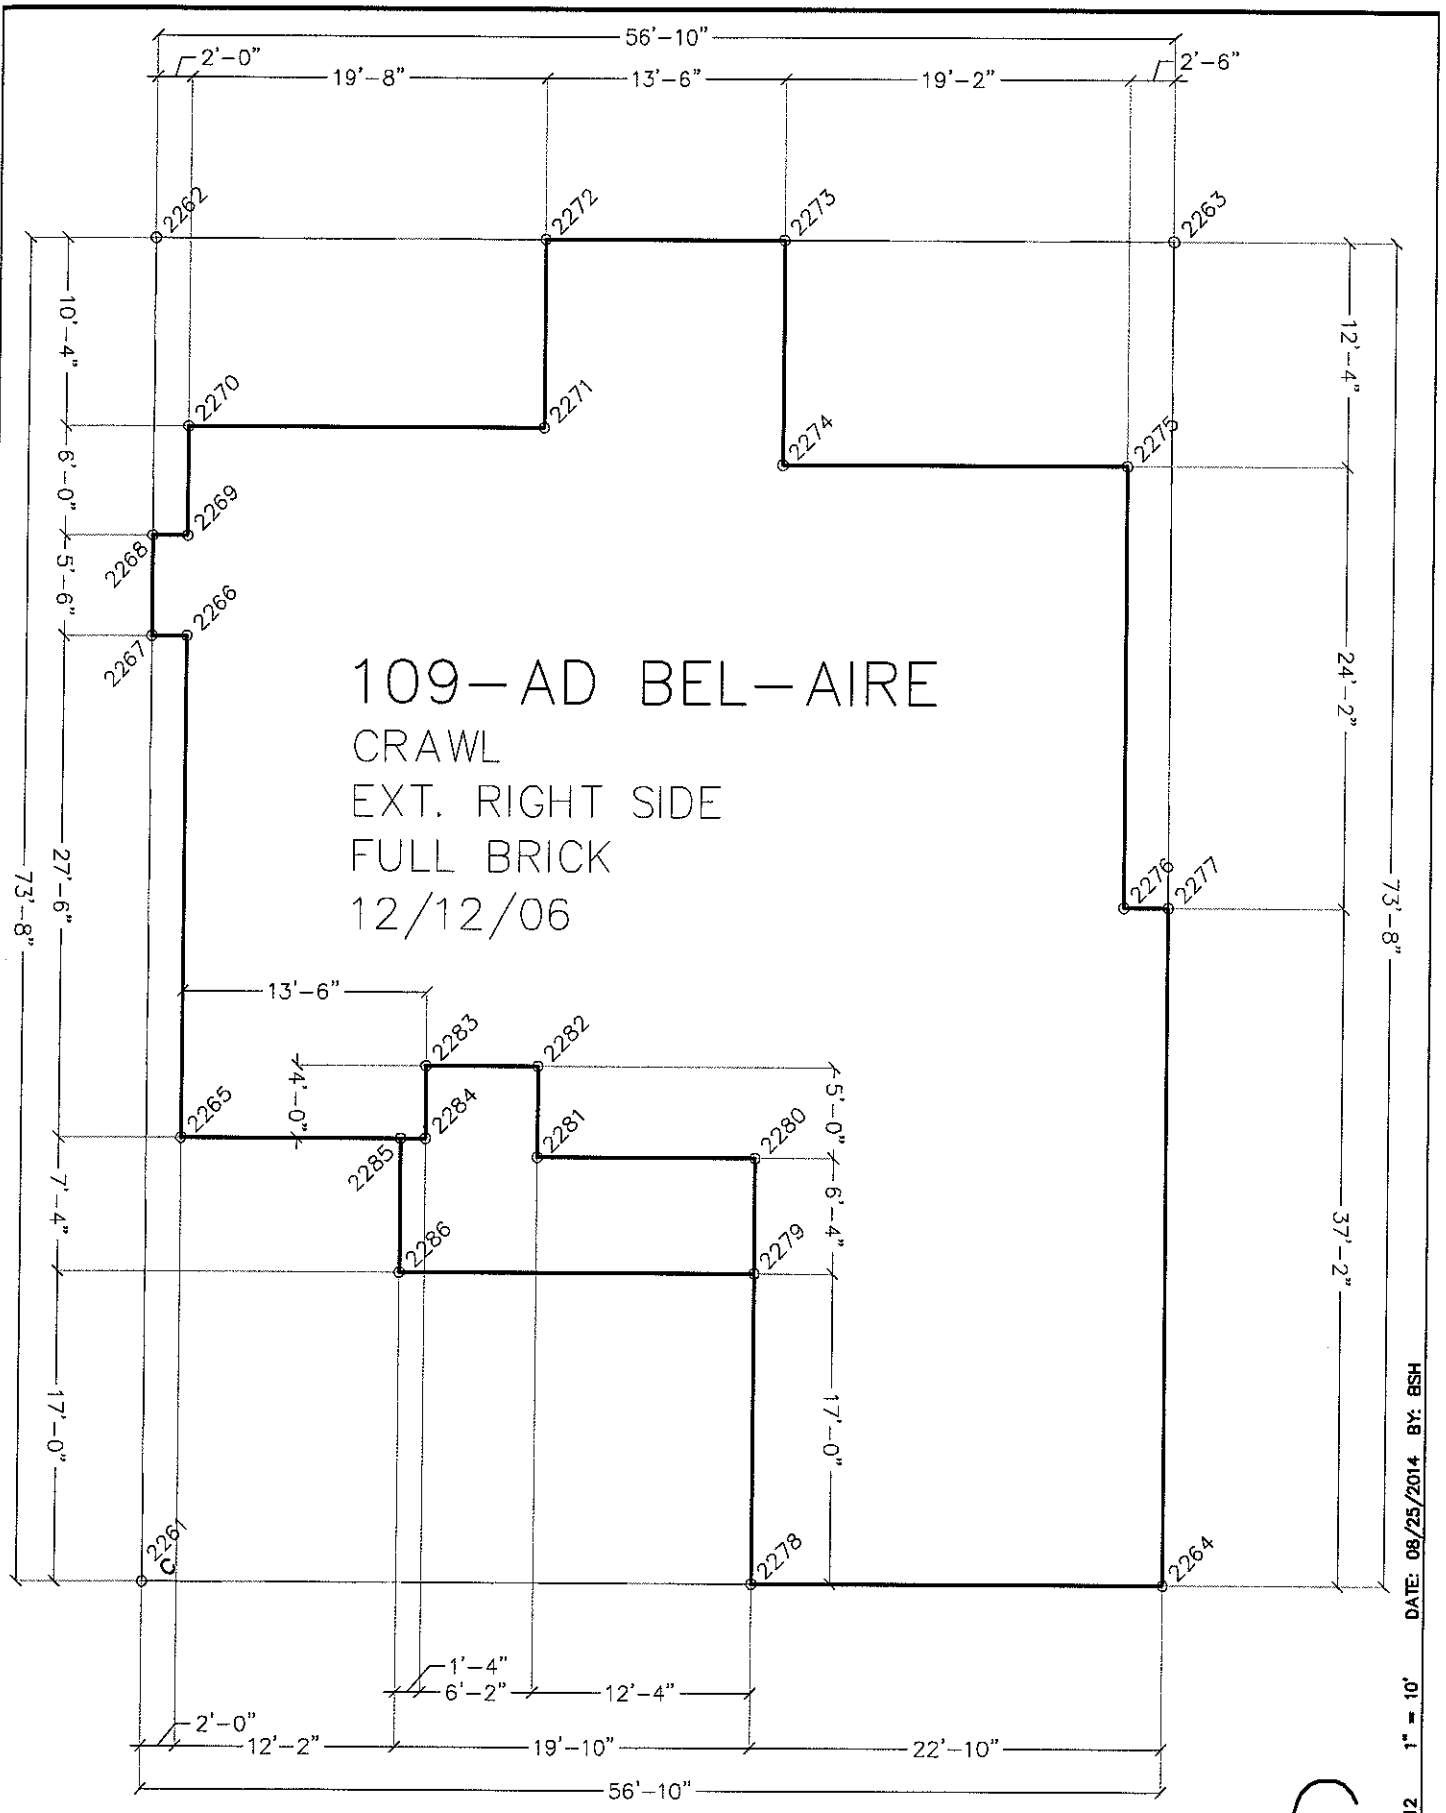

109-AD BEL-AIRE

CRAWL
EXT. RIGHT SIDE
FULL BRICK
12/12/06

HUBBING PLAN

ENVELOPE: C

SHEET 2 OF 2

LUCAS-FORMAN, INC. 4000 STUART-ANDREW BLVD. CHARLOTTE, NC 28217 (704) 527-6626

JOB: ANN0112 1" = 10' DATE: 08/25/2014 BY: BSH