IREDELL COUNTY HEATLH DEPARTMENT

PAGE 2: *SITE PLAN WORKSHEET*

SEE THE SAMPLE SITE PLAN BELOW. INCOMPLETE SITE PLANS WILL BE RETURNED TO YOU FOR COMPLETION AND MAY RESULT IN A DELAY IN THE ISSUANCE OF YOUR SEPTIC SYSTEM PERMIT!!!

Place an (X) beside each item as you complete the site plan:

- X Property Line measurements are clearly identified...
- X All proposed structures are indicated...
  SHOW: proposed house or business footprint, wells, water lines, patios, pools and decks, and any other item that will occupy space on the site
- X Front and side setbacks from property line...
- X Preferred driveway location and configuration, preferred well location...
- X Area you prefer your septic system to be placed...
- X North arrow, or other sufficient indicator of direction...

Circle N/A on the following if appropriate:


- X Location of septic systems and wells within 100' of your property... N/A
- X Location of easements and rights of ways on your property... N/A
- X Location of any designated wetlands on the property... N/A


Signature: _____
Property owner or owner's legal representative signature (SIGNATURE REQUIRED)

7/25/07
DATE

USE THIS SPACE TO DRAW YOUR SITE PLAN

See Attached Site Plan

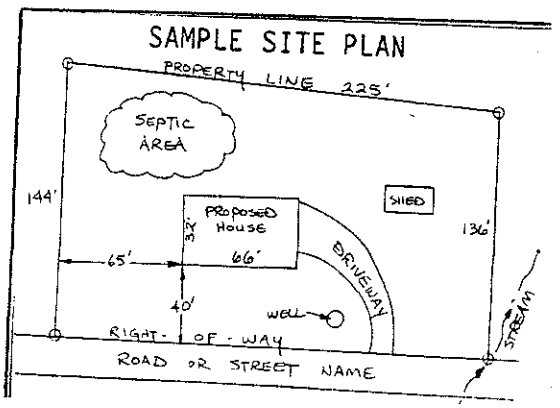

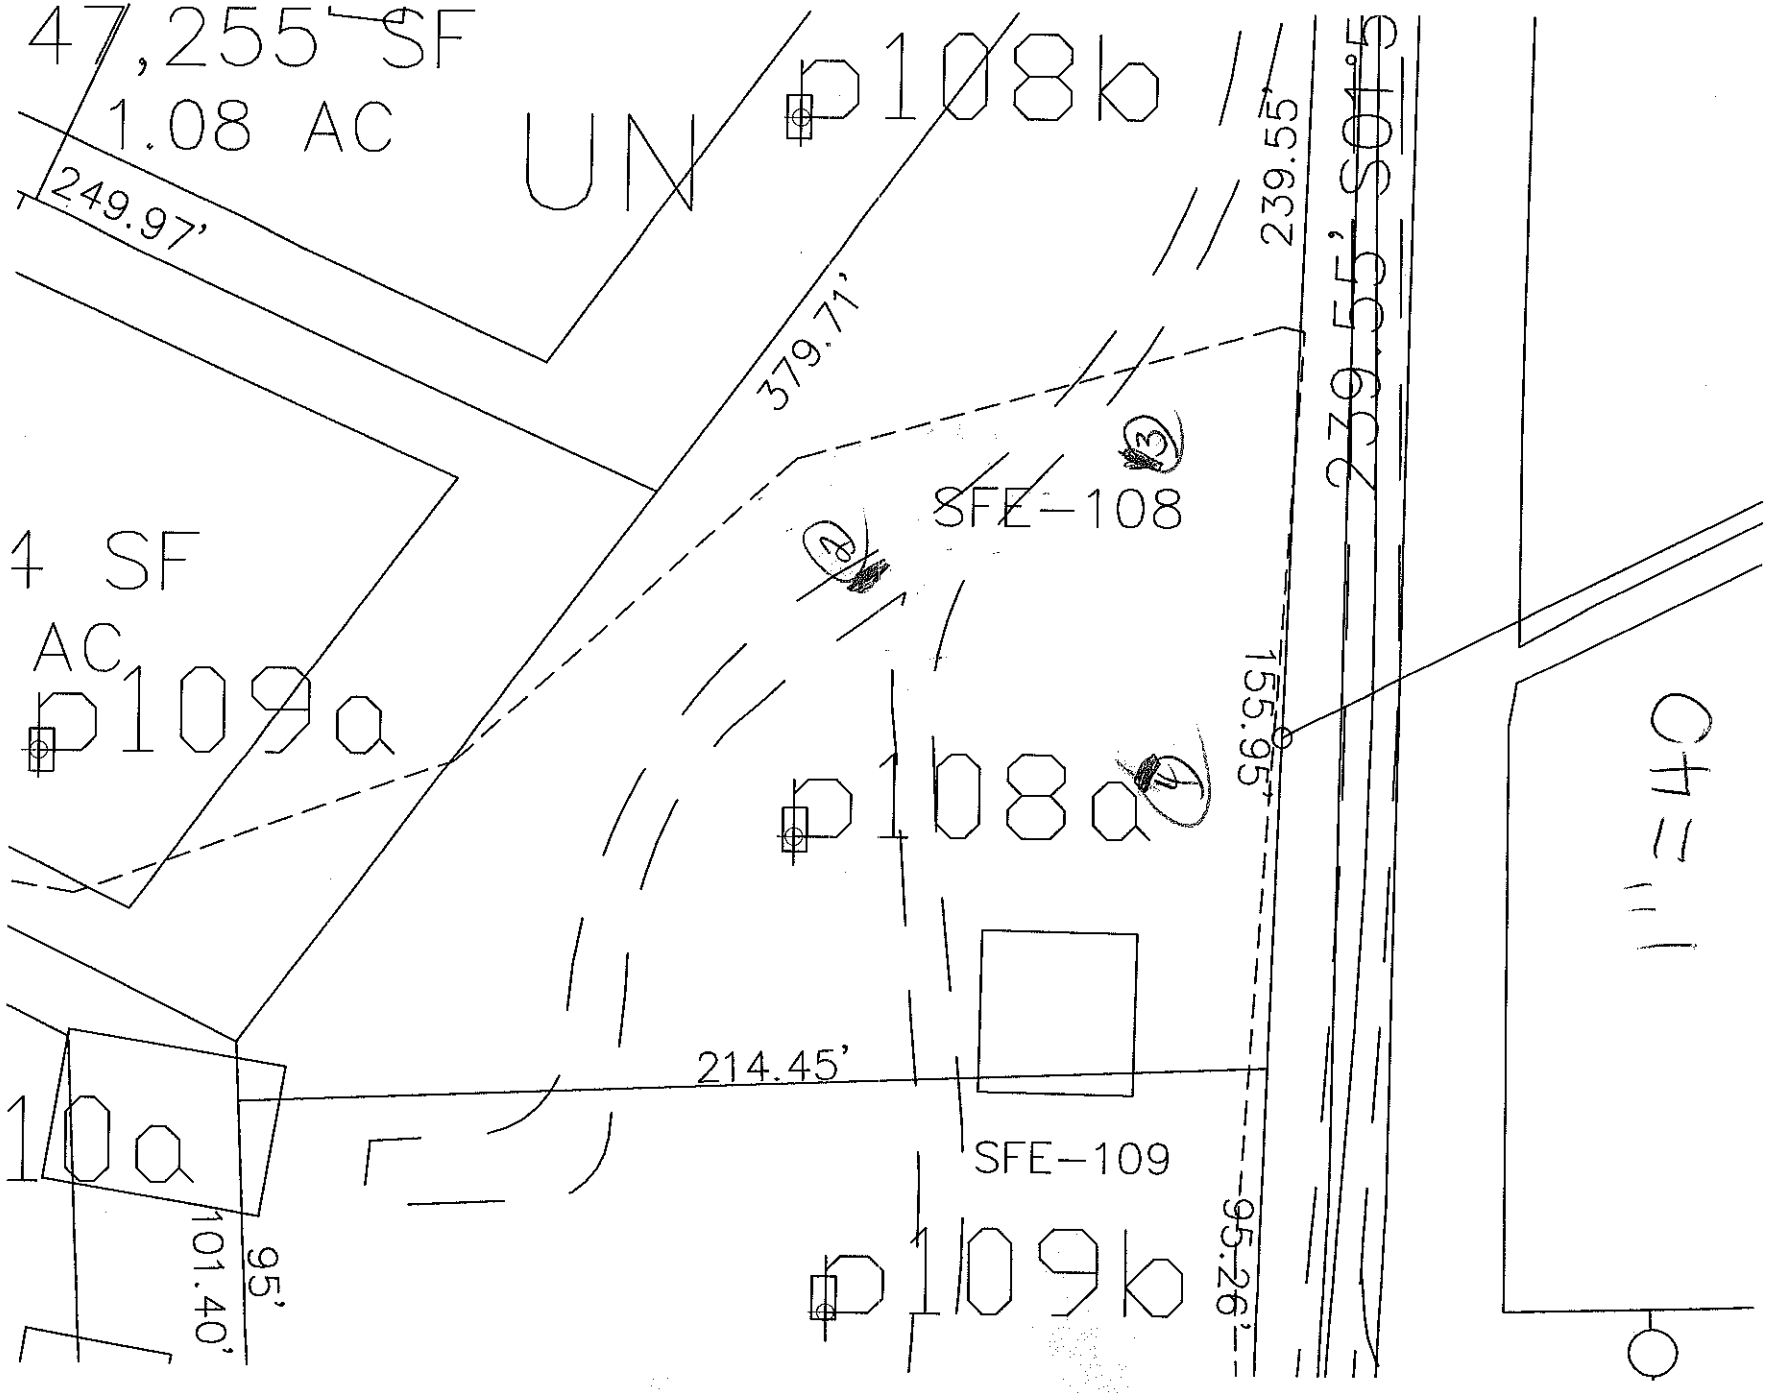
47,255 SF
1.08 AC
UN
p108b
249.97'
379.71'
239.55'
S01°55'55"E
SFE-108
4 SF
AC
p109a
p108a
155.95'
214.45'
SFE-109
p109b
95.26'
101.40'
95'