
Acknowledgement of
Plans Submittal ONLY!

Date 5/5/15

Date

211 WALKING HORSE K

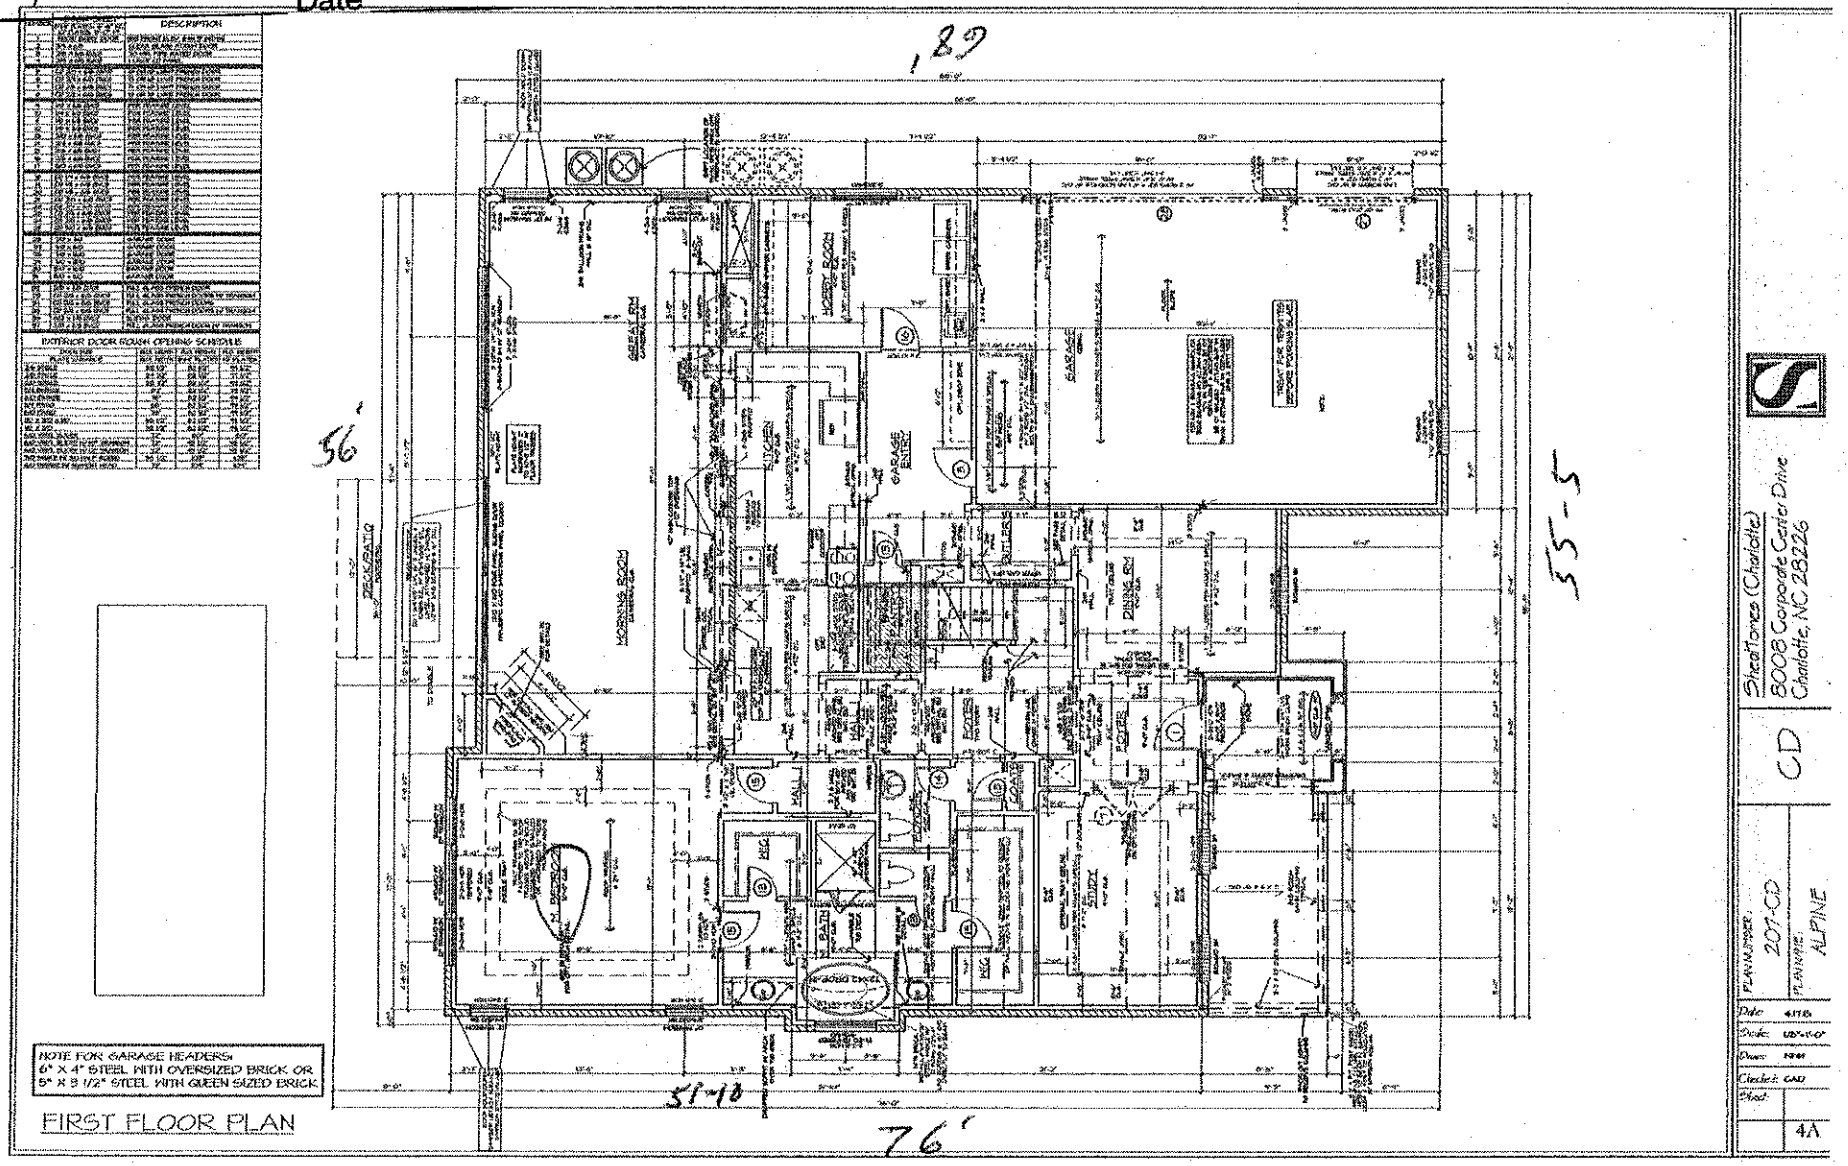

SheaHomes (Charlotte)
8008 Corporate Center Drive
Charlotte, NC 28226


CD

PLAN NUMBER: 207-CD
PLAN NAME: ALPINE
Date: 4/15
Scale: 1/8"=1'-0"
Drawn: RM
Checked: CAD
Sheet: 4A

Acknowledgement of
Plans Submittal ONLY!

Maria Lotaca Date 5/5/15

_____ Date _____

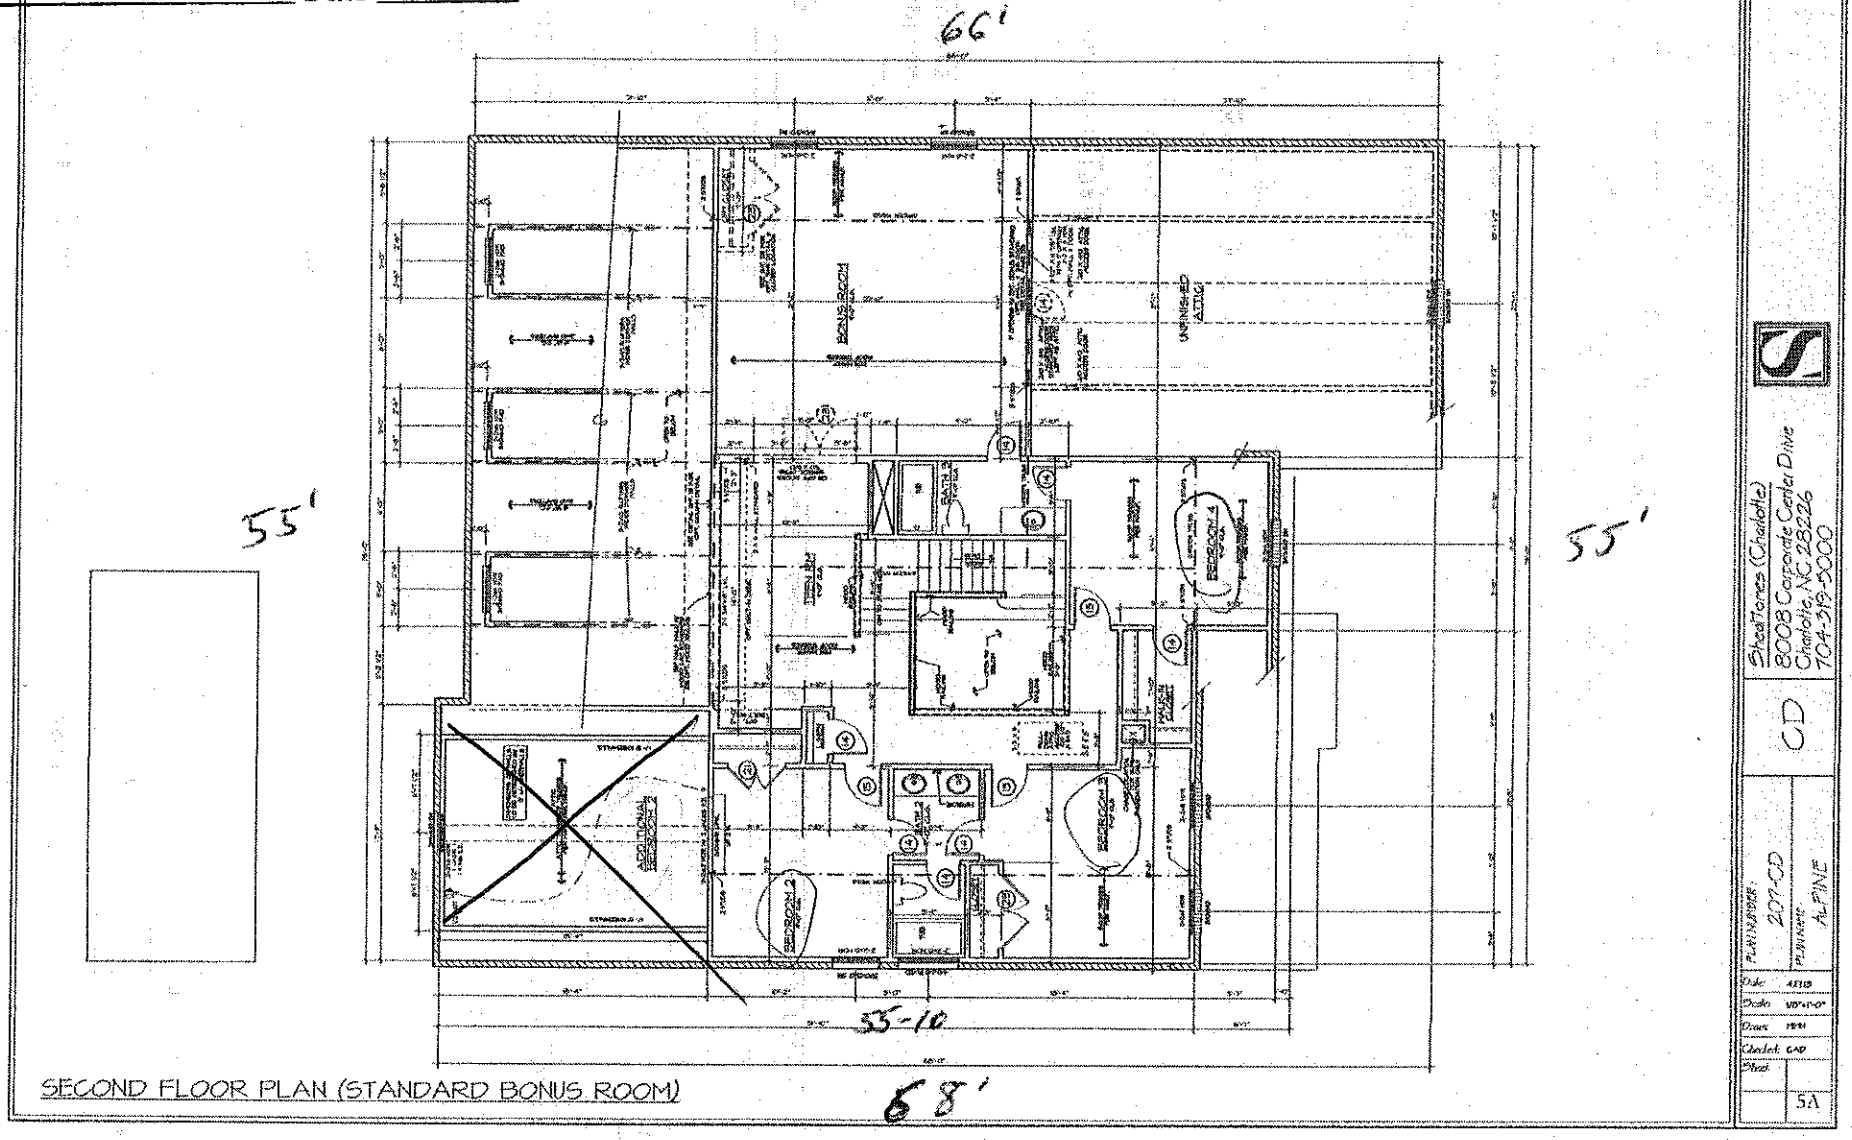

Shea Homes (Charlotte)
8008 Corporate Center Drive
Charlotte, NC 28226
704-319-5000

CD

PLAN NUMBER 207-CD
ELEVATION ALPINE

Date: 4/13/15
Date: 10/31/14
Drawn: MH
Checked: GAB
Sheet: 5A

211 Walkway House