
37-8

* 217 WALKING HORSE *

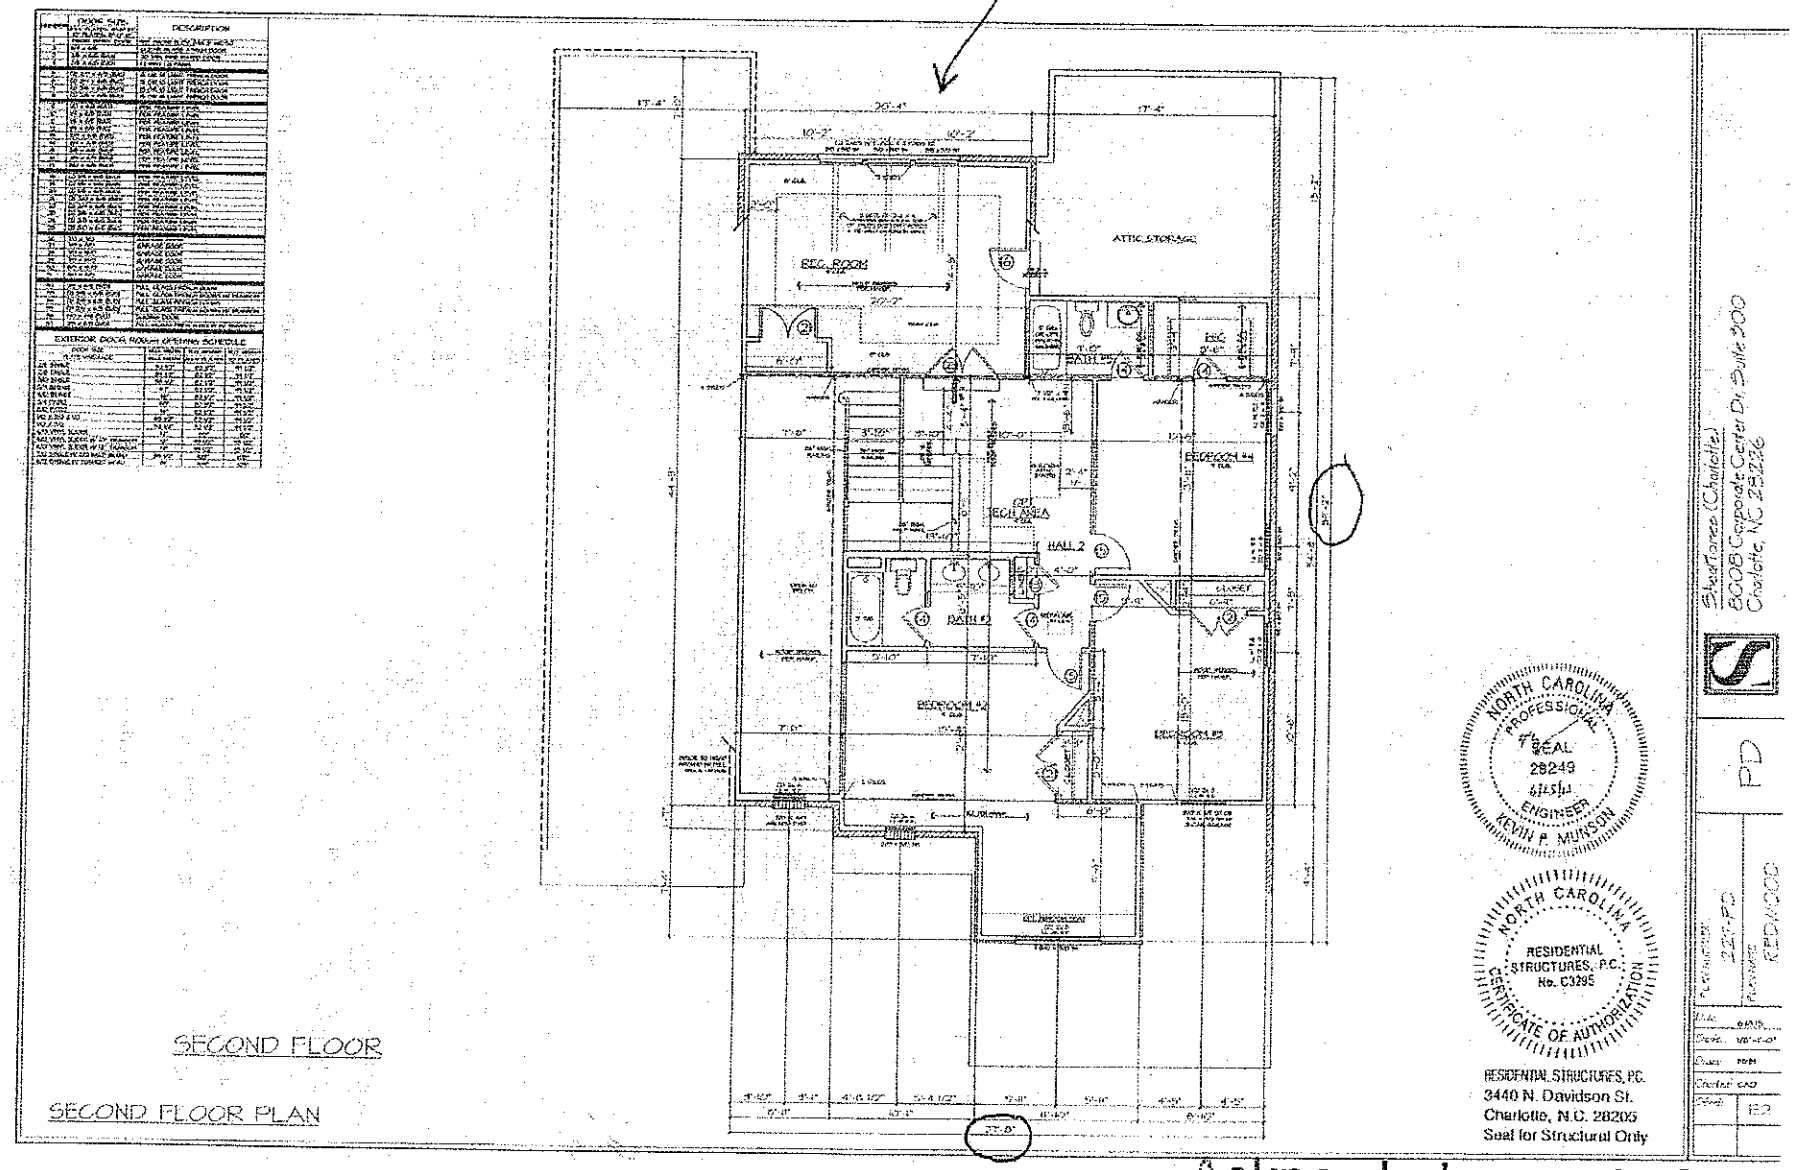

SECOND FLOOR

SECOND FLOOR PLAN

NORTH CAROLINA PROFESSIONAL SEAL 28249 ENGINEER KEVIN P. MUNSON

NORTH CAROLINA RESIDENTIAL STRUCTURES, P.C. No. C3295 CERTIFICATE OF AUTHORIZATION

RESIDENTIAL STRUCTURES, P.C.
3440 N. Davidson St.
Charlotte, N.C. 28205
Seal for Structural Only

Shea Homes (Charlotte)
8008 Corporate Center Dr. Suite 300
Charlotte, NC 28226

PD

RED WOOD


Acknowledgement of Plans Submittal ONLY!

Date 8/10/15

Date 8-11-15

*217
WALKING
HORSE *

51'

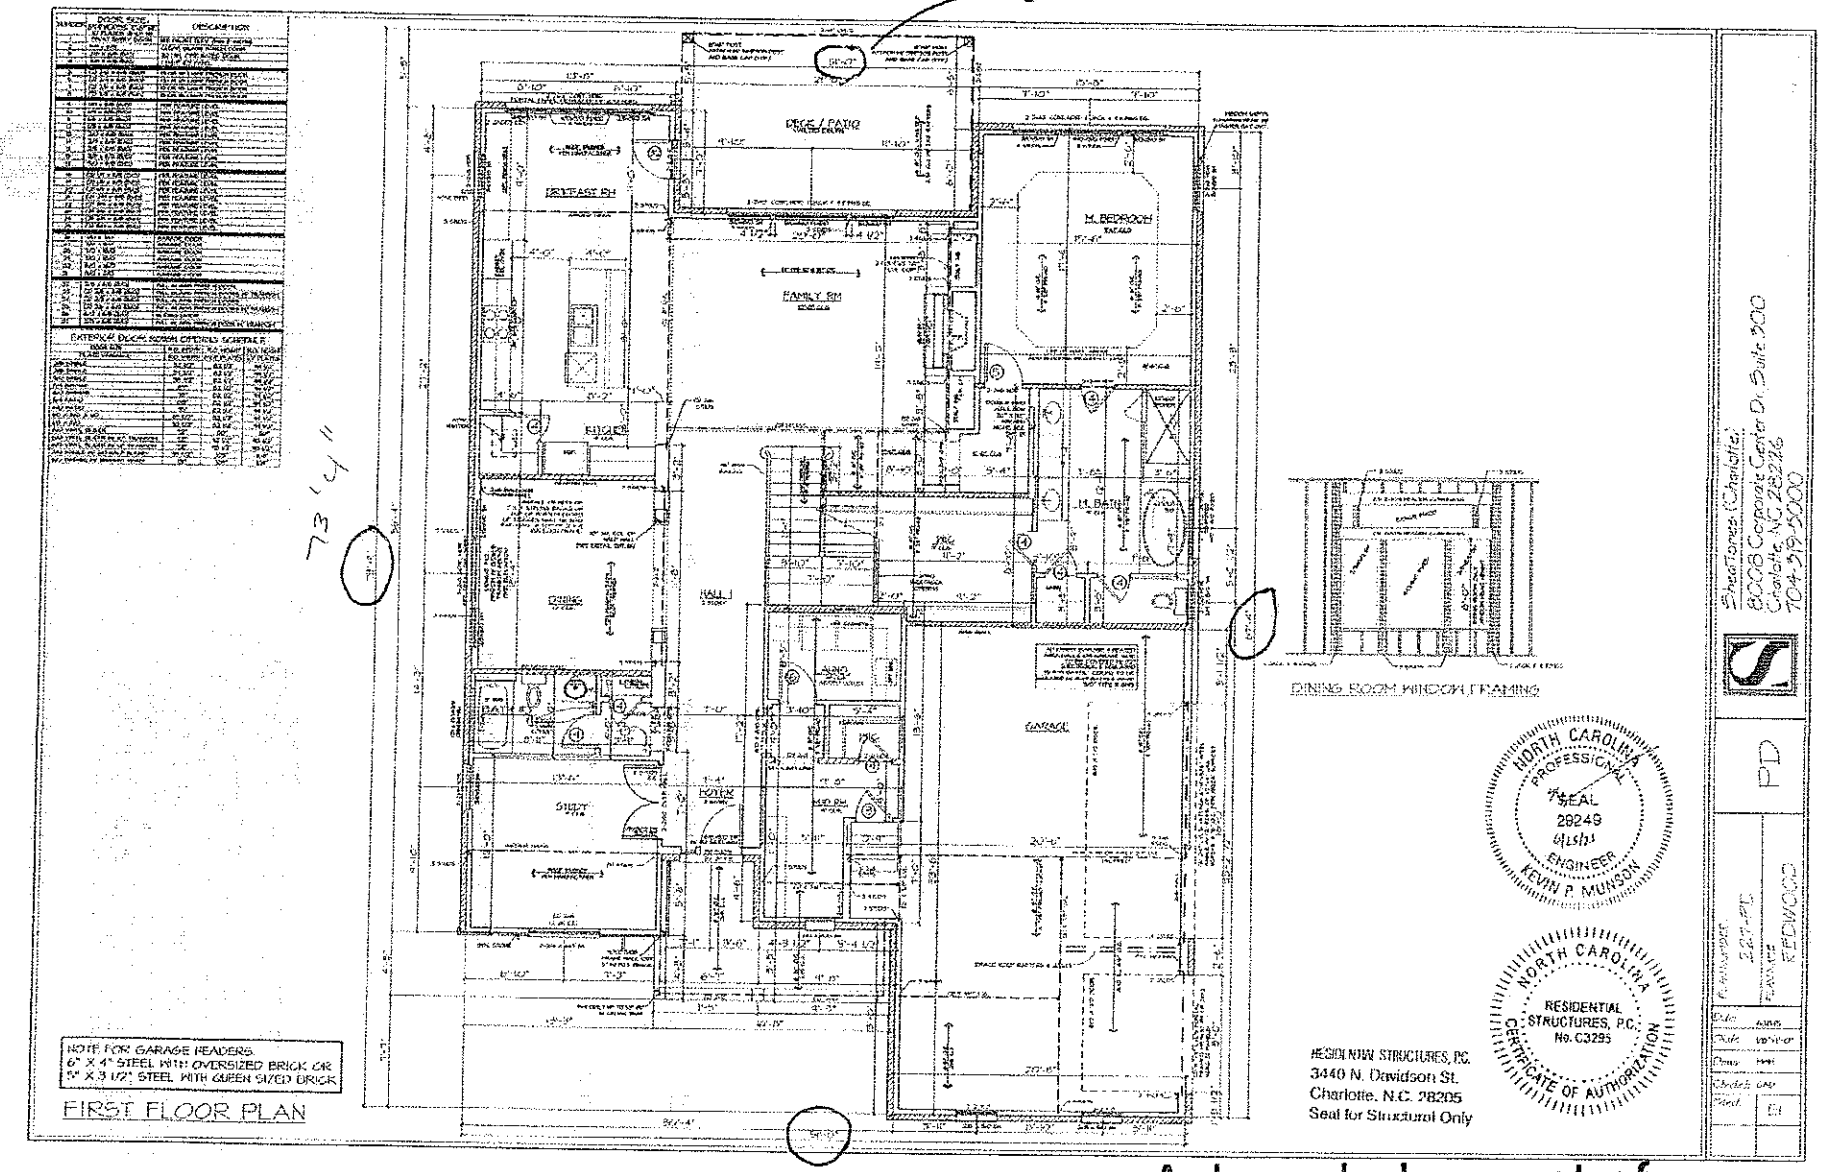

Acknowledgement of
Plans Submittal ONLY!

Date 8/10/15

Date 8-14-15