
Acknowledgement of
Plans Submittal ONLY!

Maria Dotson 7/13/15
Date

Blue Ivory Date 7/13/15

240 Walking Horse
Lot-152

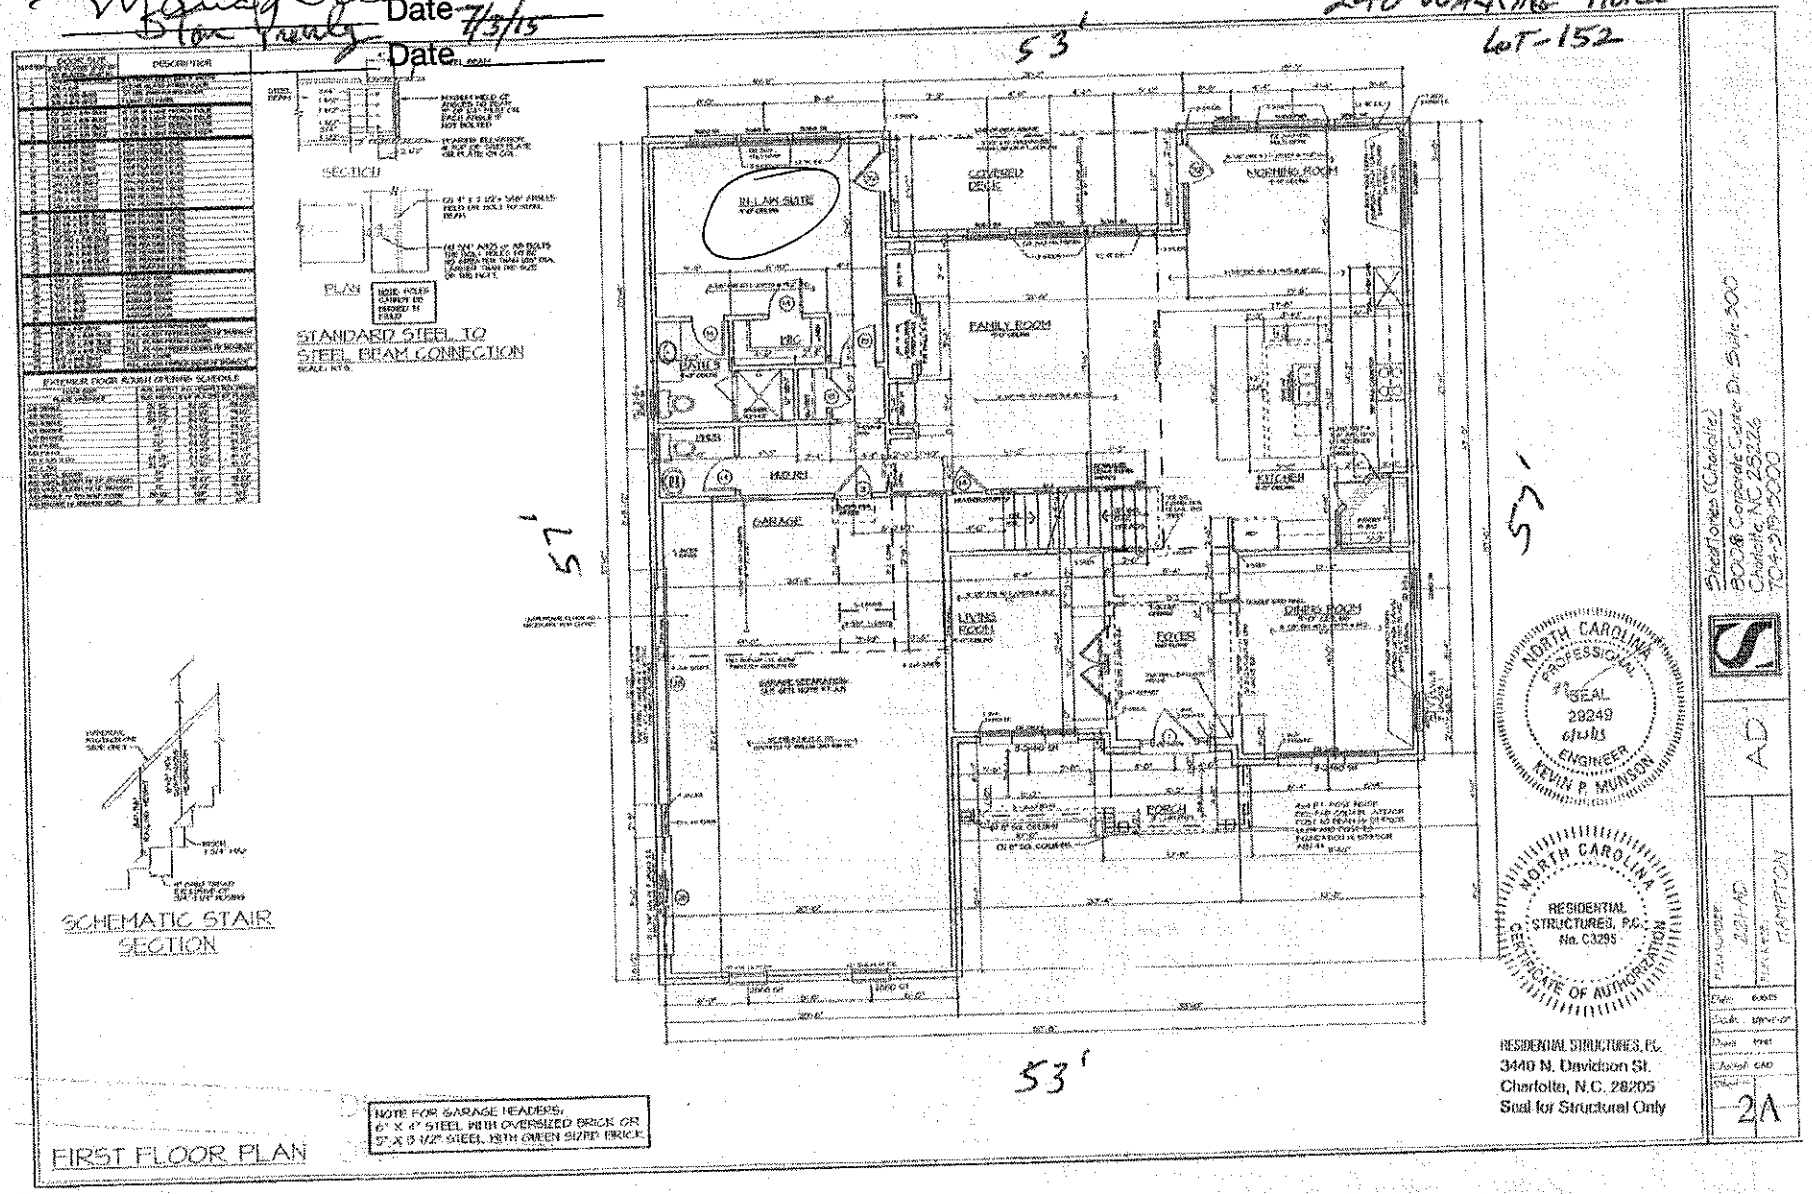


Acknowledgement of Plans Submittal ONLY!

Stan Purdy Date 7/3/15

Maria Dotson Date 7/13/15

240 Walking Horse
Lot 152

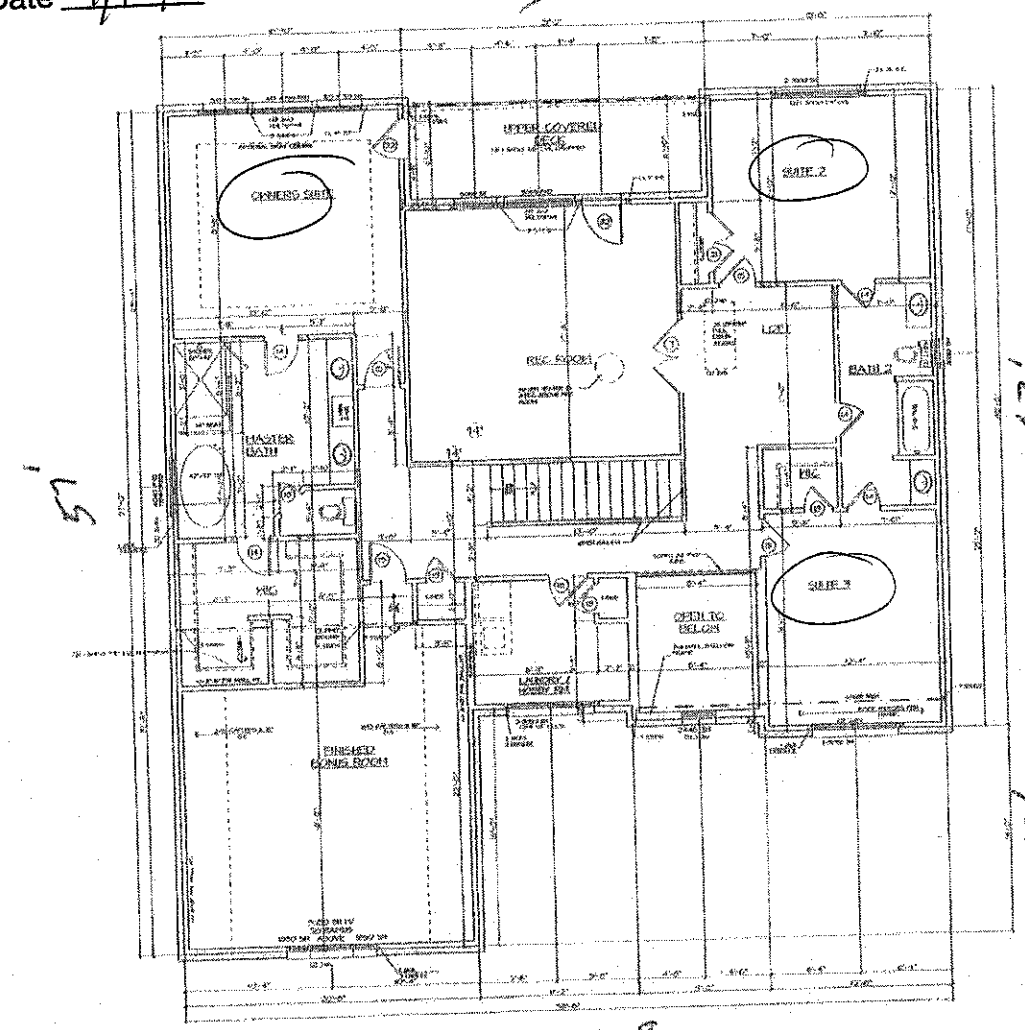

SECOND FLOOR PLAN

NORTH CAROLINA PROFESSIONAL SEAL 29249 ENGINEER KEVIN P MURDOCK

NORTH CAROLINA RESIDENTIAL STRUCTURES, P.C. No. C3295 CERTIFICATE OF AUTHORIZATION

RESIDENTIAL STRUCTURES, PC
3440 N. Davidson St.
Charlotte, N.C. 28205
Seal for Structural Only

Structures (Charlotte)
8008 Corporate Center Dr. Suite 300
Charlotte, NC 28226
704-319-5000

AD

3B

Acknowledgement of Plans Submittal ONLY!