IREDELL COUNTY HEALTH DEPARTMENT


ENVIRONMENTAL HEALTH DIVISION

PAGE 2: *SITE PLAN WORKSHEET*

SEE THE "SAMPLE SITE PLAN" BELOW. *INCOMPLETE SITE PLANS WILL BE RETURNED TO YOU FOR COMPLETION AND MAY RESULT IN A DELAY IN THE ISSUANCE OF YOUR SEPTIC SYSTEM PERMIT!!!*

Place an (X) beside each item as you complete the site plan:

( ) Property Line measurements are clearly identified
( ) All proposed structures are indicated
( ) Front and side setbacks from property line
( ) Preferred driveway location and well location
( ) Area you prefer your septic system to be placed
( ) North arrow, or other sufficient indicator of direction

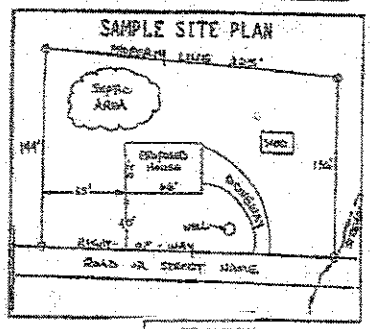


Circle N/A on the following if appropriate:

Location of septic systems and wells within 100' of your property	N/A
Location of easements and rights of ways on your property	N/A
Location of any designated wetlands on the property	N/A

USE THIS SPACE TO DI *on the site*

Show: proposed house or business footprint, wells, water lines, patios, y

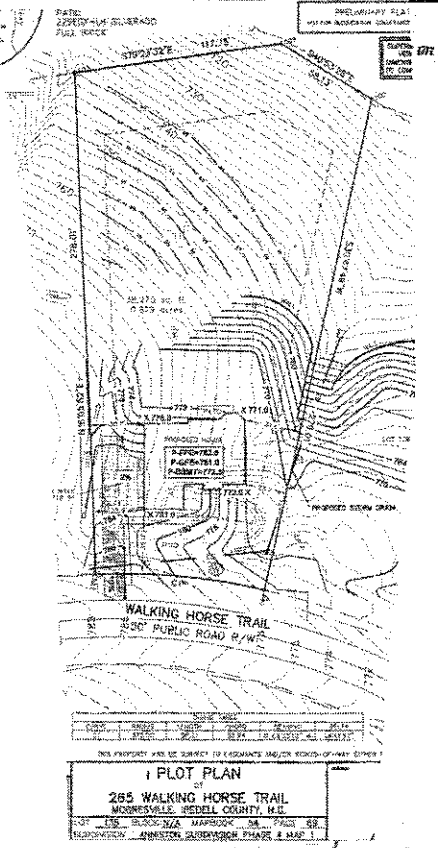

265 Walking Horse Trail


Signature: Stan Parks

Property owner or owner's legal representative signature (SIGNATURE REQUIRED)

3/16/16

DATE

Drainage Proposal.

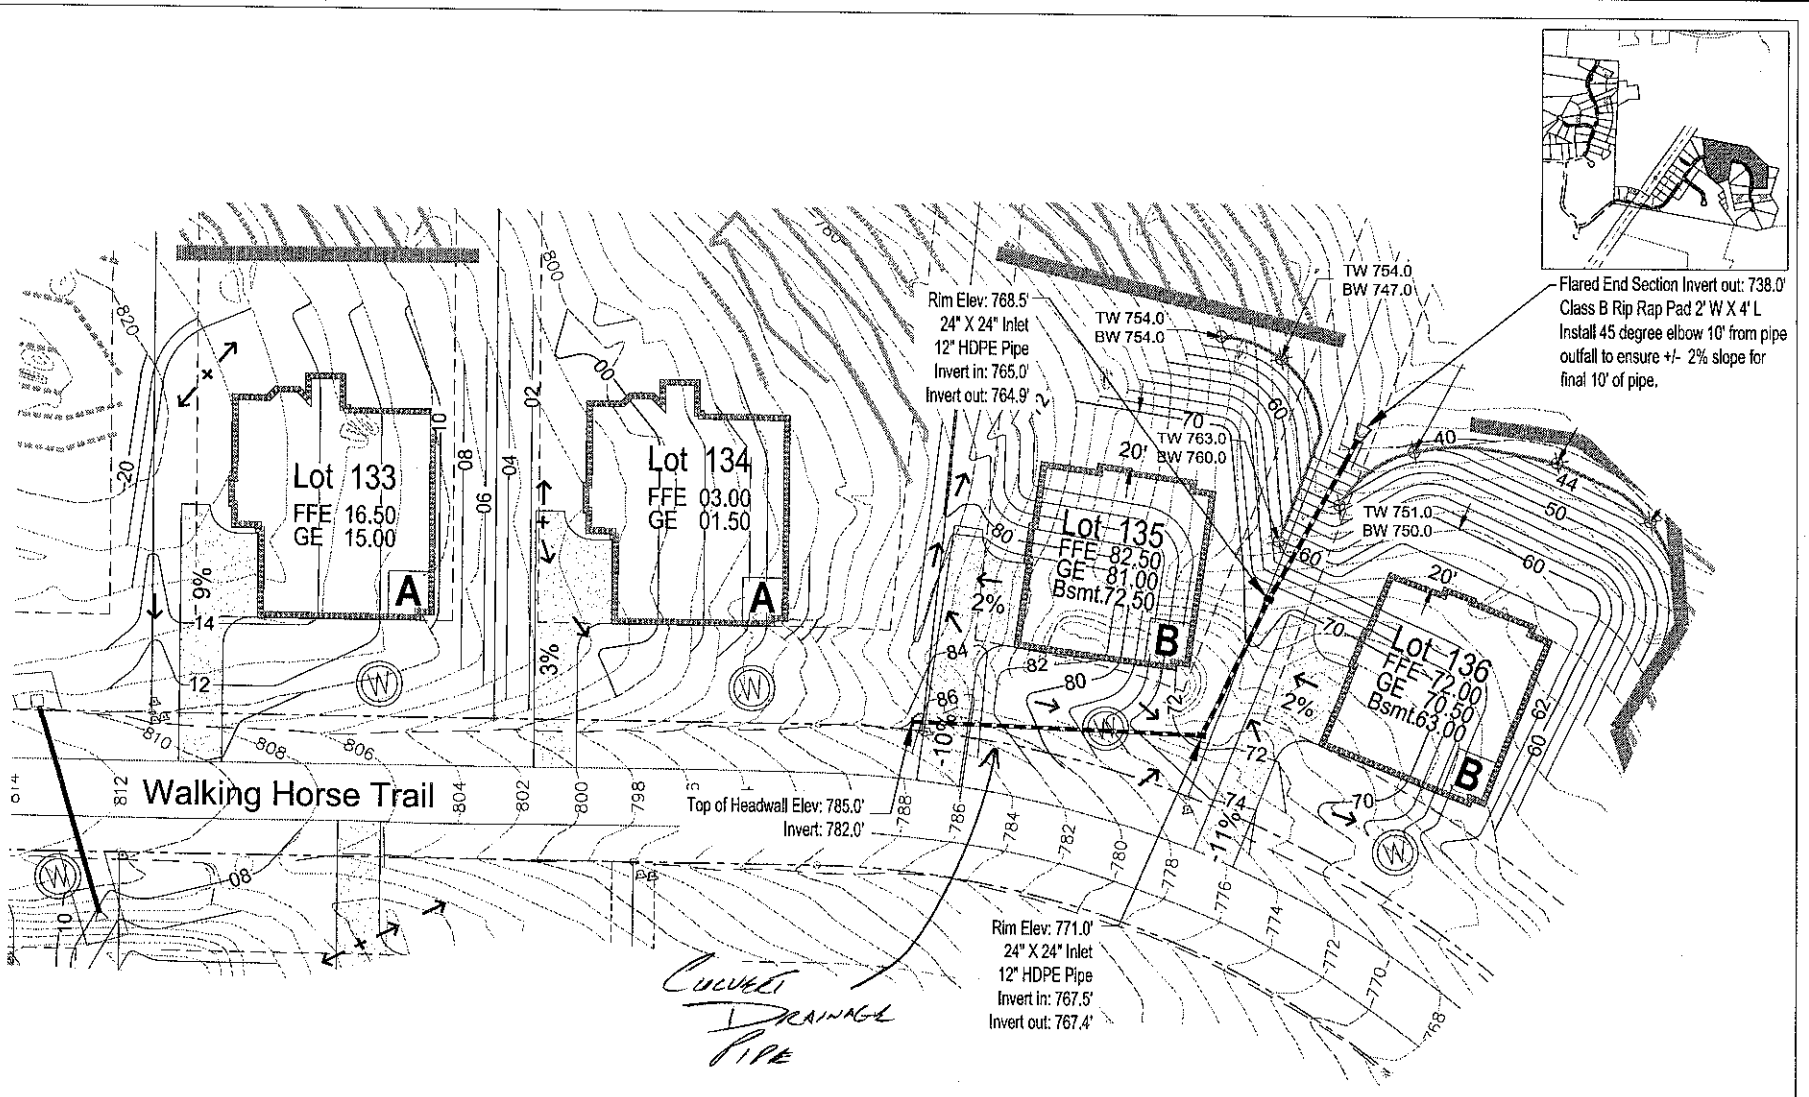

Drainage Plan Lots 134-136

MERRICK & COMPANY

Shea Builders, LLC

Anniston
Mooresville, NC

Grading Plan
Reduced Septic

JOB NO. 60118302
DATE: 07/02/14
SHEET 1.3