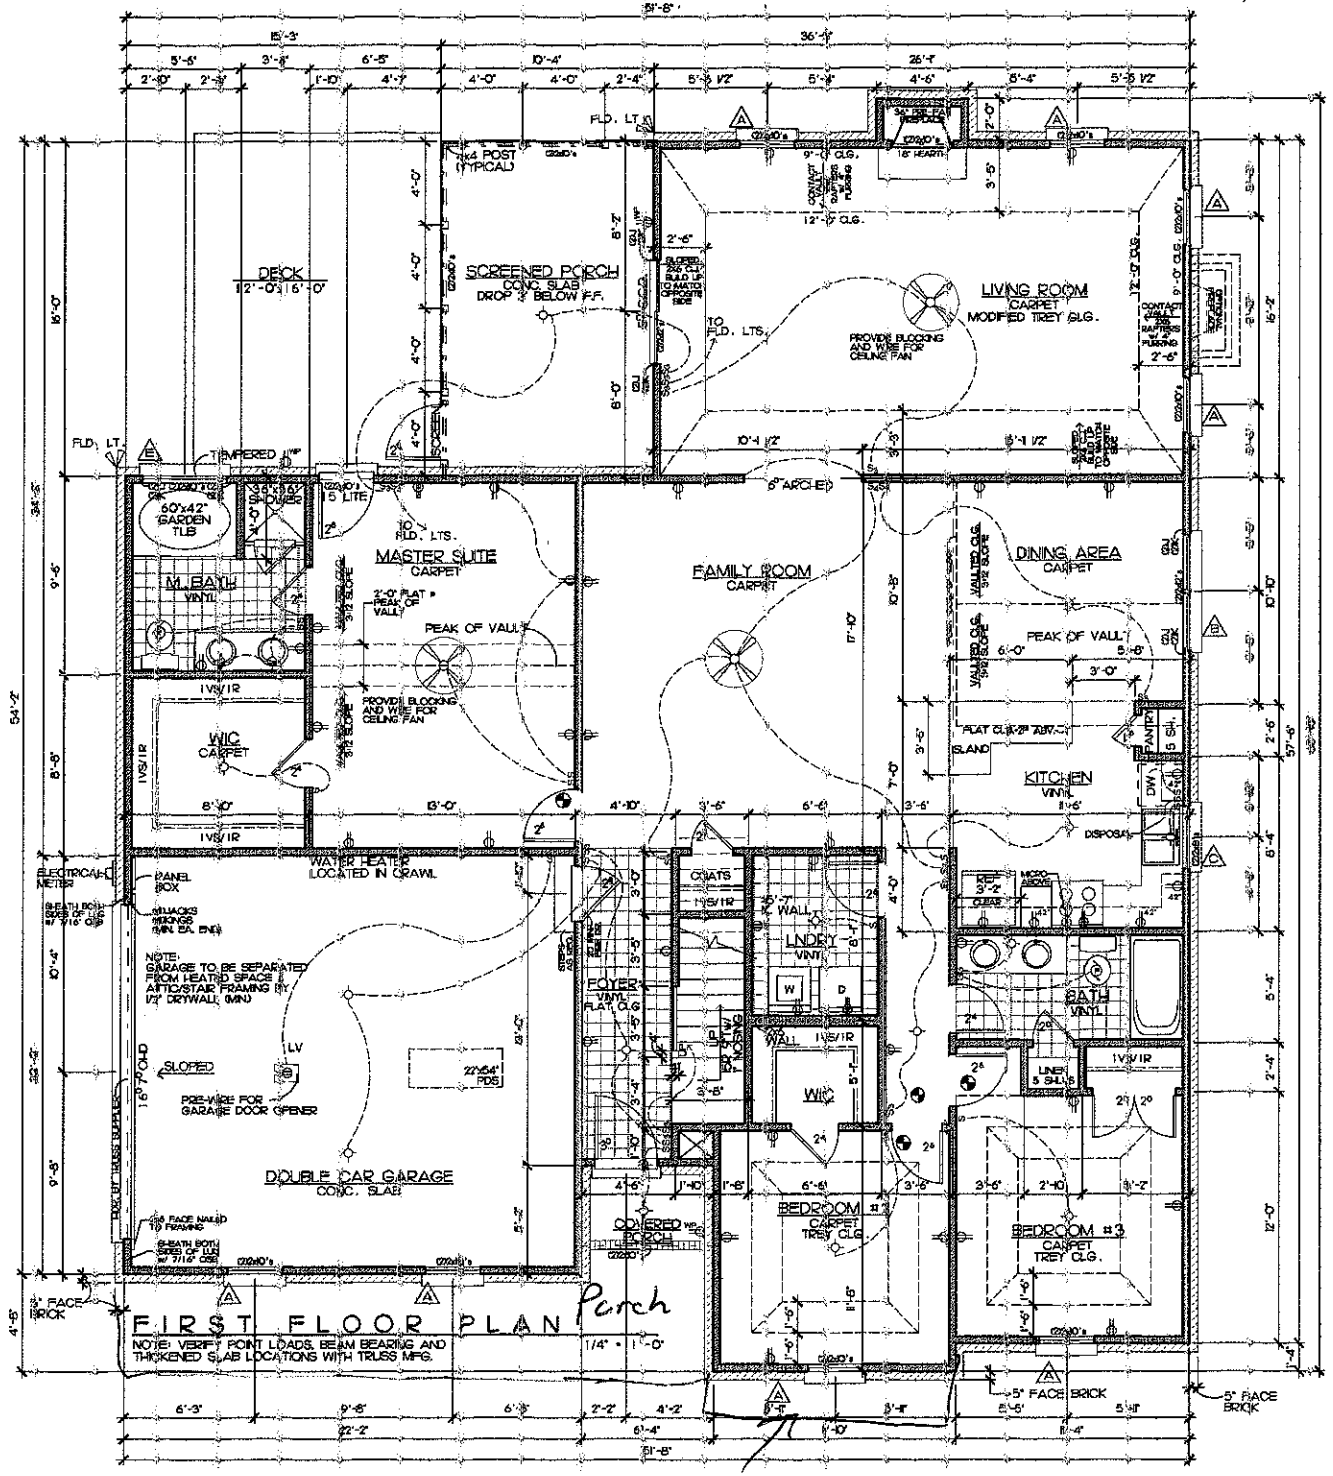


NOTE:
SMOKE DETECTORS TO BE INTERCONNECTED PER IRC & N.C. RESIDENTIAL CODE

ELECTRICAL LEGEND

- 1 |OV RECEPTACLE
- 1 |OV SWITCHED OUTLET
- 2 |OV RECEPTACLE
- WP 1 |OV RECEPTACLE (WATER PROOF)
- LIGHT FIXTURE
- RECESSED LIGHT FIXTURE
- 2' FLUORESCENT LIGHT FIXTURE
- TELEPHONE OUTLET
- S LIGHT SWITCH
- 3 3-WAY LIGHT SWITCH
- EXHAUST FAN
- FLOOD LIGHT
- SMOKE DETECTOR
- CEILING FAN

WINDOW SCHEDULE

A	2'8"0 S.H.
B	(2) 2'8"0 S.H.
C	3'0"0 S.H.
D	DELETED
E	4'0"0 FIXED GLASS TEMPERED

SQUARE FOOTAGES

1st FLOOR PLAN=	2,011 sq ft
2nd FLOOR PLAN=	475 sq ft
TOTAL=	2,486 sq ft
GARAGE=	436 sq ft
FRONT PORCH=	20 sq ft
SCREENED PORCH=	161 sq ft


WYNSOR HOMES INC.

CHARLESTON II
WYNSOR HOMES
FIRST FLOOR PLAN
W/A RESIDENCE

DR. BY: G. BAZAR
Date 1-30-05
REV: 7/8/06CM
Site

WHCHA22-1F-NTA

Sheet 3

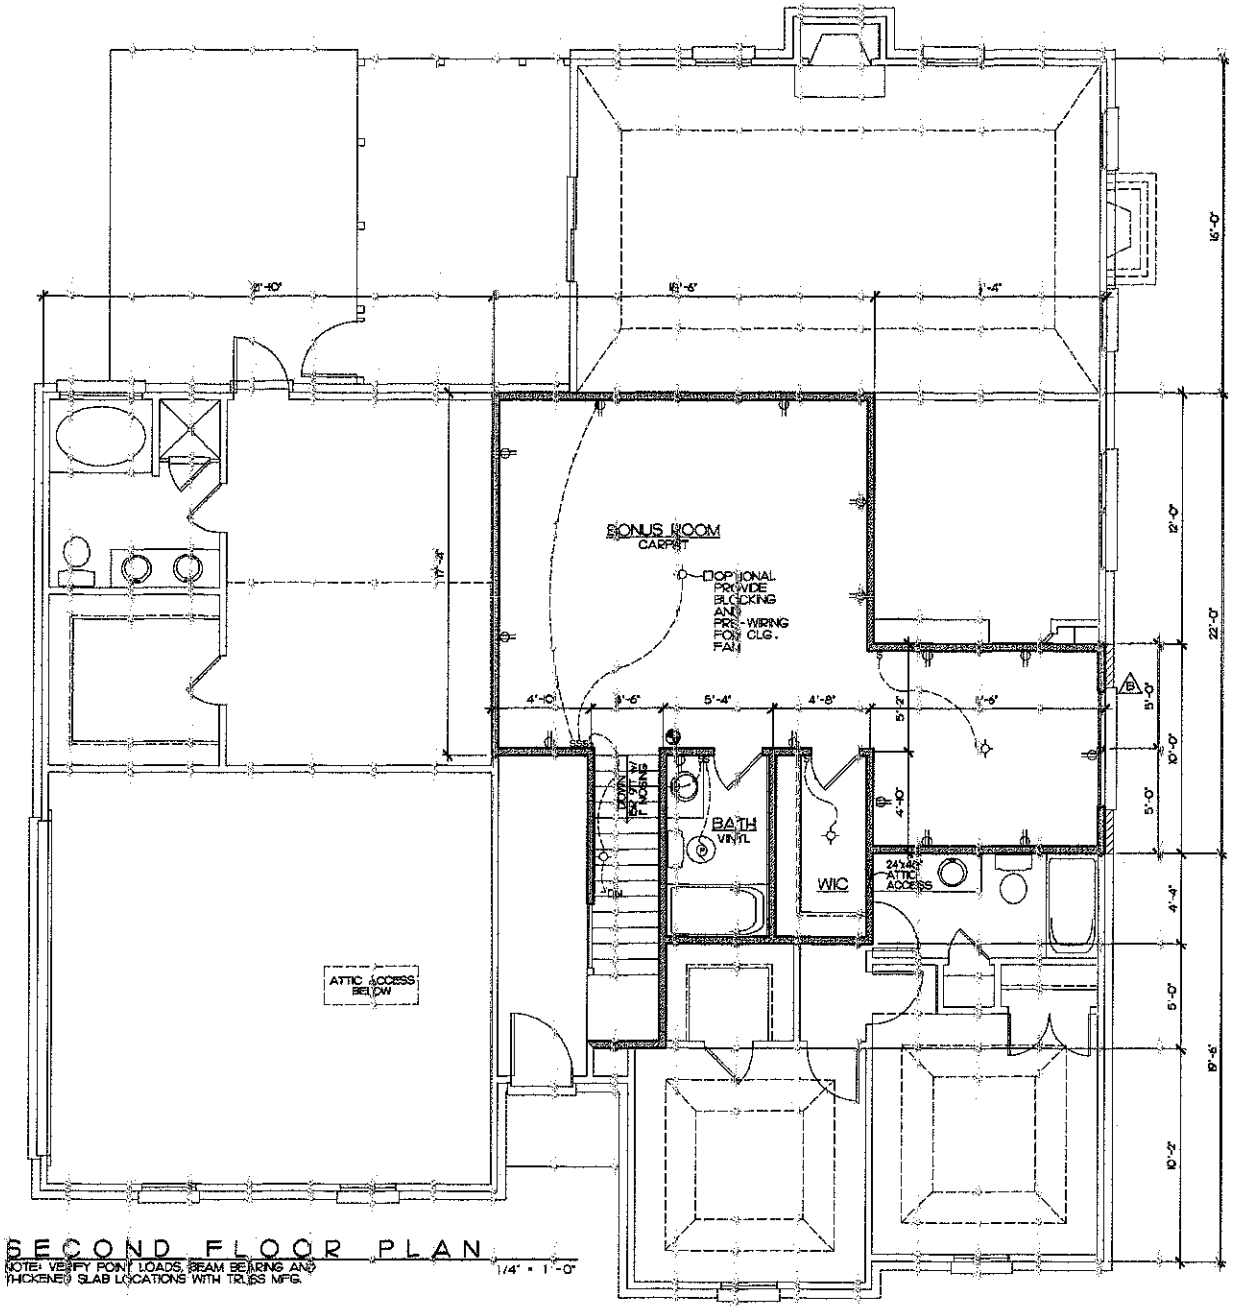

SECOND FLOOR PLAN

1/4" = 1'-0"

NOTE: VERIFY POINT LOADS, BEAM BEARING AND THICKENED SLAB LOCATIONS WITH TRUSS MFG.

NOTE:
SMOKE DETECTORS TO BE INTERCONNECTED PER IRC & N.C. RESIDENTIAL CODE

ELECTRICAL LEGEND

- 110V RECEPTACLE
- 110V SWITCHED OUTLET
- 220V RECEPTACLE
- WP 110V RECEPTACLE (WATER PROOF)
- LIGHT FIXTURE
- RECESSED LIGHT FIXTURE
- 2' FLUORESCENT LIGHT FIXTURE
- TELEPHONE OUTLET
- S LIGHT SWITCH
- 3 3 WAY LIGHT SWITCH
- EXHAUST FAN
- SMOKE DETECTOR
- CEILING FAN

WINDOW SCHEDULE

A	2'8"0" S.H.
B	(2) 2'8"0" S.H.
C	3'0"0" S.H.
D	DELETED
E	4'0"0" FIXED GLASS TEMPERED

Drafting Plus Inc.
CARLSTON NC
757-562-3003
COPYRIGHT STATEMENT
DRAFTING A DESIGN Inc. expressly no responsibility for any or part of any building which results in accordance, but not limited to, by the owner or builder for deviations from the plans that are not approved by drafting plus inc. All rights used to produce the drawings are the property of Drafting Plus Inc. and may not be reproduced, changed or copied in any form or manner whatsoever nor are they to be assigned to any third party without first obtaining the written permission and consent of Drafting Plus Inc. In the event of unauthorized reuse of these plans by the owner or by others, the owner shall indemnify and hold harmless Drafting Plus Inc. from any and all claims arising from such unauthorized reuse. Any such unauthorized reuse, as determined solely by Drafting Plus Inc., will void any and all warranties implied or otherwise. The owner shall also be responsible for any and all attorney's fees incurred by Drafting Plus Inc. in connection with such unauthorized reuse.

WYNSOR HOMES INC.

CHARLESTON II
WYNSOR HOMES
SECOND FLOOR PLAN
NITA RESIDANCE

DR. BY: G. MUELLER
Date: 7-19-06
REV:
Site:

WHCHA#2-2F-NITA
Sheet
4