IREDELL COUNTY HEATLH DEPARTMENT

PAGE 2: *SITE PLAN WORKSHEET*

SEE THE SAMPLE SITE PLAN BELOW. INCOMPLETE SITE PLANS WILL BE RETURNED TO YOU FOR COMPLETION AND MAY RESULT IN A DELAY IN THE ISSUANCE OF YOUR SEPTIC SYSTEM PERMIT!!!

Place an (X) beside each item as you complete the site plan:

- X — **Property Line measurements are clearly identified…**
- X — **All proposed structures are indicated…**
  SHOW: proposed house or business footprint, wells, water lines, patios, pools and decks, and any other item that will occupy space on the site
- ___ — **Front and side setbacks from property line…**
- X — **Preferred driveway location and configuration, preferred well location…**
- X — **Area you prefer your septic system to be placed…**
- ___ — **North arrow, or other sufficient indicator of direction…**


Circle N/A on the following if appropriate:

- ___ — **Location of septic systems and wells within 100' of your property…** (N/A)
- ___ — **Location of easements and rights of ways on your property…** (N/A)
- ___ — **Location of any designated wetlands on the property…** (N/A)

Signature: _____ _____

Property owner or owner's legal representative signature (SIGNATURE REQUIRED) — **DATE**

USE THIS SPACE TO DRAW YOUR SITE PLAN

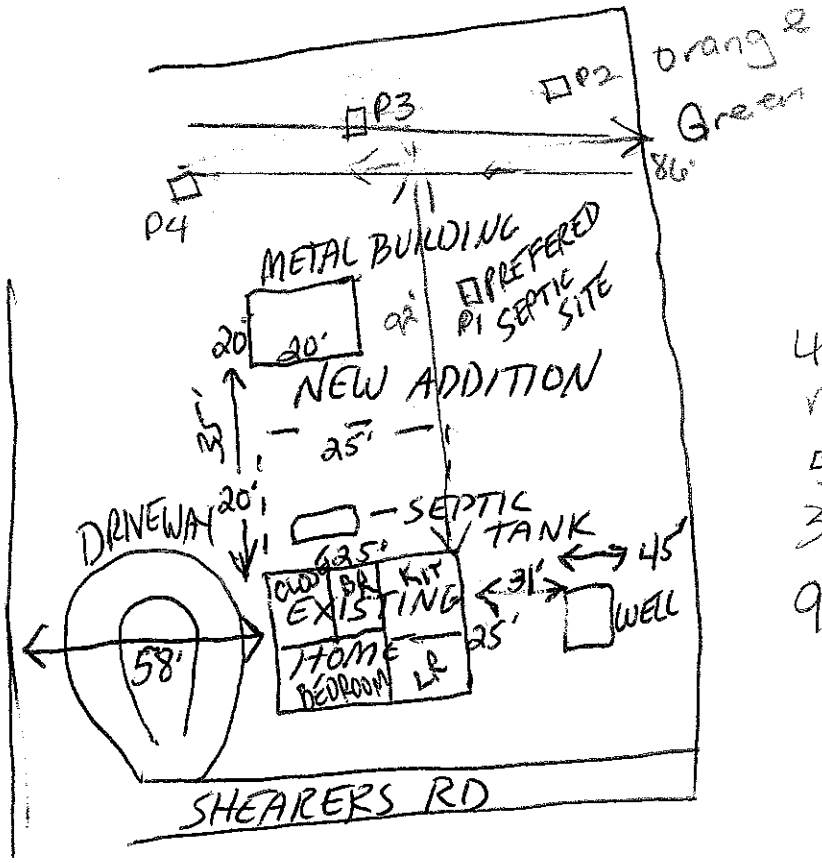


40ft behind metal Bldg to 1st line


51ft from edge of Bldg (rt.)

36 to other end of (lf) Bldg

98' to green flag on lf

Systembuilt 40'-50's

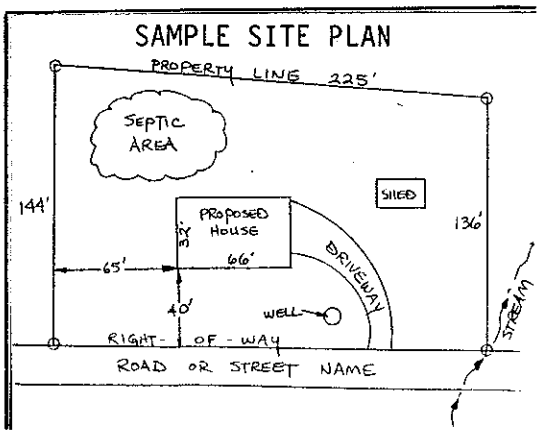

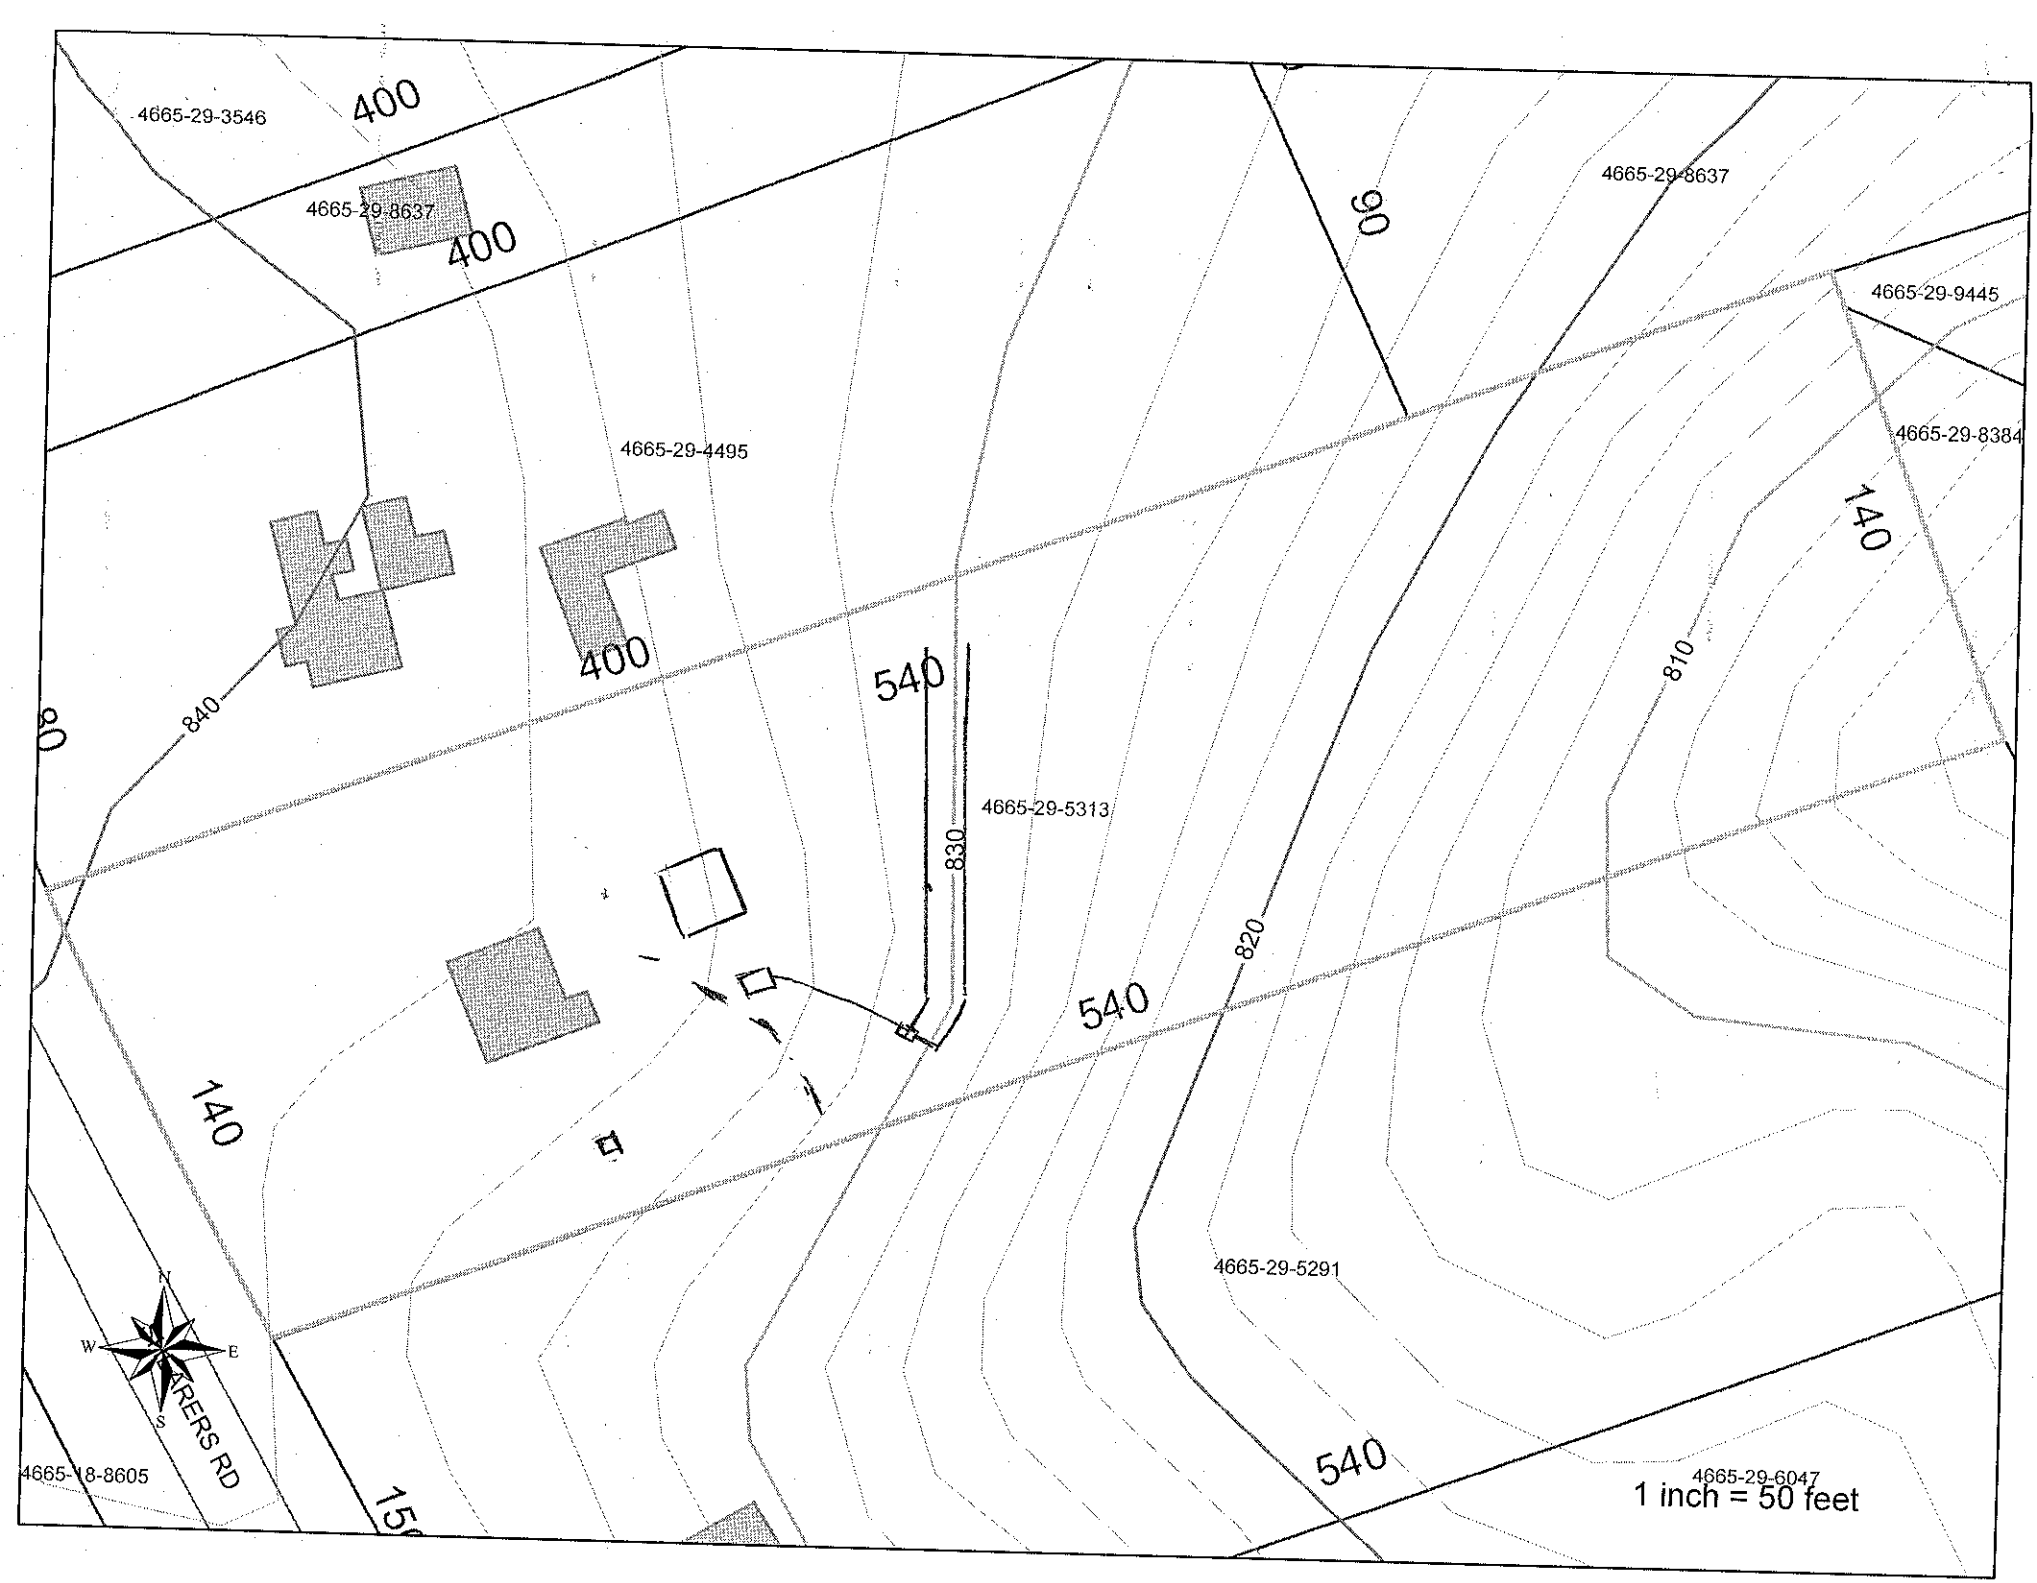
4665-29-3546
400
4665-29-8637
400
4665-29-8637
90
4665-29-9445
4665-29-8384
4665-29-4495
140
400
540
840
810
80
830
4665-29-5313
820
540
140
4665-29-5291
N
W
E
S
ARERS RD
4665-18-8605
540
4665-29-6047
1 inch = 50 feet