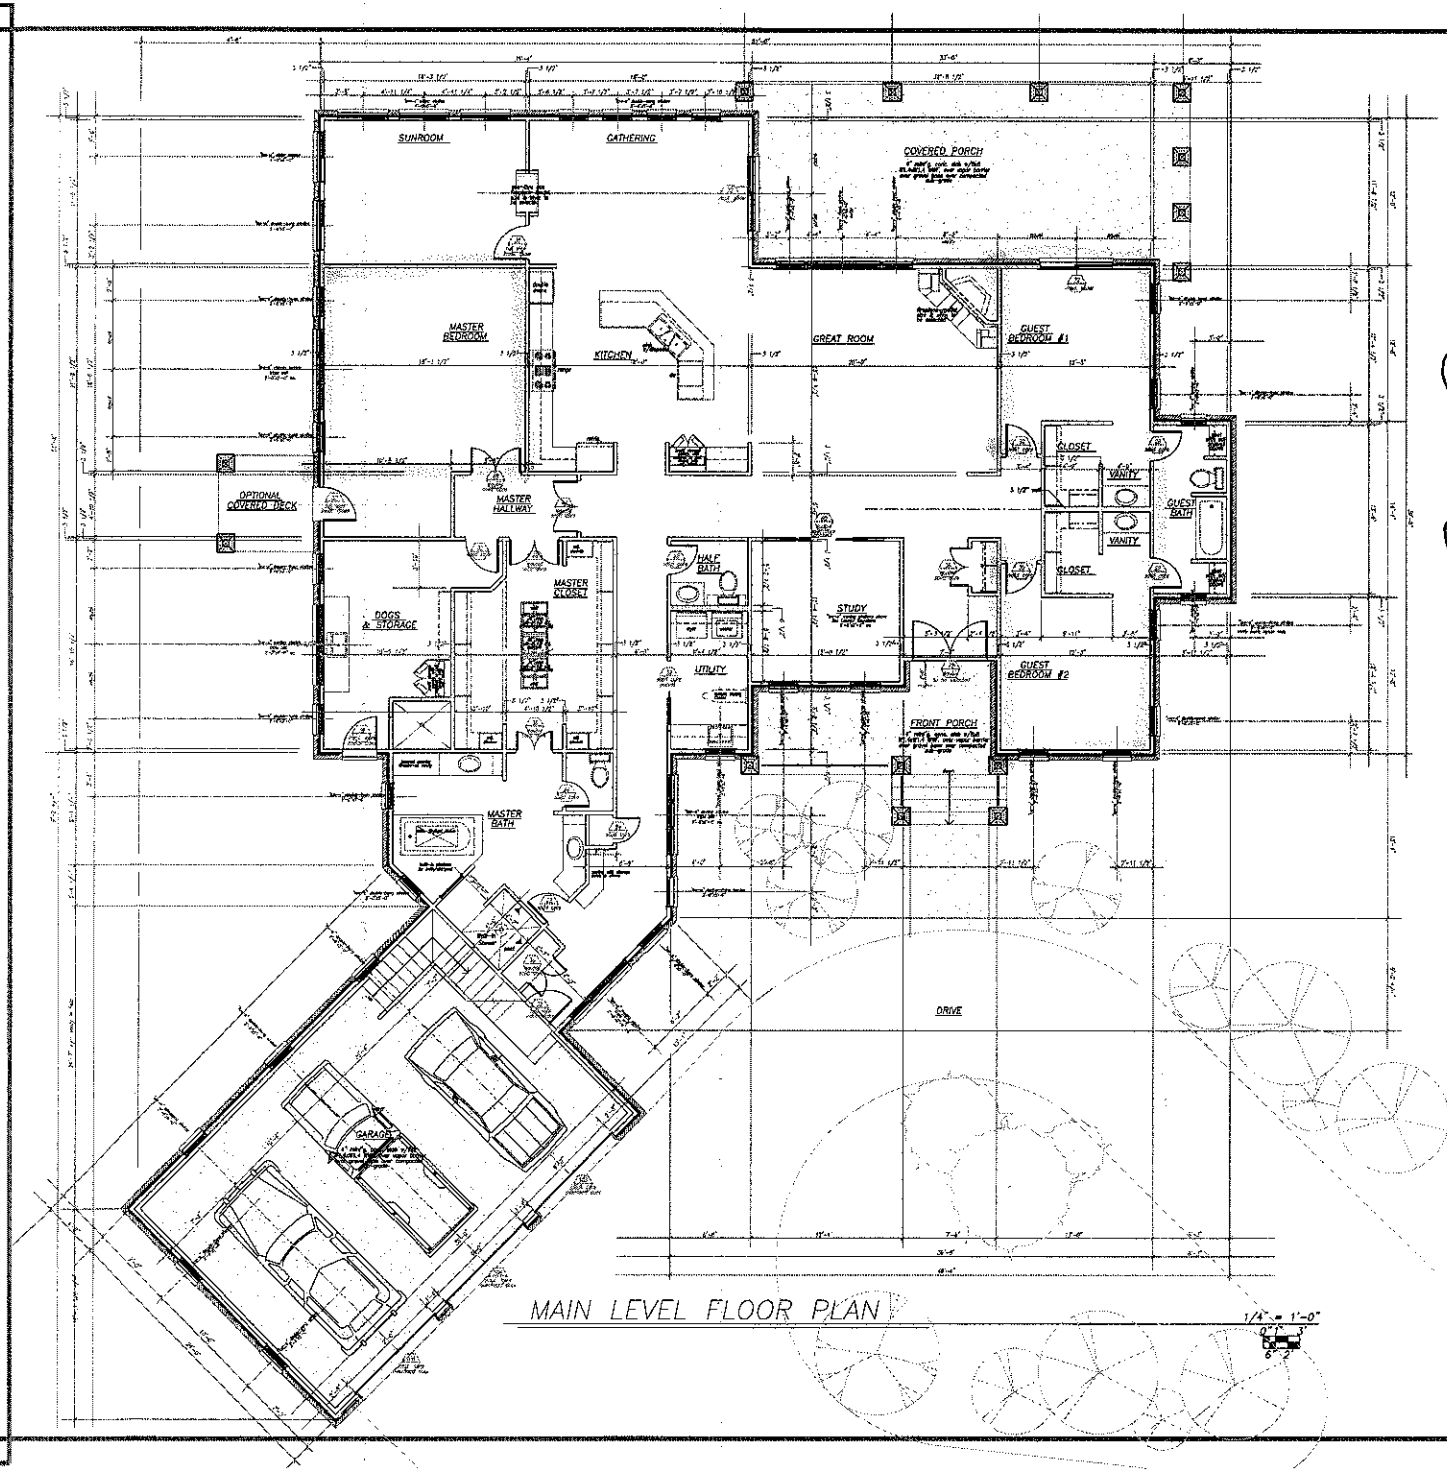


MAIN LEVEL FLOOR PLAN

1/4" = 1'-0"

DRAWINGS INDEX

A-1 MAIN LEVEL FLOOR PLAN
A-2 LOFT FLOOR PLAN
A-3 EXTERIOR ELEVATIONS
A-4 EXTERIOR ELEVATIONS
A-5 BUILDING SECTIONS & DETAILS
A-6 ROOF PLAN

SGN-1 STRUCTURAL GENERAL NOTES
S-1 MAIN LEVEL FOUNDATION & FRAMING PLAN
S-2 CEILING FRAMING PLAN
S-3 ROOF FRAMING PLAN

Acknowledgement Of Plans Submittal ONLY!
Date 5-10-12
Date 5-10-12

NOTES:

1. CONTRACTOR SHALL VERIFY ALL EXISTING SITE CONDITIONS AND CO-ORDINATE WITH DRAWINGS AND OWNER.
2. ALL DIMENSIONS SHOWN ARE FACE TO FACE OF STUDS OR MASONRY UNLESS OTHERWISE NOTED
3. MATERIALS, WORKMANSHIP, AND CONDITIONS SHALL COMPLY WITH THE CONTRACT DOCUMENTS AND APPLICABLE CODES AND STANDARDS. INCLUDING ALL STATE LAWS, LOCAL ORDINANCES, BUILDING CODES, UTILITY COMPANY REGULATIONS, AND APPLICABLE REQUIREMENTS OF NATIONALLY ACCEPTED CODES AND STANDARDS
4. CONTRACTOR SHALL VERIFY ALL CONDITIONS, ELEVATIONS, AND DIMENSIONS IN THE FIELD AND NOTIFY OWNER AND ARCHITECT OF ANY ADJUSTMENTS NEEDED.
5. UNUSED MATERIALS SHALL BE REMOVED FROM SITE UNLESS NOTED OTHERWISE ON DRAWINGS. SITE SHALL BE CLEAN AND IN FINISHED CONDITION UPON COMPLETION OF WORK.

MATERIALS LEGEND

SYMBOLS LEGEND

SEAL

REVISIONS:

CONST.	04/03/12
REVI	04/30/12

HESS ARCHITECTURE P.A.
ROBERT G. HESS, ARCHITECT
400 SARDIS GROVE LANE
MATTHEWS, N.C. 28105
(704) 516-4828

PAM & GARY LOOBY
NEW RESIDENCE
HUNTINGTON RIDGE PLACE DAVIDSON, N.C. 28211

MAIN LEVEL FLOOR PLAN

A-1

SHT. 1 OF 6