IREDELL COUNTY HEALTH DEPARTMENT
ENVIRONMENTAL HEALTH DIVISION
Application For Improvement Permit

ALL items on this application form must be completed before Health Department can begin work. One application must be completed by the property owner or agent for each (proposed) site.

PERSONAL INFORMATION:

Applicant	Phone #	Mailing Address	City	State	Zip Code
Tim Whittaker	(704) 866-9540	1728 Armstrong Park Dr.	Gastonia,	NC	28054

Current Property Owner	Mailing Address	City	State	Zip Code
James McKnight	255 Rolling Hill Rd.	Mooresville	NC	28115

PROPERTY INFORMATION:

(Proposed) Subdivision Name	(Proposed) Lot #	(Proposed) Block/Section #	State Road #
Ashley Woods	36	Phase I	

(Proposed) Water Supply: Public, Private, Well	**Preliminary Plat Approval Date** (DEVELOPERS ONLY)	Tax Map #
Community Well		4653287455

Specific Directions to Property 115 S Left on Shearers on RGT after Rocky River, RGT on Ashley Woods Dr.

TYPE OF FACILITY: (use check (X) or number as appropriate)

House ____ Mobile Home ✓ Commercial ____ No. Bedrooms 3 No. Baths 2

No. Persons or Employees (commercial only) ____ Basement ____ Basement with Plumbing ____

Crawl Space ✓ Concrete Slab ____ Garbage Disposal ____ Jaccuzi or spa ____

COVENANT AND SIGNATURE:

I hereby make application to the Iredell County Health Department for a soils/site evaluation of the property described above. This evaluation is to be conducted for the sole purpose of obtaining a septic system Improvement Permit. I hereby authorize Iredell County Health Department representatives to go onto the above property for purposes of conducting this evaluation. I understand that, by state law, any Improvement Permit issued on the above property may be voided if substantial changes are made to the designated sewage system site. The issuance of an Improvement Permit by the Iredell County Health Department does not relieve me from compliance with all other relevant state/local laws or regulations. As owner or authorized agent, I covenant that the contents of this application are true and represent the maximum facilities intended to be placed on this property to my knowledge to date.

I understand that any Improvement Permit issued on the above property is valid for five (5) years from the issuance date and is subject to revocation if the above described site plans or intended use changes.

7/1/97 DATE Tim Whittaker SIGNATURE OF OWNER/AUTHORIZED AGENT

for J. McK.


IREDELL COUNTY HEALTH DEPARTMENT
ENVIRONMENTAL HEALTH DIVISION
Application For Improvement Permit
Site Plan Form

72479

INSTRUCTIONS TO APPLICANT: (Items in Parentheses are to be performed by DEVELOPERS ONLY)

All property corners must be staked and flagged with dimensions matching those shown on an approved final (preliminary) plat (**and** proposed house dimensions must be staked and flagged) before the Iredell County Health Department can begin review work on this proposed site. An application for an Improvement Permit is considered complete **only** when this site plan form is completed, signed, and attached to the application form.

As Close To Scale As Is Possible: 1. Draw in the proposed lot showing **all** proposed lot dimensions and orientation to proposed streets or roads. 2. Draw in the proposed structure showing dimensions and distances to property lines (include decks, walkways, etc.). E. Draw in the proposed driveway location. 4. Draw in all wells, both existing and proposed, including those on adjacent property (if known). 5. Draw in any other structure ie. sheds, outbuildings, pools, etc. which will occupy space on the proposed lot.

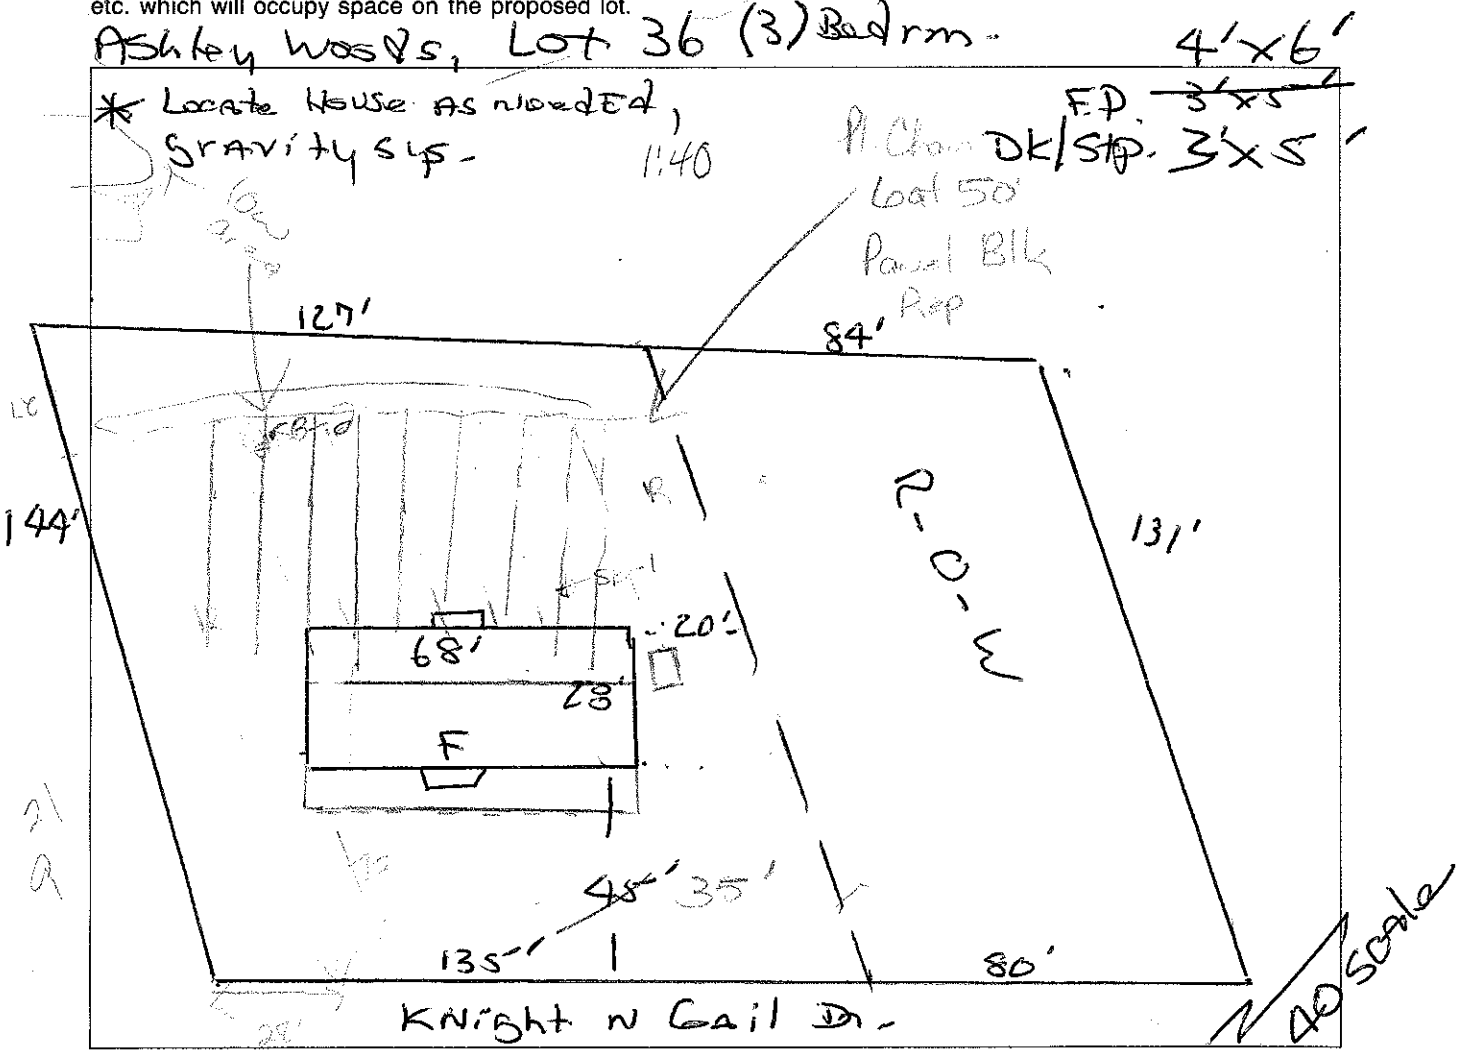

I hereby convenant that the above representation is correct to the best of my knowledge and ability.

2/18/98 Date Tim Whitaker SIGNATURE OF OWNER/AUTHORIZED AGENT