IREDELL COUNTY HEATLH DEPARTMENT

PAGE 2: *SITE PLAN WORKSHEET*

SEE THE SAMPLE SITE PLAN BELOW. INCOMPLETE SITE PLANS WILL BE RETURNED TO YOU FOR COMPLETION AND MAY RESULT IN A DELAY IN THE ISSUANCE OF YOUR SEPTIC SYSTEM PERMIT!!!

Place an (X) beside each item as you complete the site plan:

- ✓ Property Line measurements are clearly identified…
- ✓ All proposed structures are indicated…
  SHOW: proposed house or business footprint, wells, water lines, patios, pools and decks, and any other item that will occupy space on the site
- ✓ Front and side setbacks from property line…
- ✓ Preferred driveway location and configuration, preferred well location…
- ✓ Area you prefer your septic system to be placed…
- ✓ North arrow, or other sufficient indicator of direction…


Circle N/A on the following if appropriate:


- N/A Location of septic systems and wells within 100' of your property… N/A
- ✓ Location of easements and rights of ways on your property… N/A
- ✓ Location of any designated wetlands on the property… N/A


Signature: Russell Williams
Property owner or owner's legal representative signature (SIGNATURE REQUIRED)

7-29-04
DATE

USE THIS SPACE TO DRAW YOUR SITE PLAN

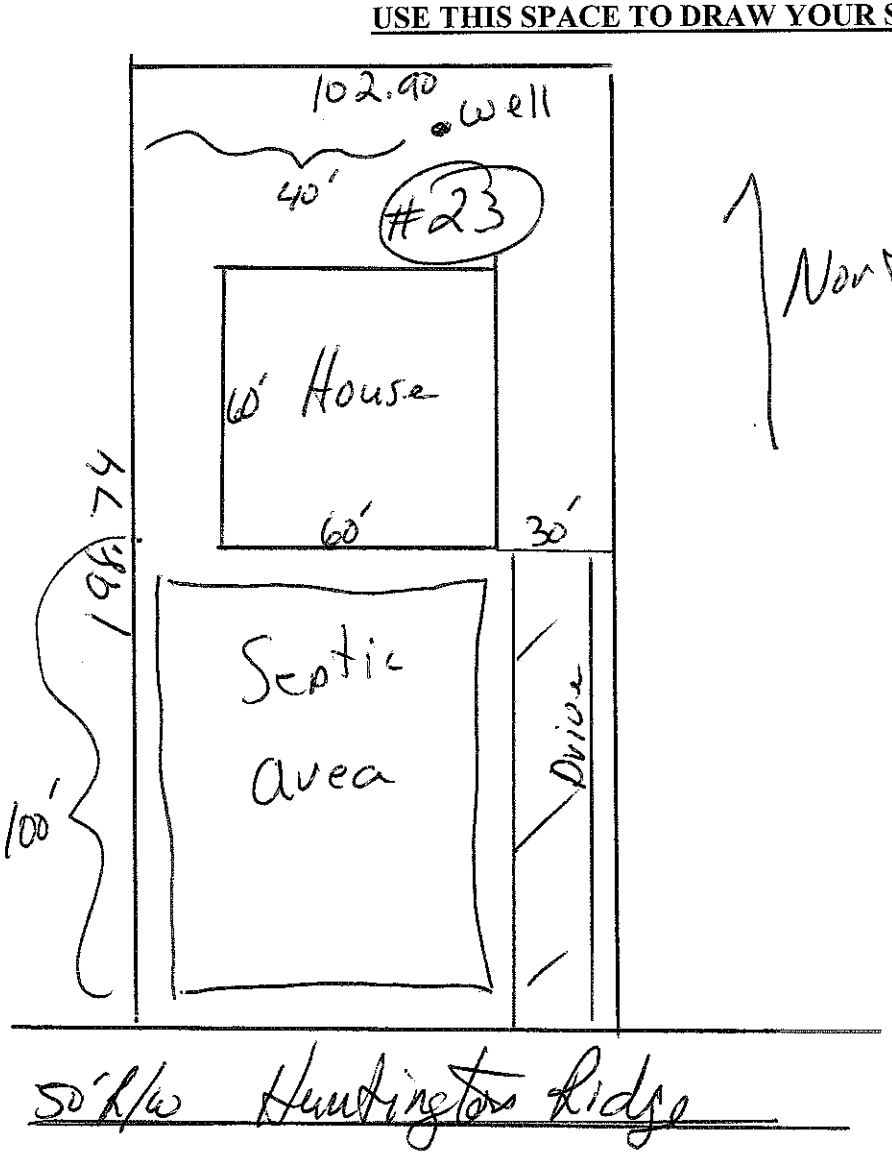

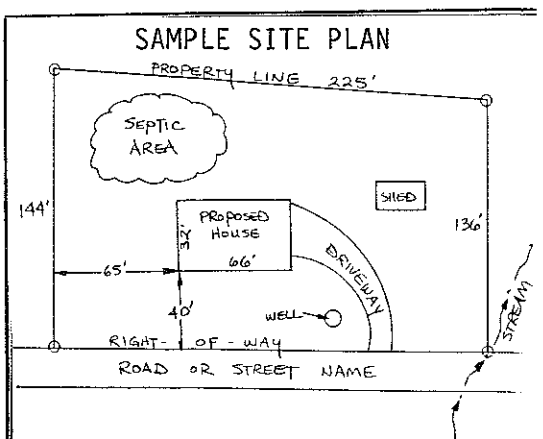

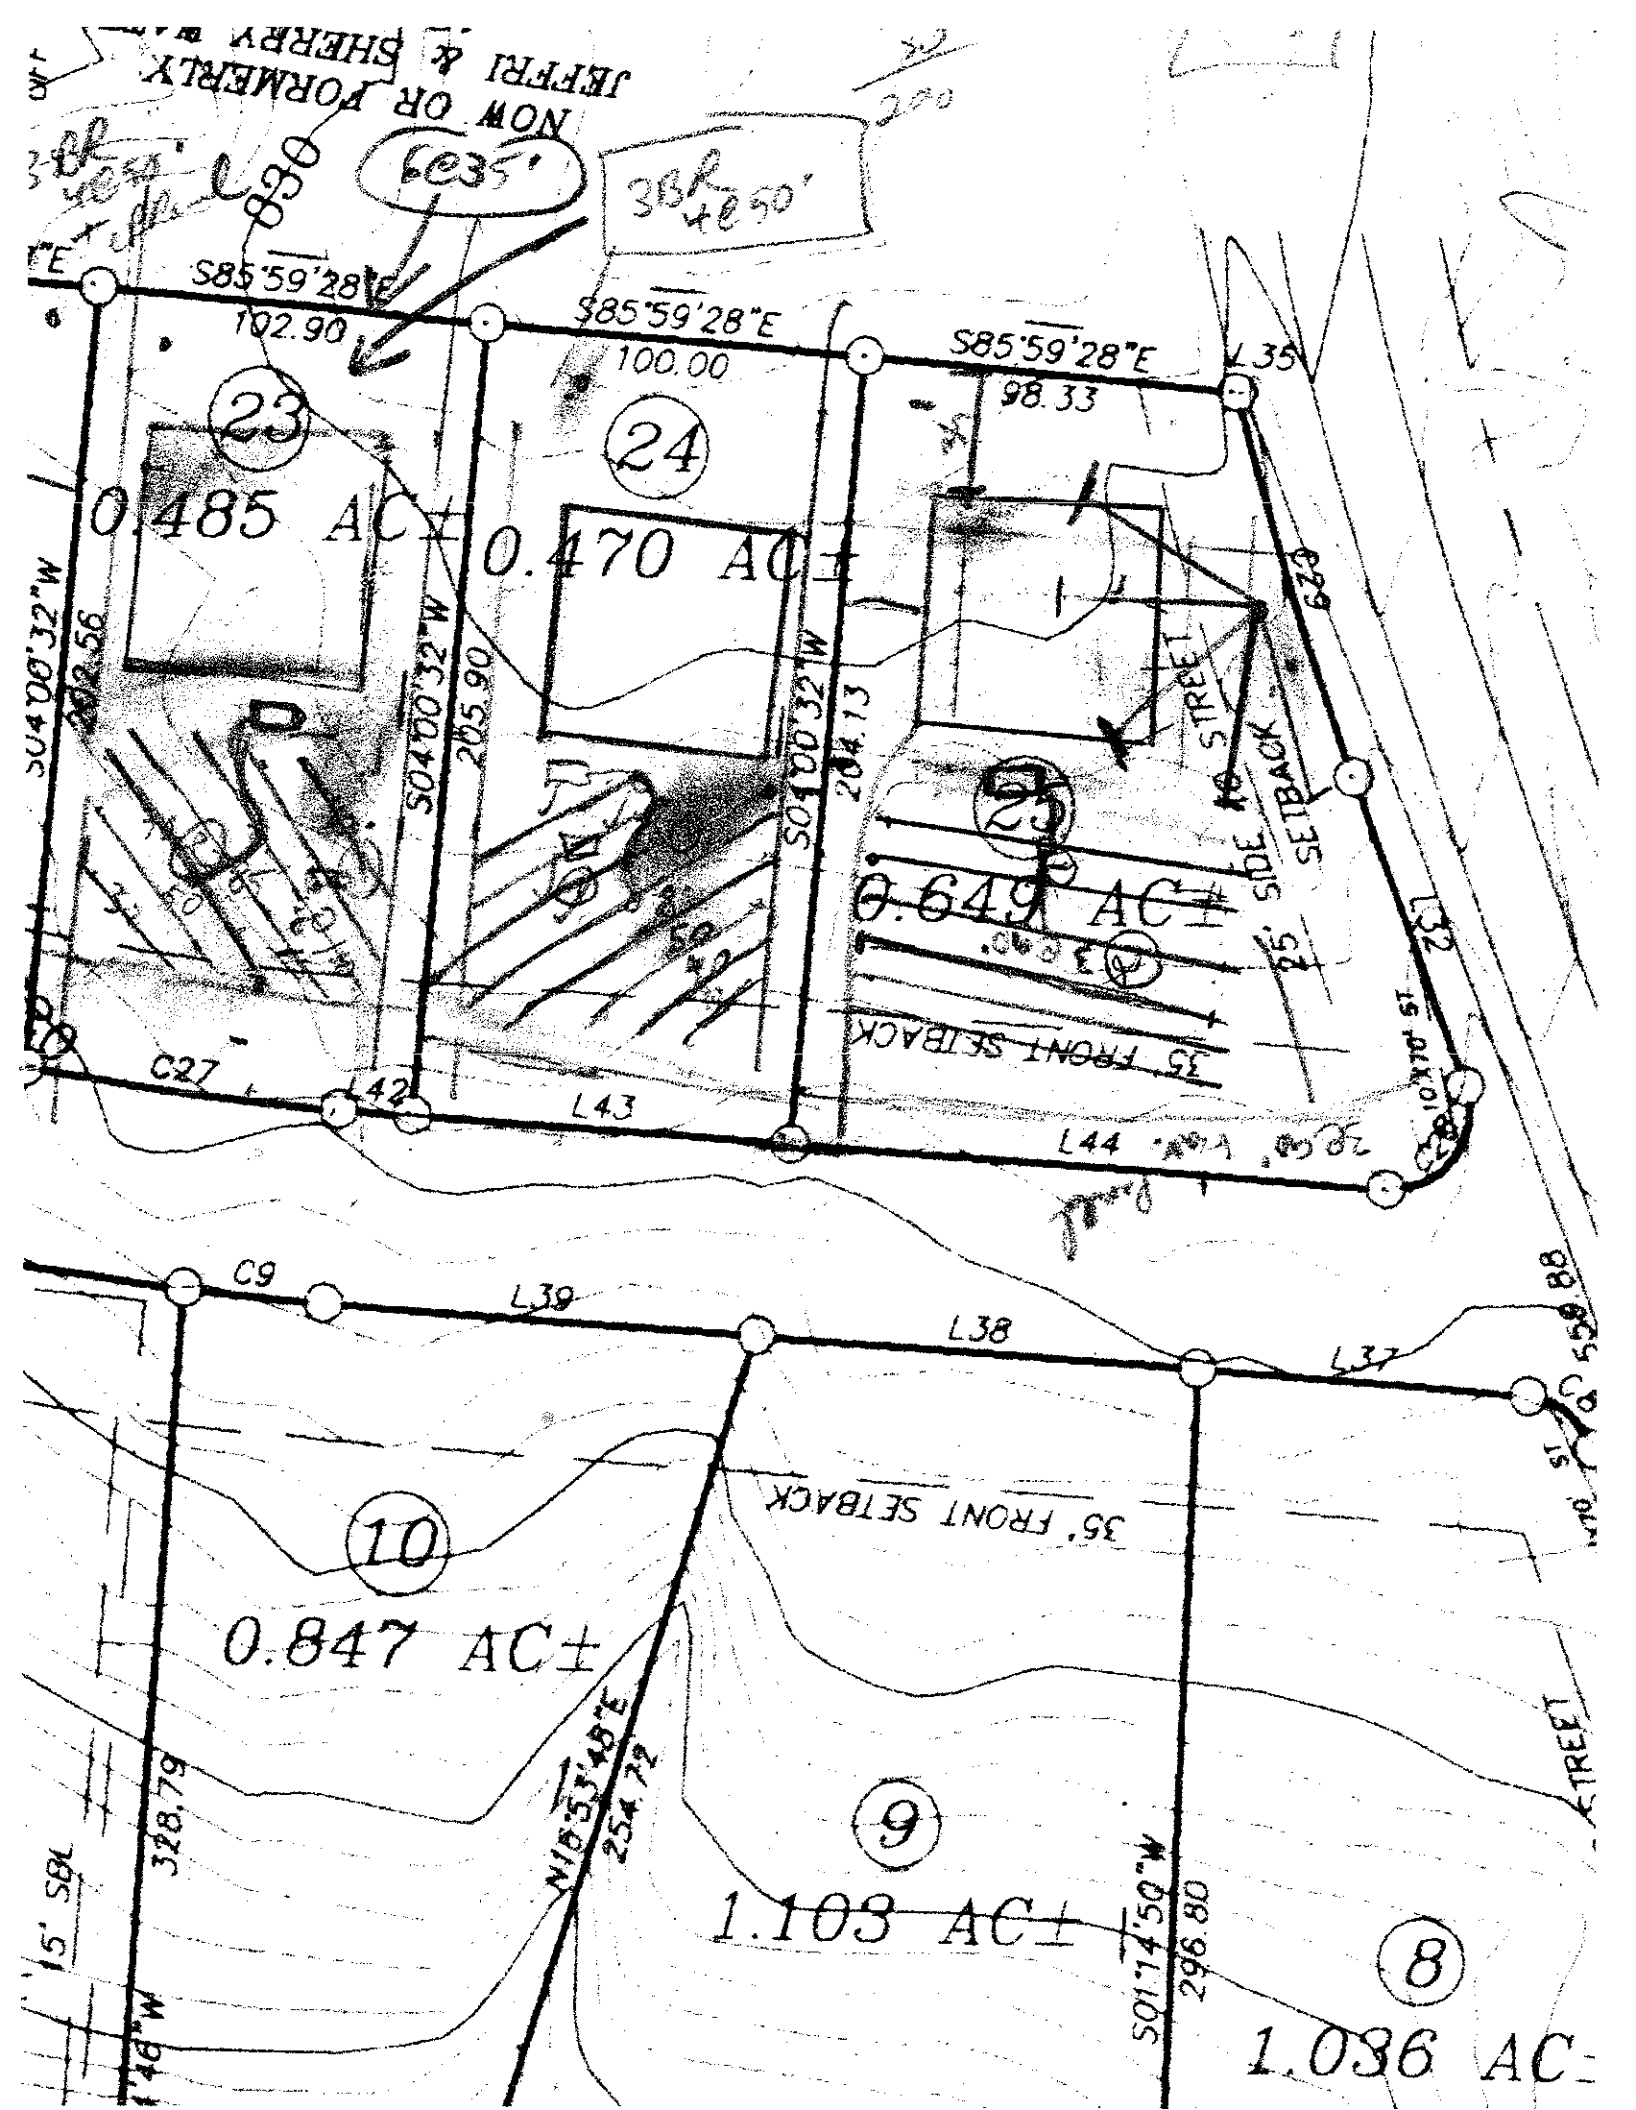
NOW OR FORMERLY
JEFFRI & SHERRY
S85°59'28"E
102.90
S85°59'28"E
100.00
S85°59'28"E
98.33
23
0.485 AC±
24
0.470 AC±
25
0.649 AC±
S04°00'32"W
202.56
S04°00'32"W
205.90
S04°00'32"W
204.13
35' SIDE SETBACK
35' FRONT SETBACK
L32
L43
L44
C9
L39
L38
L37
10
0.847 AC±
9
1.103 AC±
8
1.036 AC±
N16°53'48"E
254.72
S01°14'50"W
296.80
328.79