IREDELL COUNTY HEALTH DEPARTMENT
ENVIRONMENTAL HEALTH DIVISION
Application For Improvement Permit

ALL items on this application form must be completed before Health Department can begin work. One application must be completed by the property owner or agent for each (proposed) site.

PERSONAL INFORMATION:

LIBERTY BAP. CHURCH	663-6320				
Applicant	Phone #	Mailing Address	City	State	Zip Code
Current Property Owner		Mailing Address	City	State	Zip Code

PROPERTY INFORMATION:

(Proposed) Subdivision Name	(Proposed) Lot #	(Proposed) Block/Section #	State Road #

(Proposed) Water Supply: Public (Private Well) **Preliminary Plat Approval Date** (DEVELOPERS ONLY) Tax Map #

Specific Directions to Property 171 Johnson Dairy Rd.

TYPE OF FACILITY: (use check (X) or number as appropriate) 900 SEAT SANCTUARY

House ____ Mobile Home ____ Commercial CHURCH ✓ No. Bedrooms ____ No. Baths ____

No. Persons or Employees (commercial only) ____ Basement ____ Basement with Plumbing ____

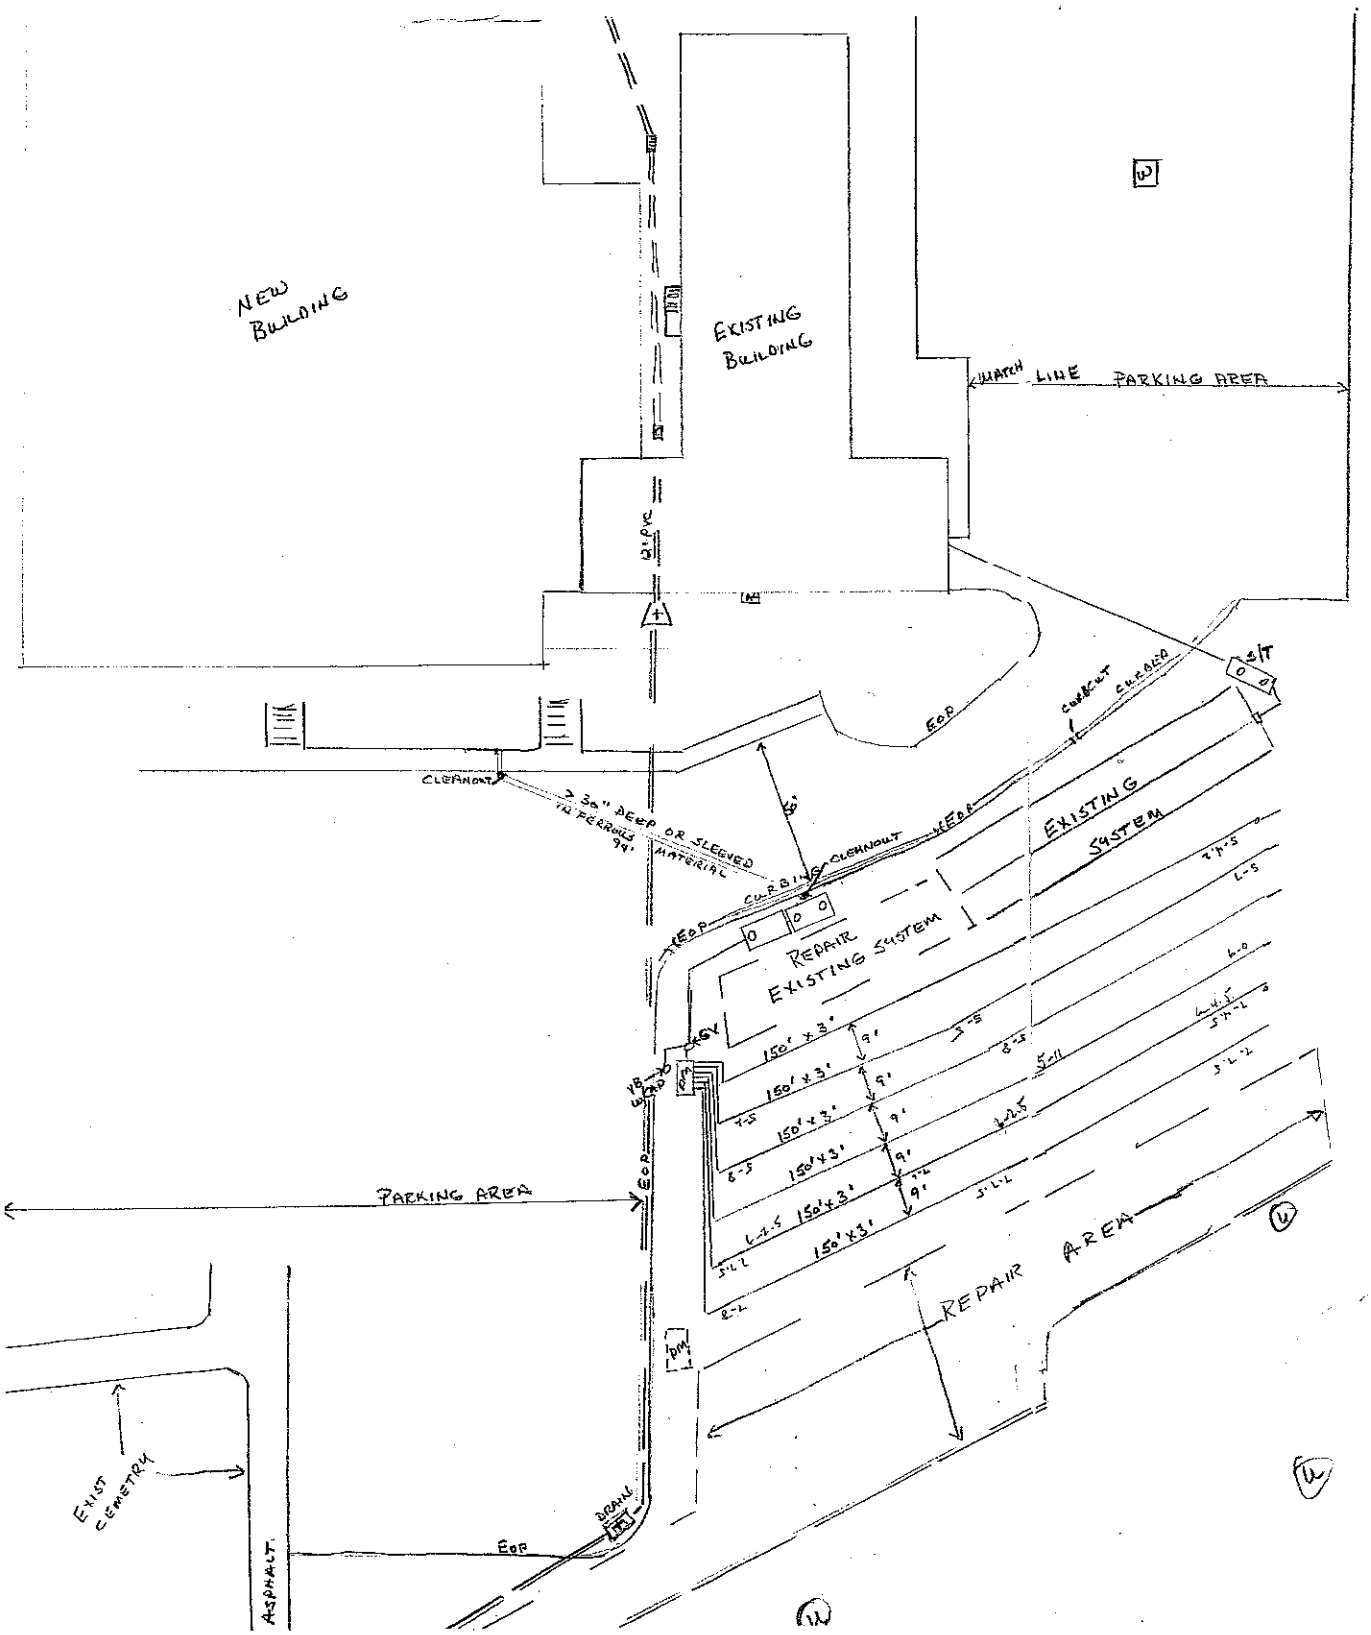
Crawl Space ____ Concrete Slab X Garbage Disposal ____ Jaccuzi or spa ____

COVENANT AND SIGNATURE:

I hereby make application to the Iredell County Health Department for a soils/site evaluation of the property described above. This evaluation is to be conducted for the sole purpose of obtaining a septic system Improvement Permit. I hereby authorize Iredell County Health Department representatives to go onto the above property for purposes of conducting this evaluation. I understand that, by state law, any Improvement Permit issued on the above property may be voided if substantial changes are made to the designated sewage system site. The issuance of an Improvement Permit by the Iredell County Health Department does not relieve me from compliance with all other relevant state/local laws or regulations. As owner or authorized agent, I covenant that the contents of this application are true and represent the maximum facilities intended to be placed on this property to my knowledge to date.

I understand that any Improvement Permit issued on the above property is valid for five (5) years from the issuance date and is subject to revocation if the above described site plans or intended use changes.

3/16/01 DATE Bradley Morris SIGNATURE OF OWNER/AUTHORIZED AGENT


NEW BUILDING
EXISTING BUILDING
WATER LINE
PARKING AREA
12" PVC
EOP
CLEANOUT
30" DEEP OR SLEEVED MATERIAL
CURB
REPAIR EXISTING SYSTEM
EXISTING SYSTEM
GV
PARKING AREA
REPAIR AREA
EXIST CEMETERY
ASPHALT
EOP