4665870358

IREDELL COUNTY HEALTH DEPARTMENT

(SEPTIC TANK) IMPROVEMENTS PERMIT AND CERTIFICATE OF COMPLETION
(Ground Absorption Sewage Disposal System – G. S. Chapter 130-Article 13C)

OWNER OR CONTRACTOR B. P. Kistler DATE Feb 18, '87 PERMIT NO. 71

PHONE: Business _____ Home _____

LOCATION 136 S. TR 1148 (Kistler Rd.) on left behind brick house just before jct w/ 1147 S. R. No. _____


SUBDIVISION NAME _____ LOT NO. _____ SECTION OR BLOCK NO. _____

House ( ) Mobile Home (✓) Business ( ) Other _____

No. Bedrooms 2 No. Bathrooms 1-2

Garbage Disposal Unit	Yes ( )	No (✓)	Character & Porosity of Soil	clay	
Auto. Dishwasher	Yes (✓)	No ( )	Percolation Rate	2, 3	
Auto. Wash. Machine	Yes (✓)	No ( )	Topography	2-4%	
Site Suitable	Yes (✓)	No ( )	Depth to Water Table	4ft	
Lot Area 20000ft²			Rock or other impervious formations	none obs.	

_____ Basement with Plumbing _____ Basement without Plumbing ✓ No Basement

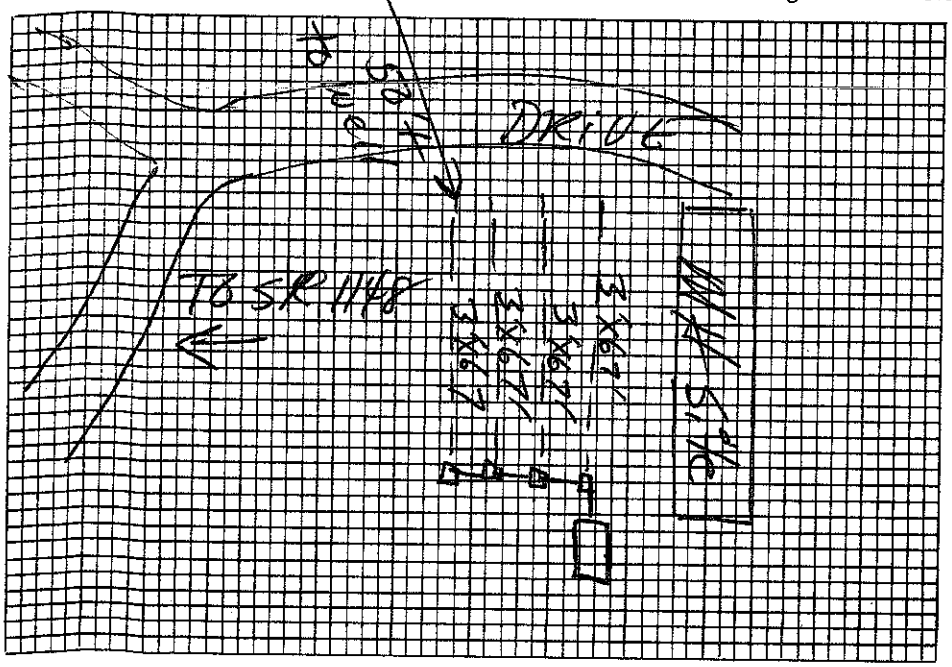

Plot of System

Size of Tank 1000 Gals.
Nitrification Field:
No. of Lines 4
Sq. Ft. 800 Linear Ft. 267
Depth of Stone in Lines 12"
Water Supply: Individual (✓)
Public ( )

Installed by Robert Bowers

I understand and agree to install septic tank system as specified on this Improvements Permit.

Signed: _____

IMPROVEMENTS PERMIT BY DK

COMMENTS: _____

CERTIFICATE OF COMPLETION BY DK Hinson, R.S. DATE Feb 18, 87

EXISTING SYSTEM CHECKED BY: _____ DATE _____

CONSTRUCTION MUST COMPLY WITH ALL OTHER APPLICABLE STATE AND LOCAL REGULATIONS.

Permit is VOID if any unauthorized changes are made in installation of system and/or if any false information is supplied in making Improvements Permit.

Health Dept. Copy: White Inspection Dept. Copy: Yellow Sanitarian's Copy: Pink Owner's Copy: Gold

2:00

IREDELL COUNTY HEALTH DEPARTMENT

(SEPTIC TANK) IMPROVEMENTS PERMIT AND CERTIFICATE OF COMPLETION

(Ground Absorption Sewage Disposal System -- G. S. Chapter 130-Article 13C)

OWNER OR CONTRACTOR B. P. Kistler DATE Feb. 4, '87 PERMIT NO. 31

PHONE: Business ______ Home ______

LOCATION 136 South TR 1148 (Kistler Rd) on left past Curtis Lumber – just before jct w/ 1147 S. R. No. ______


SUBDIVISION NAME ______ LOT NO. ______ SECTION OR BLOCK NO. ______

House ( ) Mobile Home ( ) Business ( ) Other ______

No. Bedrooms ______ No. Bathrooms ______			Character & Porosity of Soil	clay
Garbage Disposal Unit	Yes ( )	No ( )	Percolation Rate	~.3
Auto. Dishwasher	Yes ( )	No ( )	Topography	2-4%
Auto. Wash. Machine	Yes ( )	No ( )	Depth to Water Table	44
Site Suitable	Yes ( )	No ( )	Rock or other impervious formations	none obs

Lot Area ______

______ Basement with Plumbing ______ Basement without Plumbing ✓ No Basement

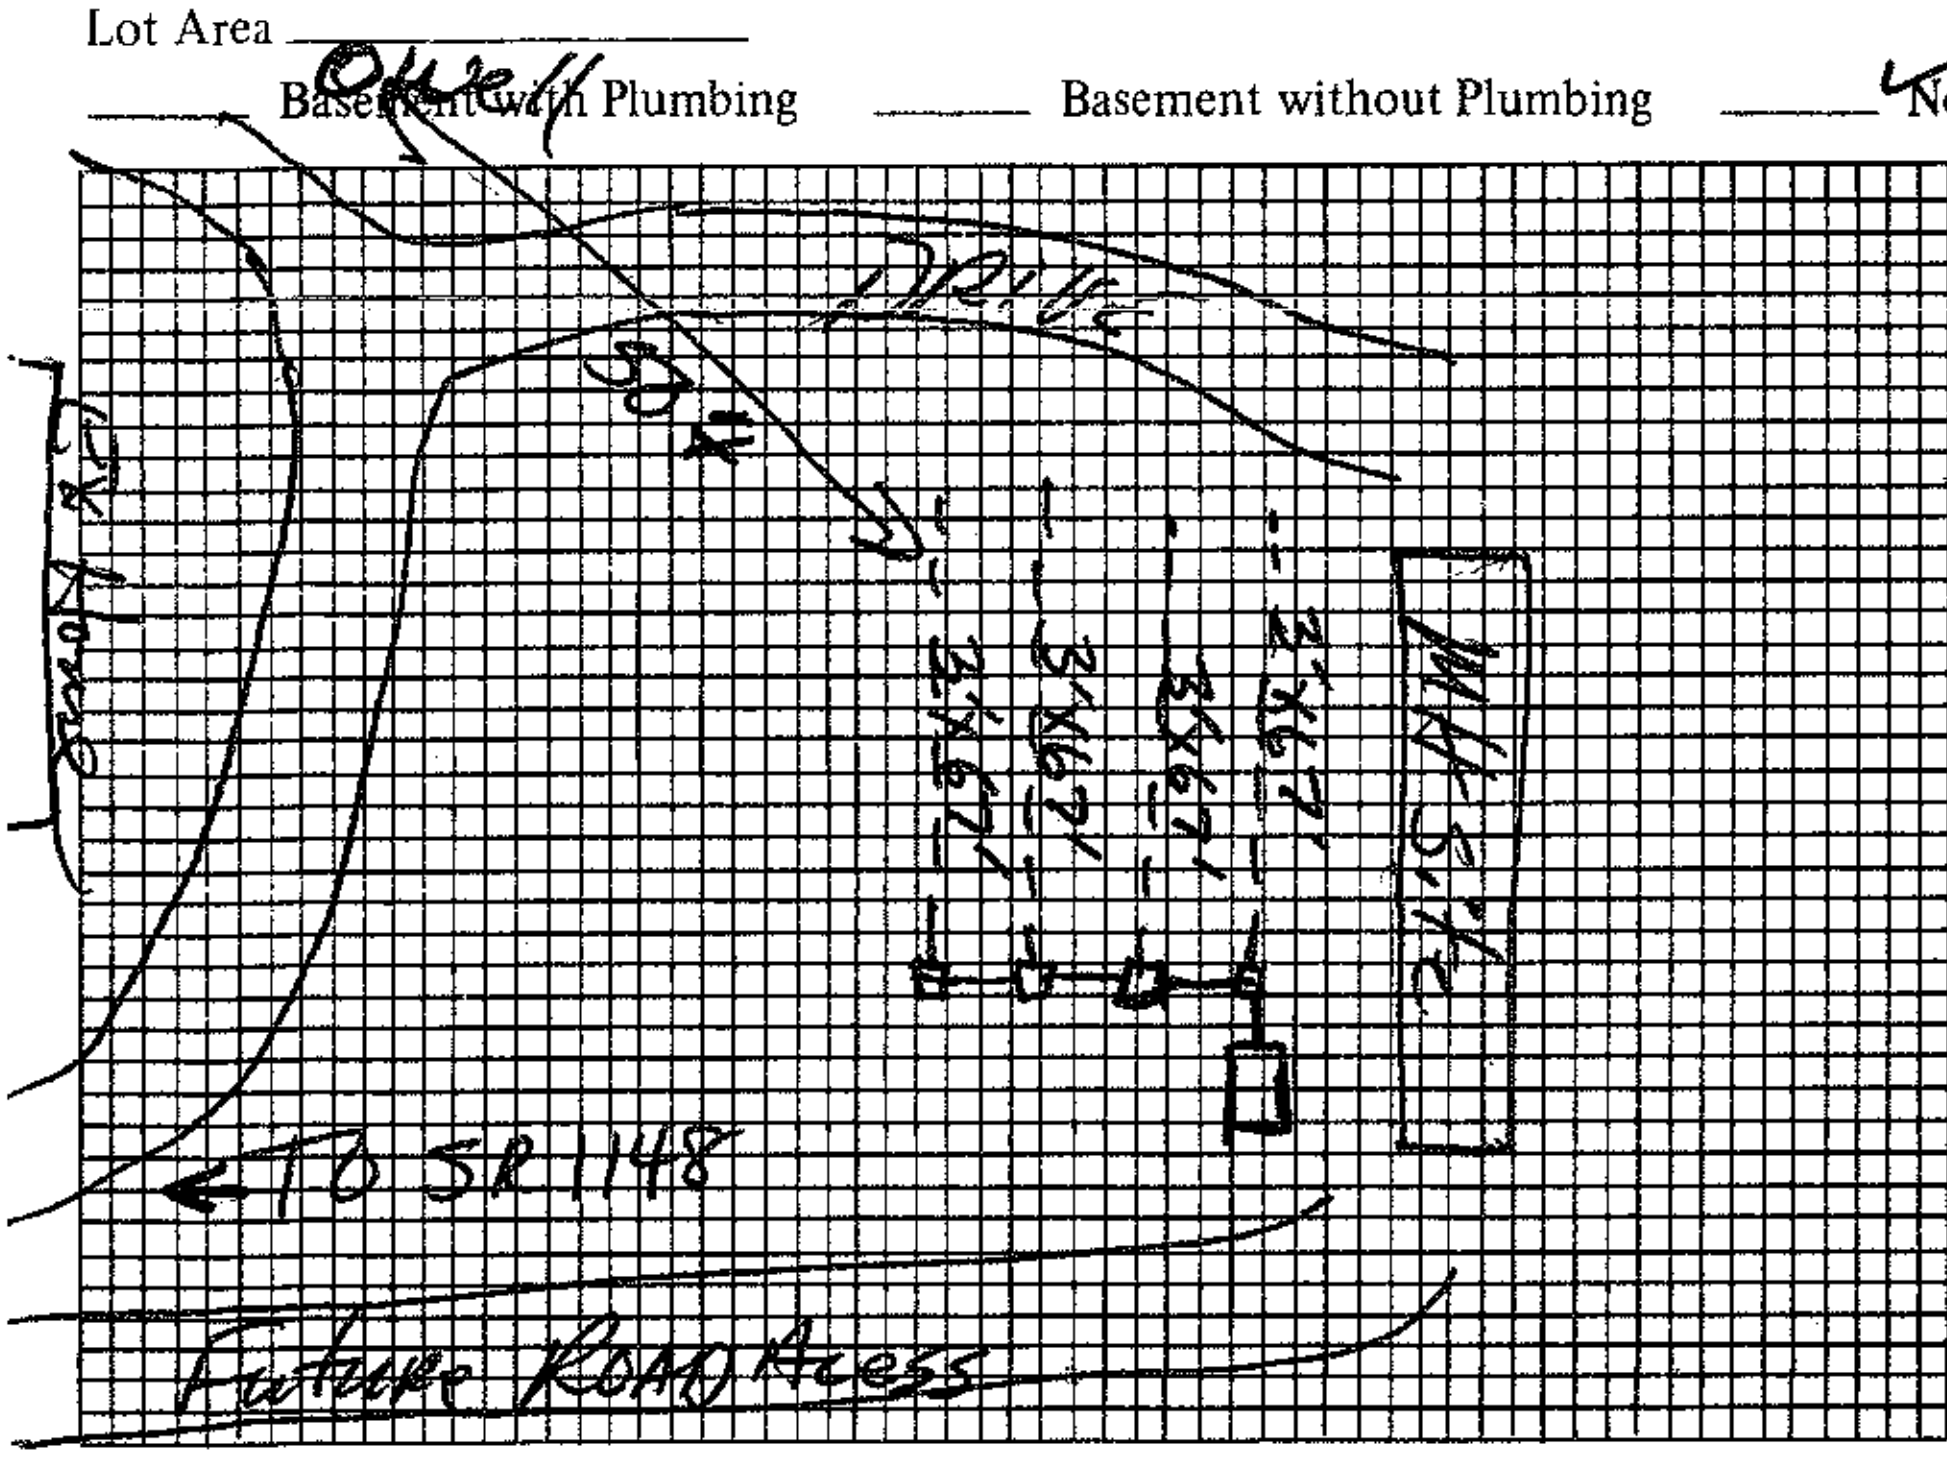

Plot of System

Size of Tank 1000 Gals.

Nitrification Field:

No. of Lines 4

Sq. Ft. 800 Linear Ft. 267

Depth of Stone in Lines 12"

Water Supply: Individual (✓)

Public ( )

Installed by ______

I understand and agree to install septic tank system as specified on this Improvements Permit.

Signed: B. P. Kistler

IMPROVEMENTS PERMIT BY David R Hinson R.S.

COMMENTS: Use a series of properly installed drop boxes to feed upper lines first.

CERTIFICATE OF COMPLETION BY ______ DATE ______

EXISTING SYSTEM CHECKED BY: ______ DATE ______

CONSTRUCTION MUST COMPLY WITH ALL OTHER APPLICABLE STATE AND LOCAL REGULATIONS.

Permit is VOID if any unauthorized changes are made in installation of system and/or if any false information is supplied in making Improvements Permit.

Health Dept. Copy: White Inspection Dept. Copy: Yellow Sanitarian's Copy: Pink Owner's Copy: Gold