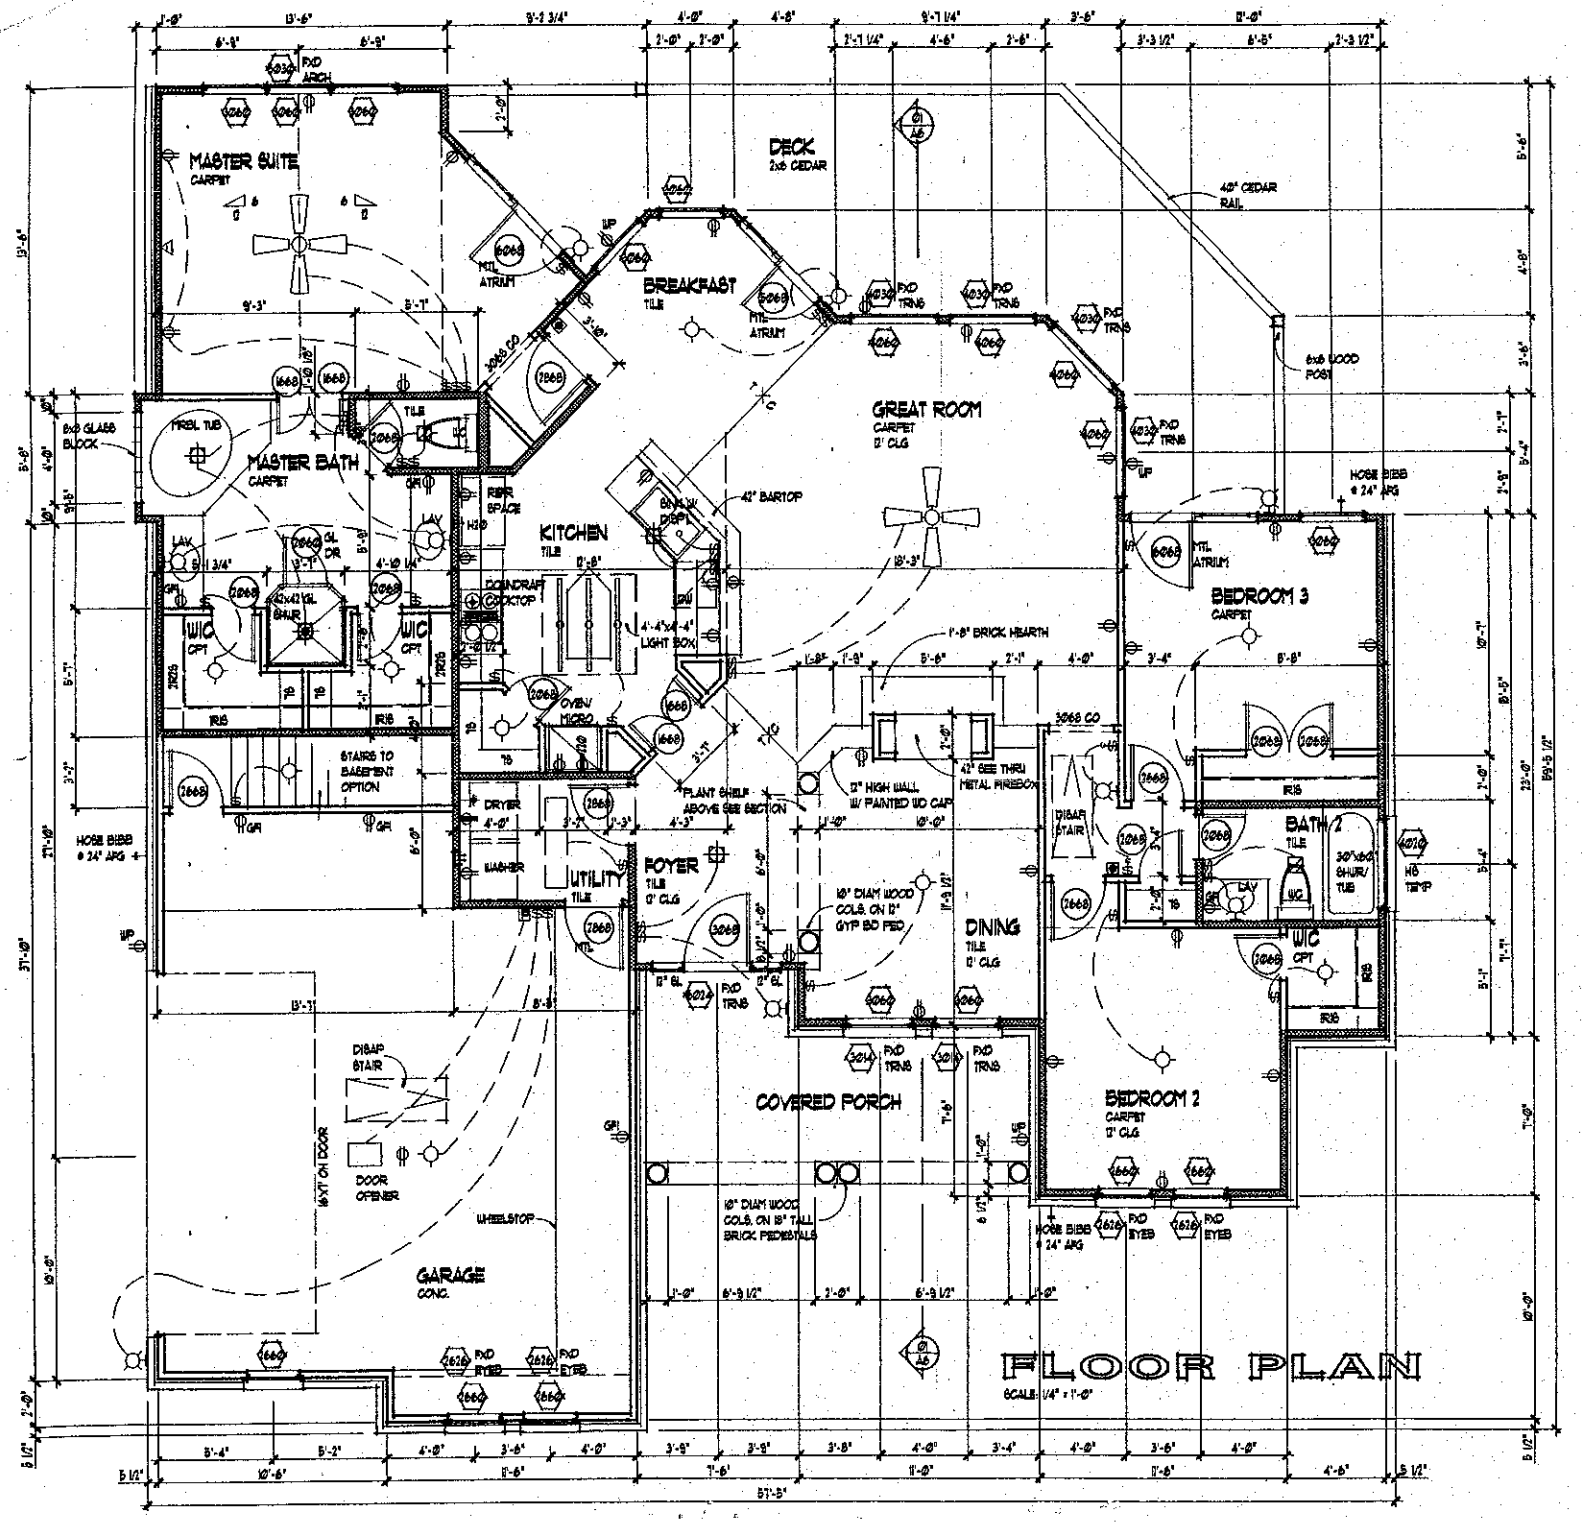


DAVID E. WIGGINS
ARCHITECT
301 Springbrook Drive, Liberty Hill, Texas 78642

THIS STAMP IS NOT A SEAL
IT IS AN ILLEGAL SET OF PLANS

PLAN NO. 1675

PROJECT:

REVISIONS:

DATE:

JULY 7, 1995

A1

OF A7