
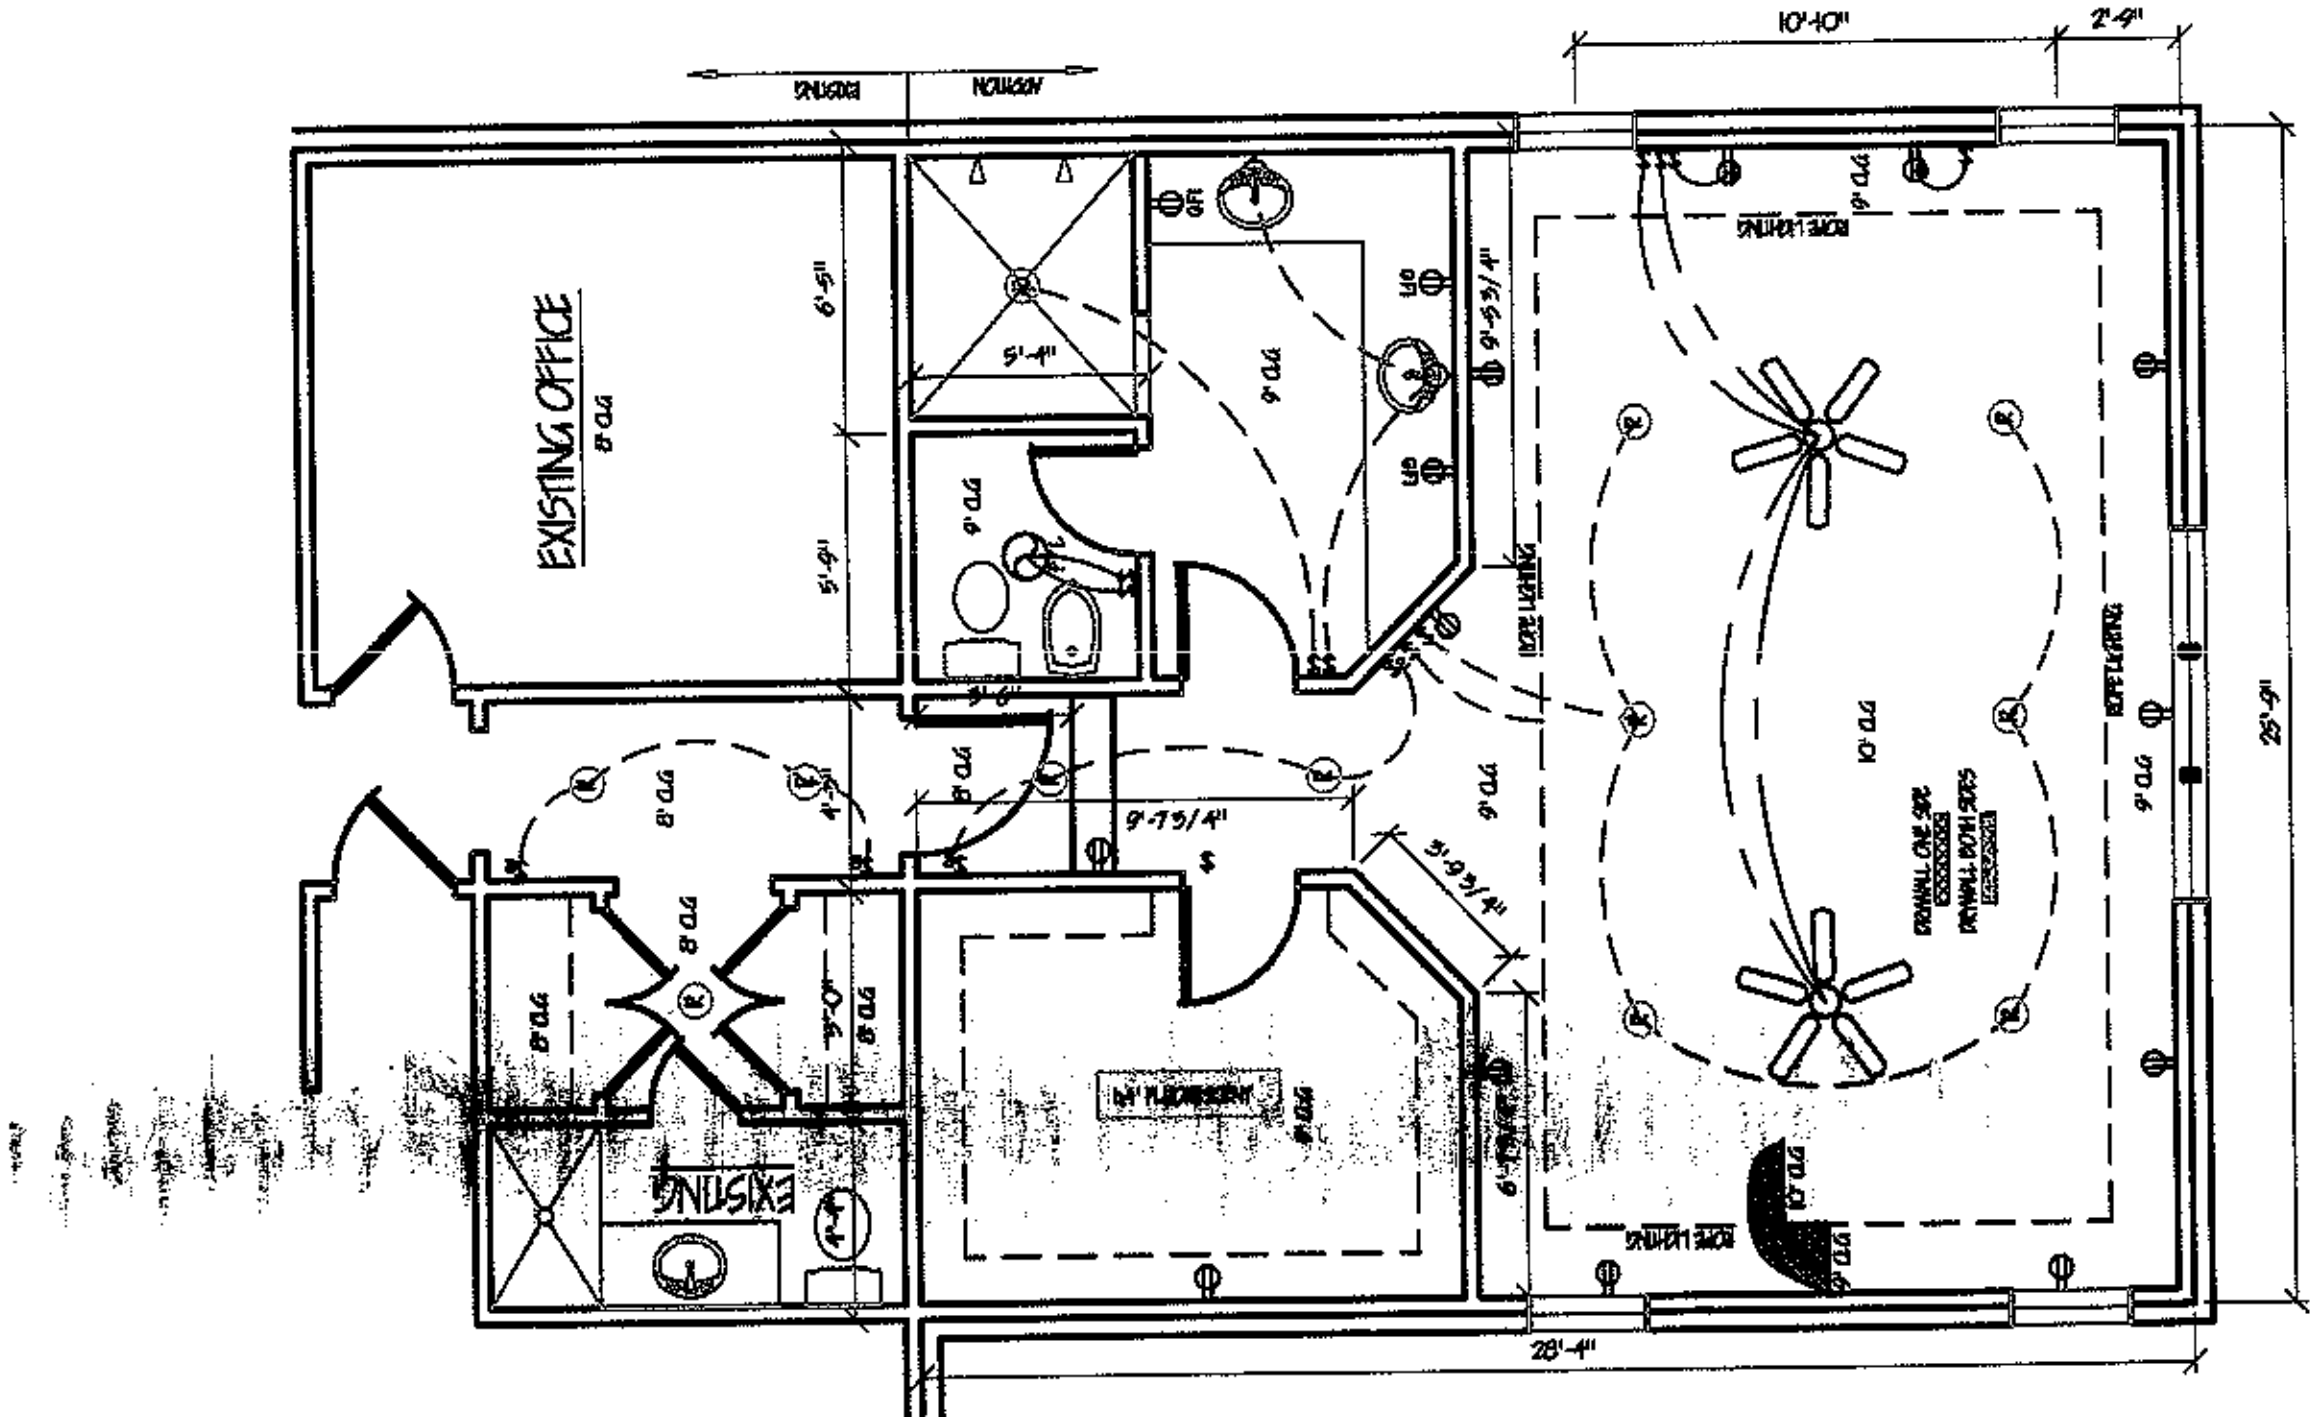



FLOOR PLAN

SALTZGIVER ADDITION
327 JOHNSON DAIRY RD
MOORESVILLE, NC
PAGE 2 of 4

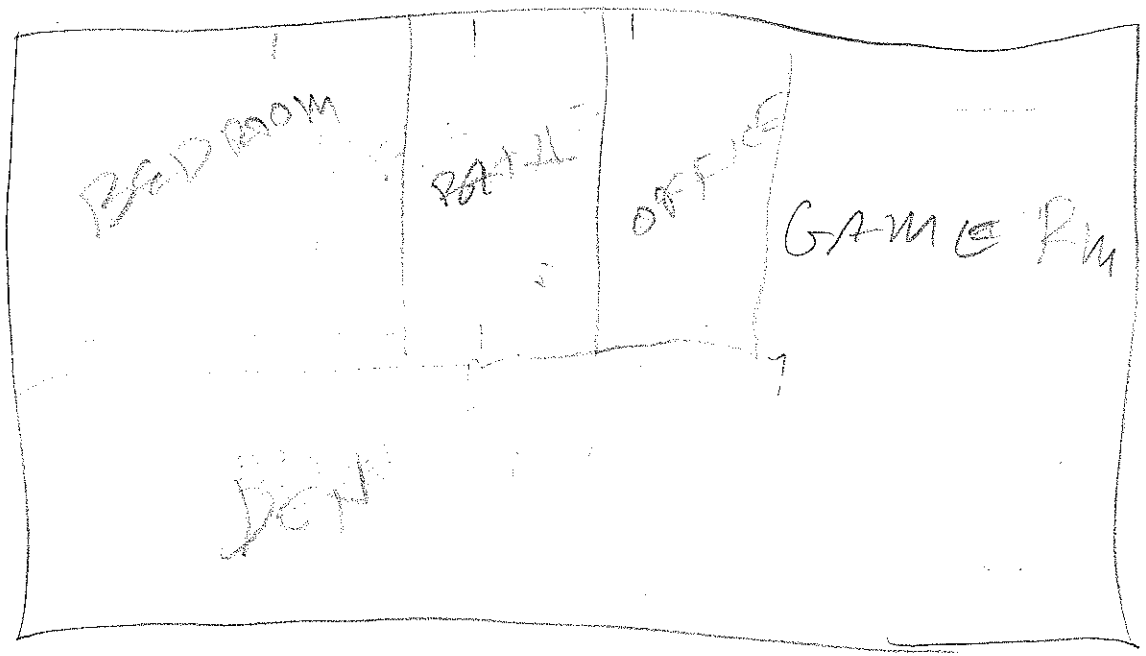

LOWER LEVEL

Acknowledgement Of
Plans Submittal ONLY!
Date 2/22/12
Date

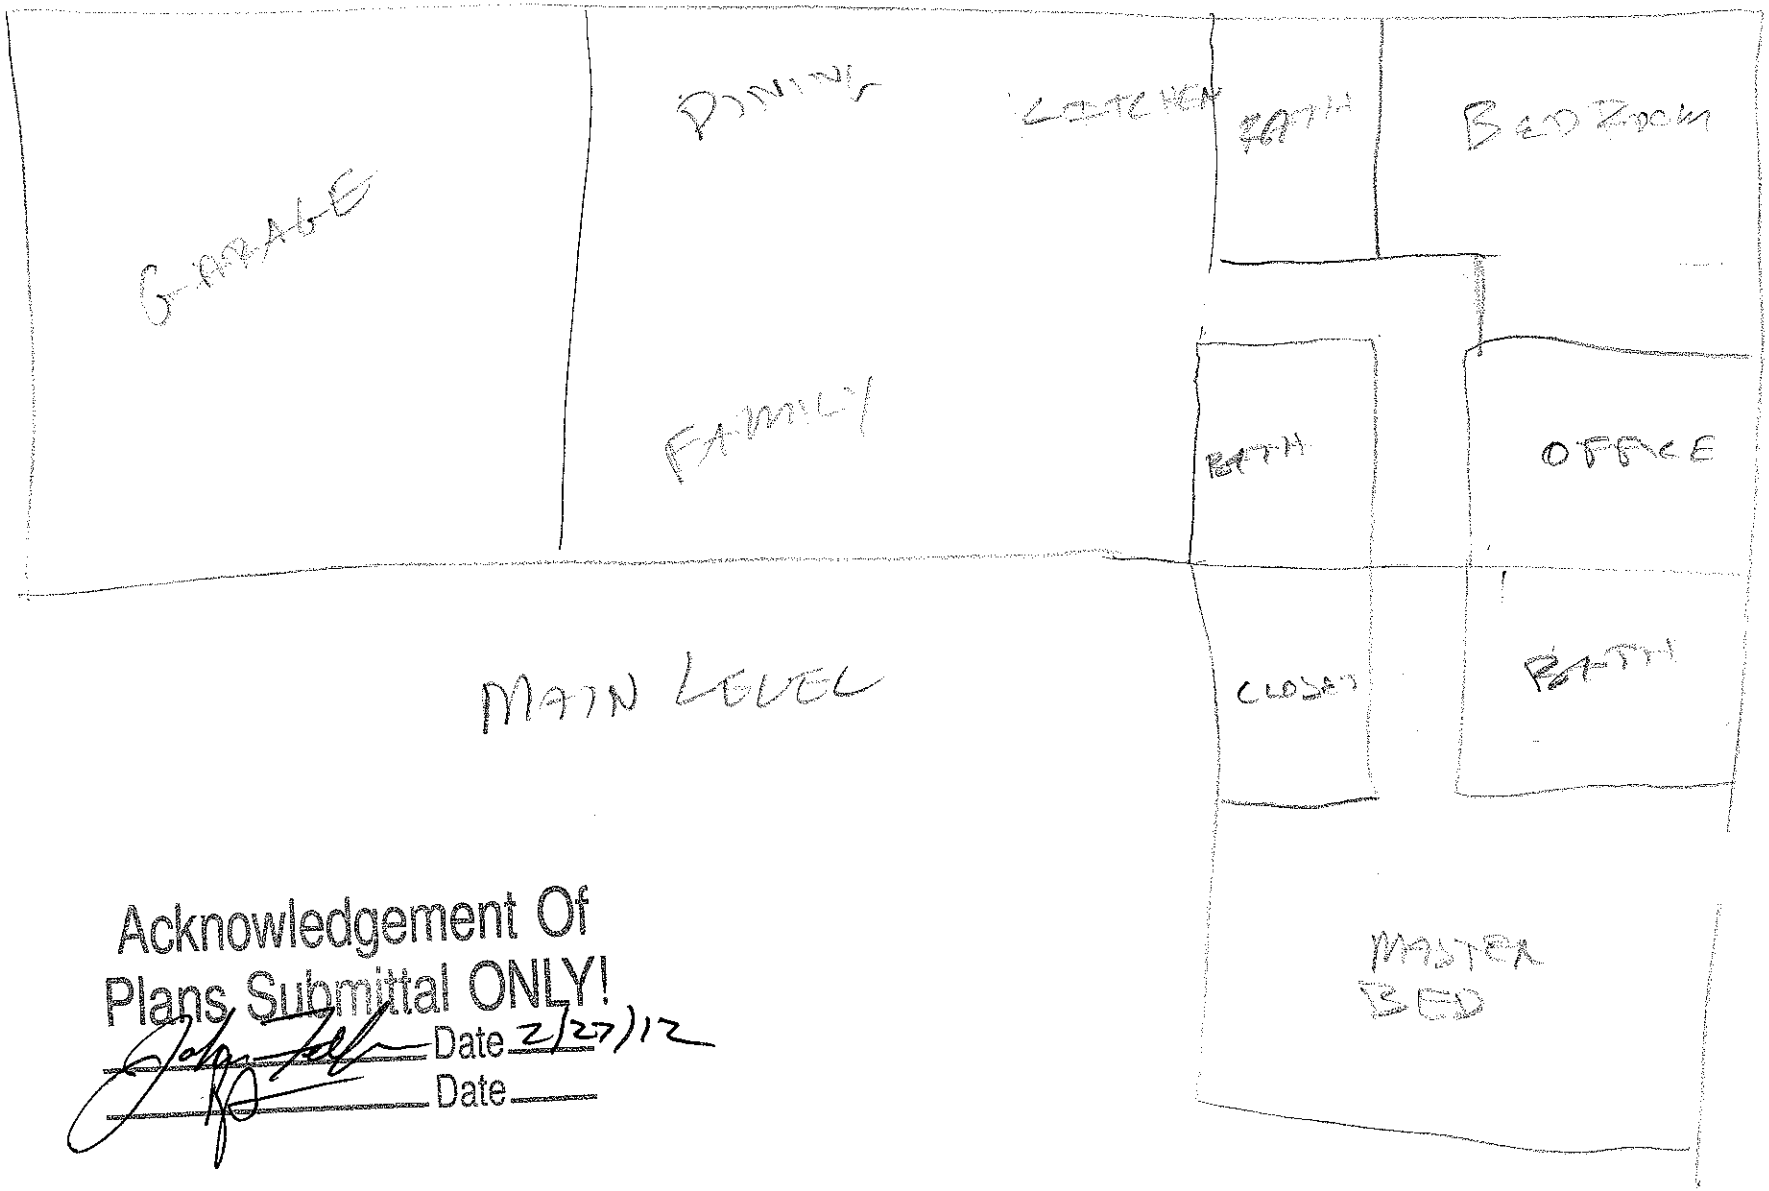

Acknowledgement Of
Plans Submittal ONLY!

Date 2/27/12

Date