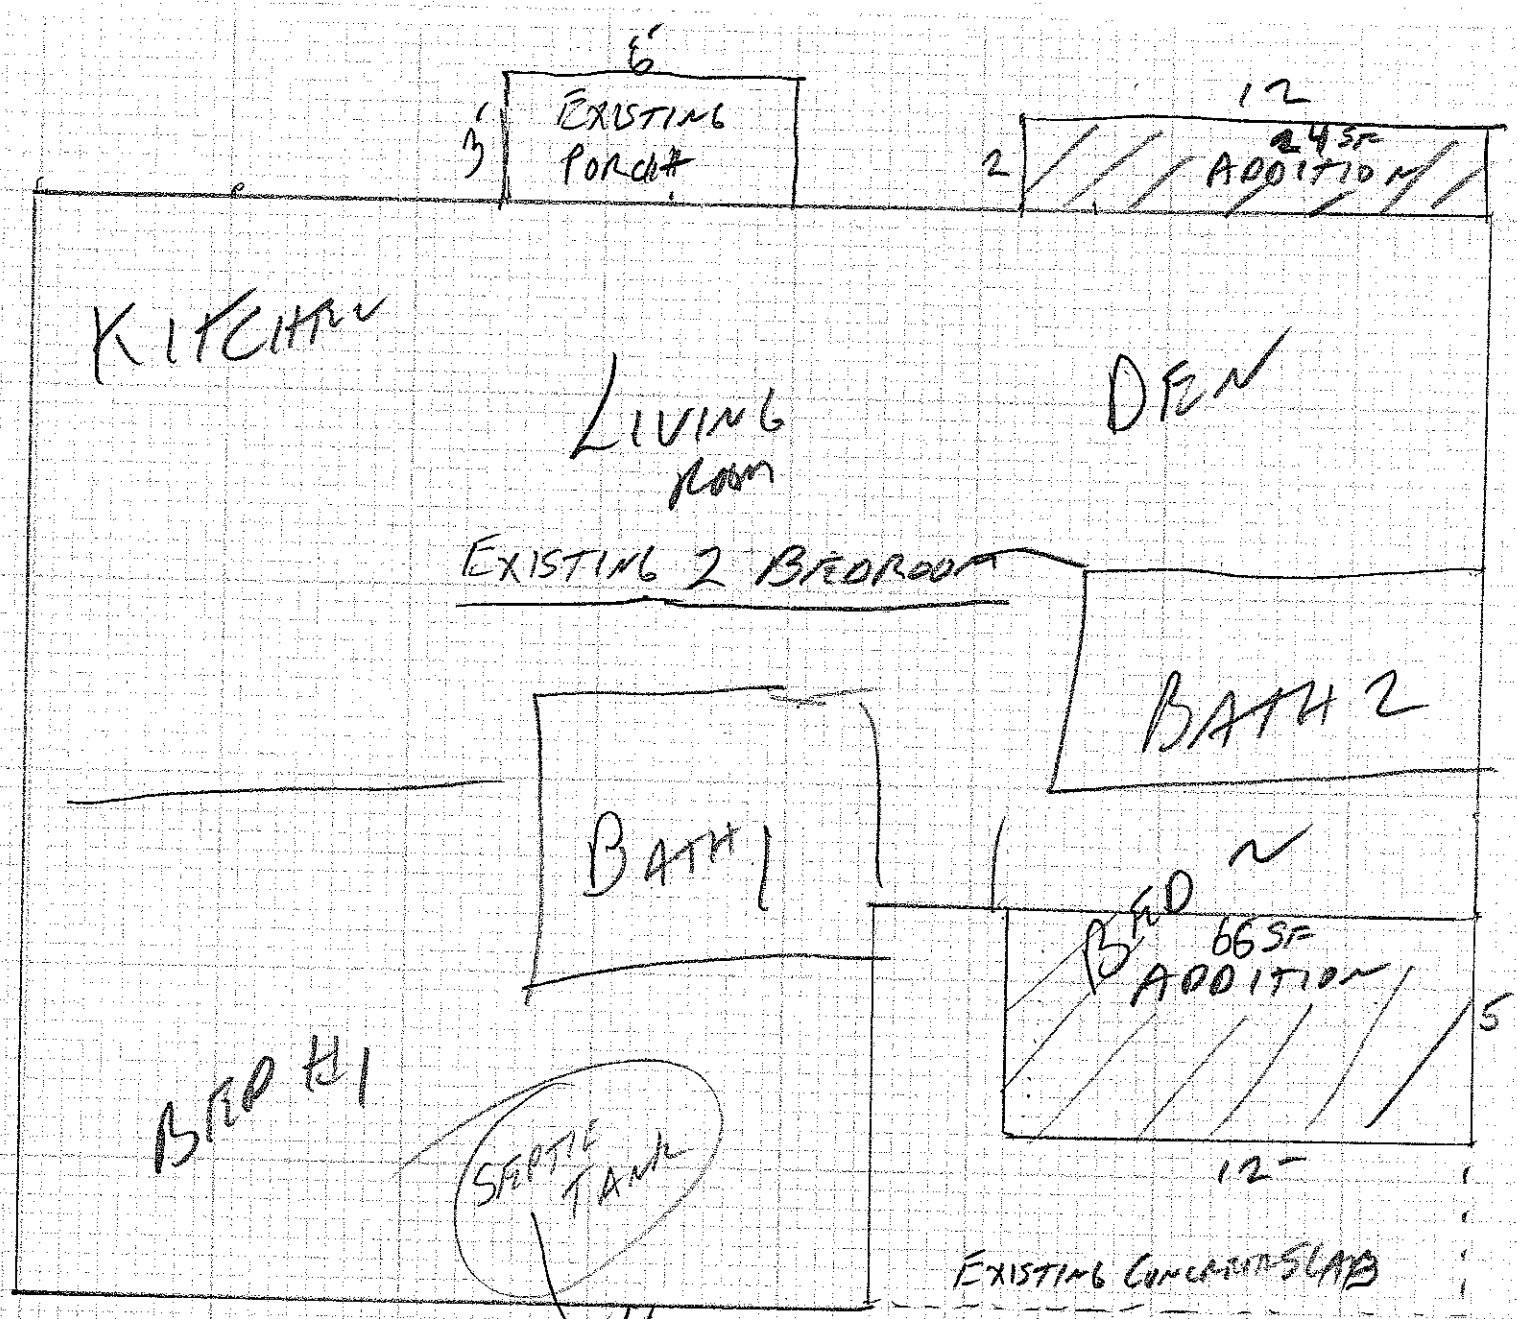


ADDITION
905F
+NEW HVAC
1 ELECTRICAL
1 PLUMBING

Acknowledgement of Plans Submittal ONLY!

Date 1-27-16

Date _____

LES CHARNOCK
615-585-5158

425 VALLEYDALE ST
WOODRUFF, SC