IREDELL COUNTY HEATLH DEPARTMENT
ENVIRONMENTAL HEALTH DIVISION
PAGE 2: *SITE PLAN WORKSHEET*

SEE THE "SAMPLE SITE PLAN" BELOW. *INCOMPLETE SITE PLANS WILL BE RETURNED TO YOU FOR COMPLETION AND MAY RESULT IN A DELAY IN THE ISSUANCE OF YOUR SEPTIC SYSTEM PERMIT!!!*

Place an (X) beside each item as you complete the site plan:

____ Property Line measurements are clearly identified...
____ All proposed structures are indicated...
SHOW: proposed house or business footprint, wells, water lines, patios, pools and decks, and any other item that will occupy space on the site
____ Front and side setbacks from property line...
____ Preferred driveway location and configuration, preferred well location...
____ Area you prefer your septic system to be placed...
____ North arrow, or other sufficient indicator of direction...


Circle N/A on the following if appropriate:

____ Location of septic systems and wells within 100' of your property... (N/A)
____ Location of easements and rights of ways on your property... (N/A)
____ Location of any designated wetlands on the property... (N/A)


Signature: Harry Dean Brown
REQUIRED property owner or owner's legal representative signature.

5-18-12
DATE

USE THIS SPACE TO DRAW YOUR SITE PLAN

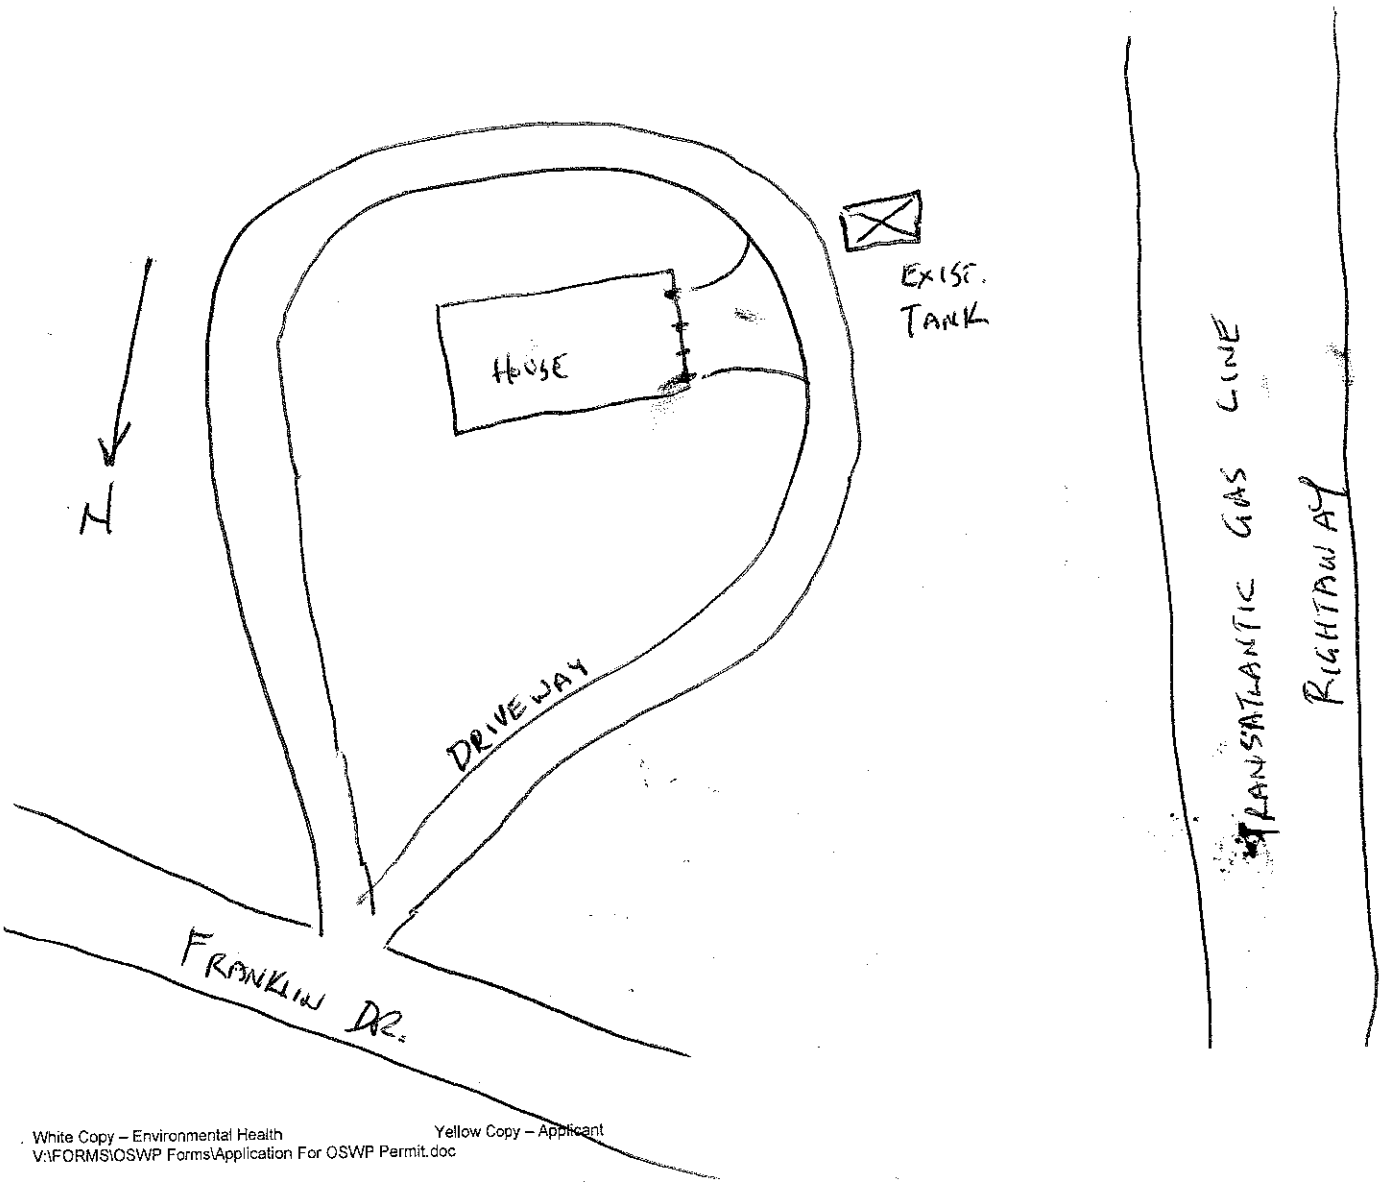

K45 Franklin Dr
2915

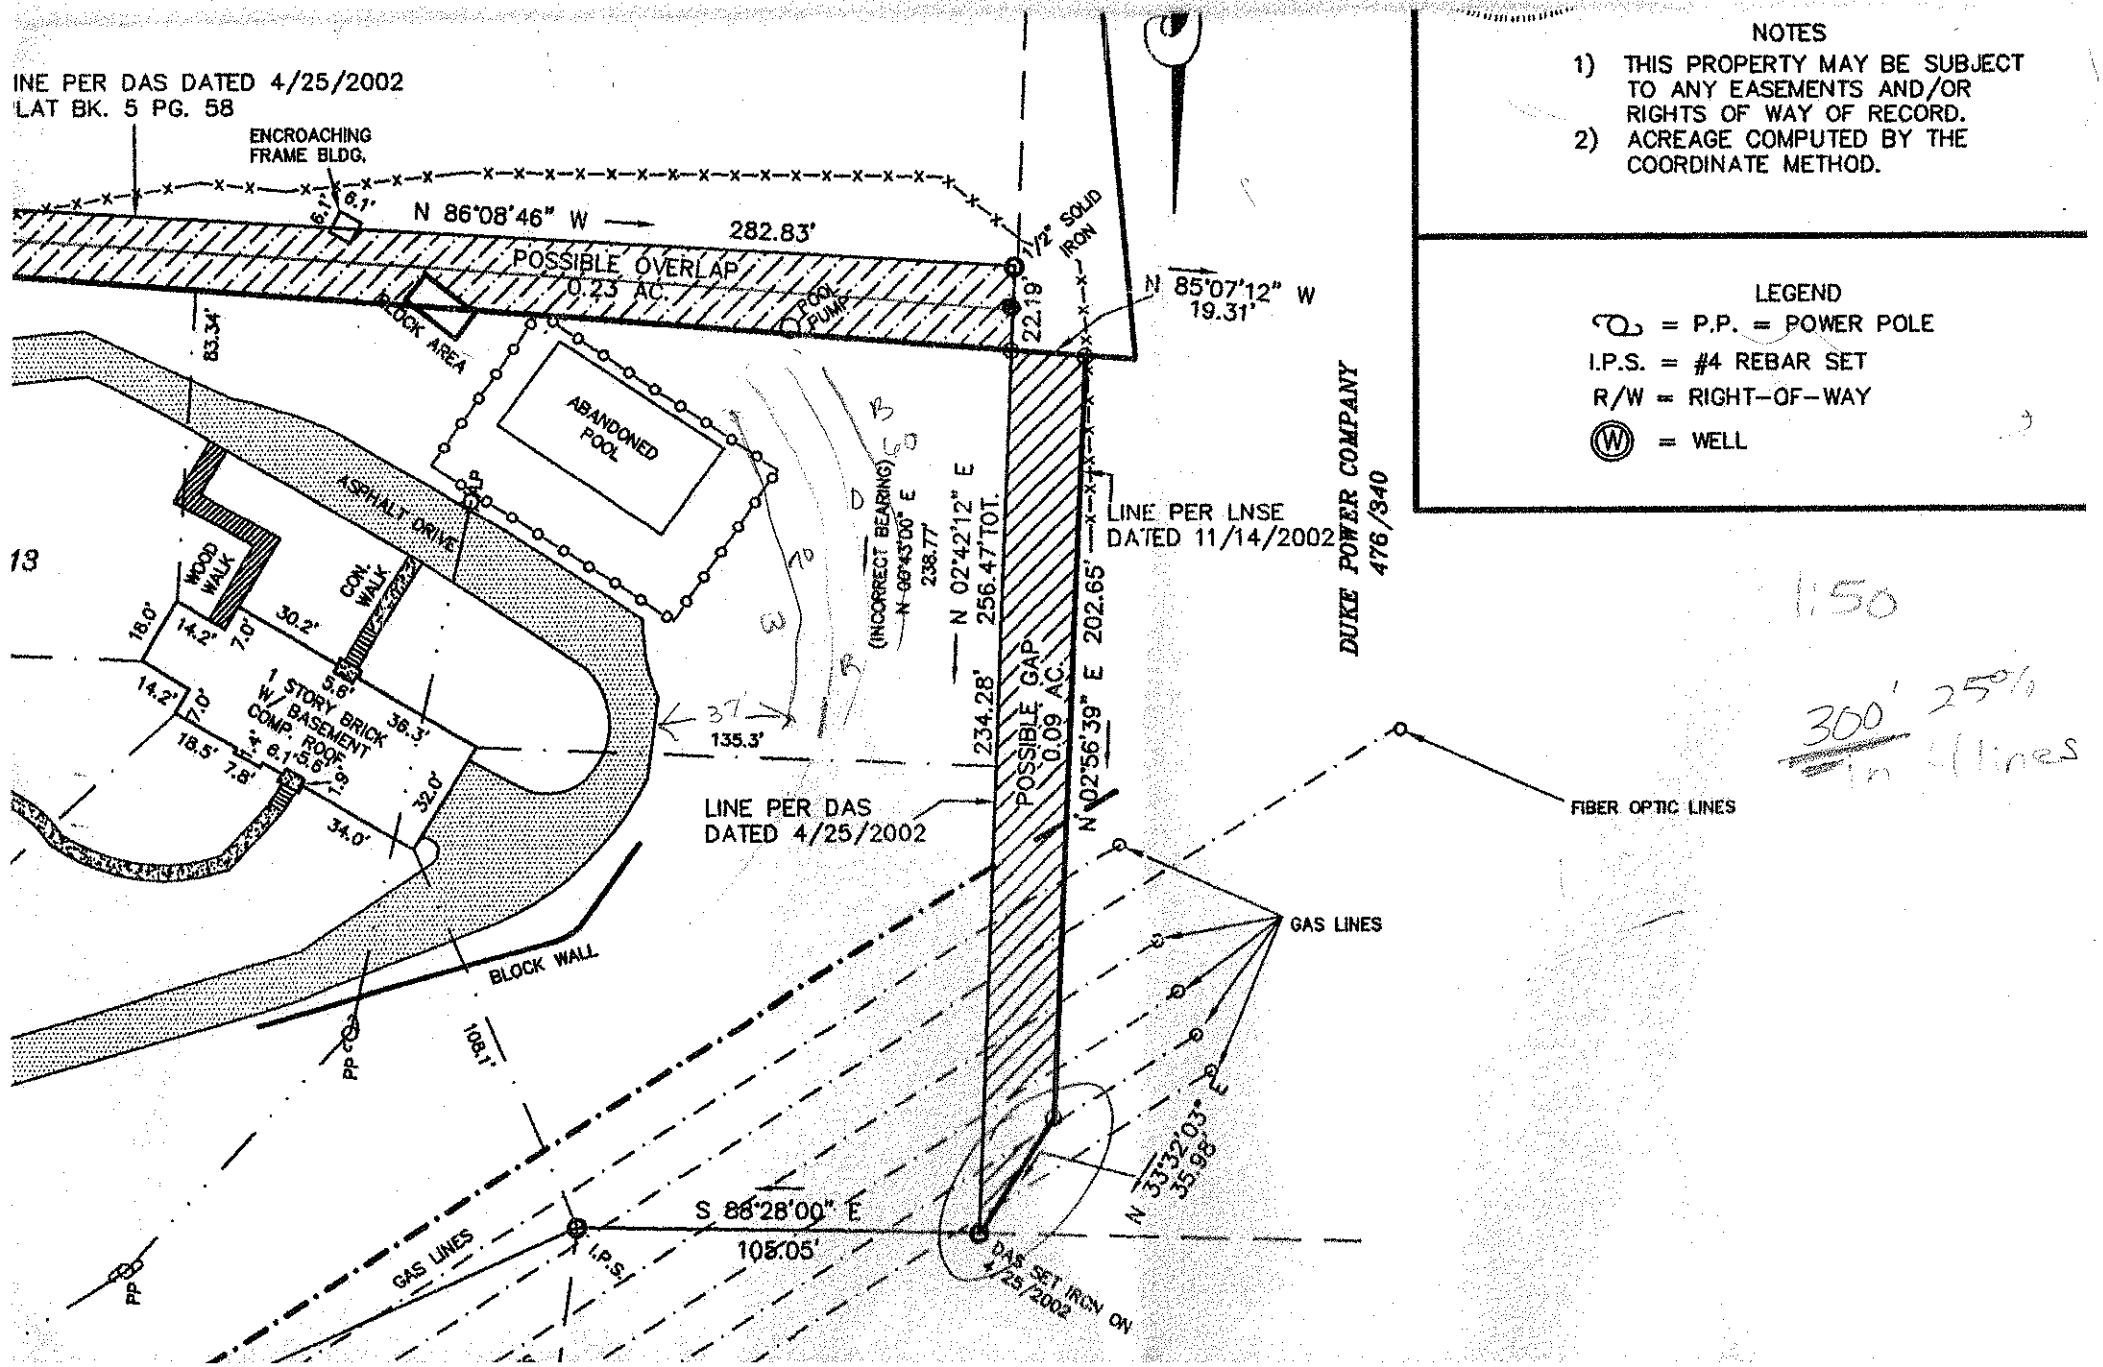

NOTES

1) THIS PROPERTY MAY BE SUBJECT TO ANY EASEMENTS AND/OR RIGHTS OF WAY OF RECORD.
2) ACREAGE COMPUTED BY THE COORDINATE METHOD.

LEGEND

P.P. = POWER POLE
I.P.S. = #4 REBAR SET
R/W = RIGHT-OF-WAY
(W) = WELL

1.50

300' 25%
in lines