IREDELL COUNTY HEALTH DEPARTMENT


ENVIRONMENTAL HEALTH DIVISION

PAGE 2: *SITE PLAN WORKSHEET*

SEE THE "SAMPLE SITE PLAN" BELOW. *INCOMPLETE SITE PLANS WILL BE RETURNED TO YOU FOR COMPLETION AND MAY RESULT IN A DELAY IN THE ISSUANCE OF YOUR SEPTIC SYSTEM PERMIT!!!*

Place an (X) beside each item as you complete the site plan:

- ( ) **Property Line measurements are clearly identified**
- ( ) **All proposed structures are indicated**
- ( ) **Front and side setbacks from property line**
- ( ) **Preferred driveway location and well location**
- ( ) **Area you prefer your septic system to be placed**
- ( ) **North arrow, or other sufficient indicator of direction**

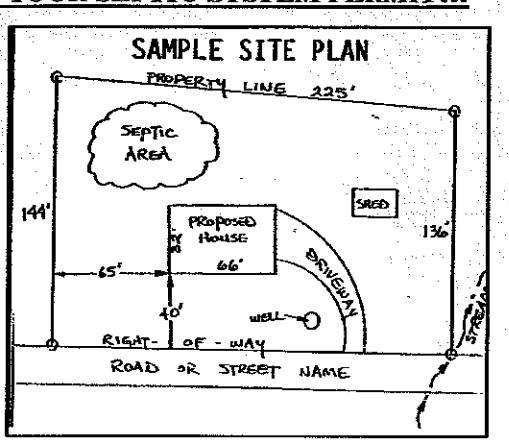

Circle N/A on the following if appropriate:

Location of septic systems and wells within 100' of your property	**N/A**
Location of easements and rights of ways on your property	**N/A**
Location of any designated wetlands on the property	**N/A**


USE THIS SPACE TO DRAW YOUR SITE PLAN

Show: proposed house or business footprint, wells, water lines, patios, pools and decks, and any other item that will occupy space on the site

See attached Site Plan

Signature: _____ 2-19-15

Property owner or owner's legal representative signature (SIGNATURE REQUIRED) **DATE**

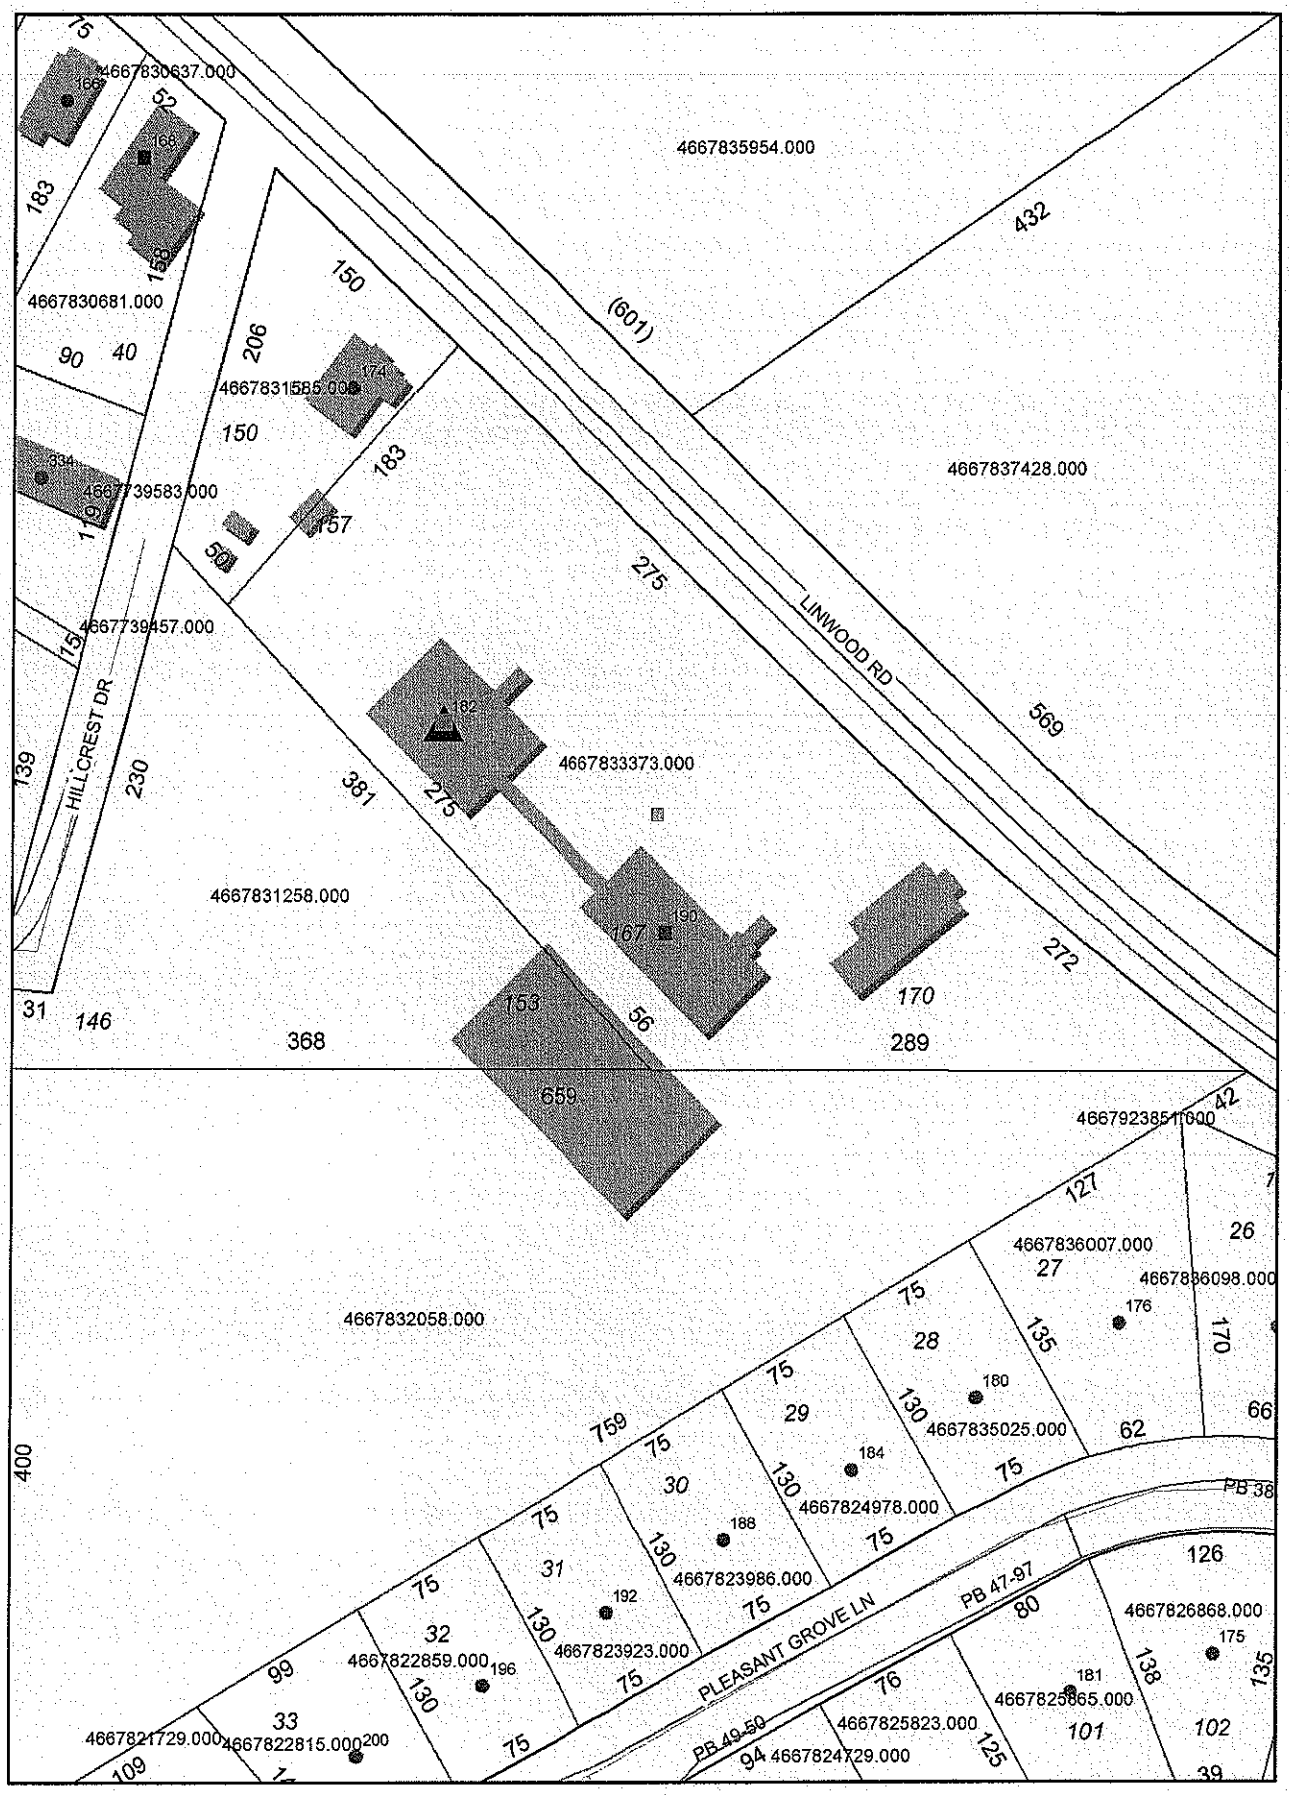
4667830637.000
4667835954.000
4667830681.000
4667831585.000
4667837428.000
4667739583.000
4667739457.000
4667833373.000
4667831258.000
4667832058.000
4667923851.000
4667836007.000
4667836098.000
4667835025.000
4667824978.000
4667823986.000
4667823923.000
4667822859.000
4667821729.000
4667822815.000
4667825823.000
4667824729.000
4667826868.000
4667825865.000
(601)
LINWOOD RD
HILLCREST DR
PLEASANT GROVE LN
PB 47-97
PB 49-50
PB 38