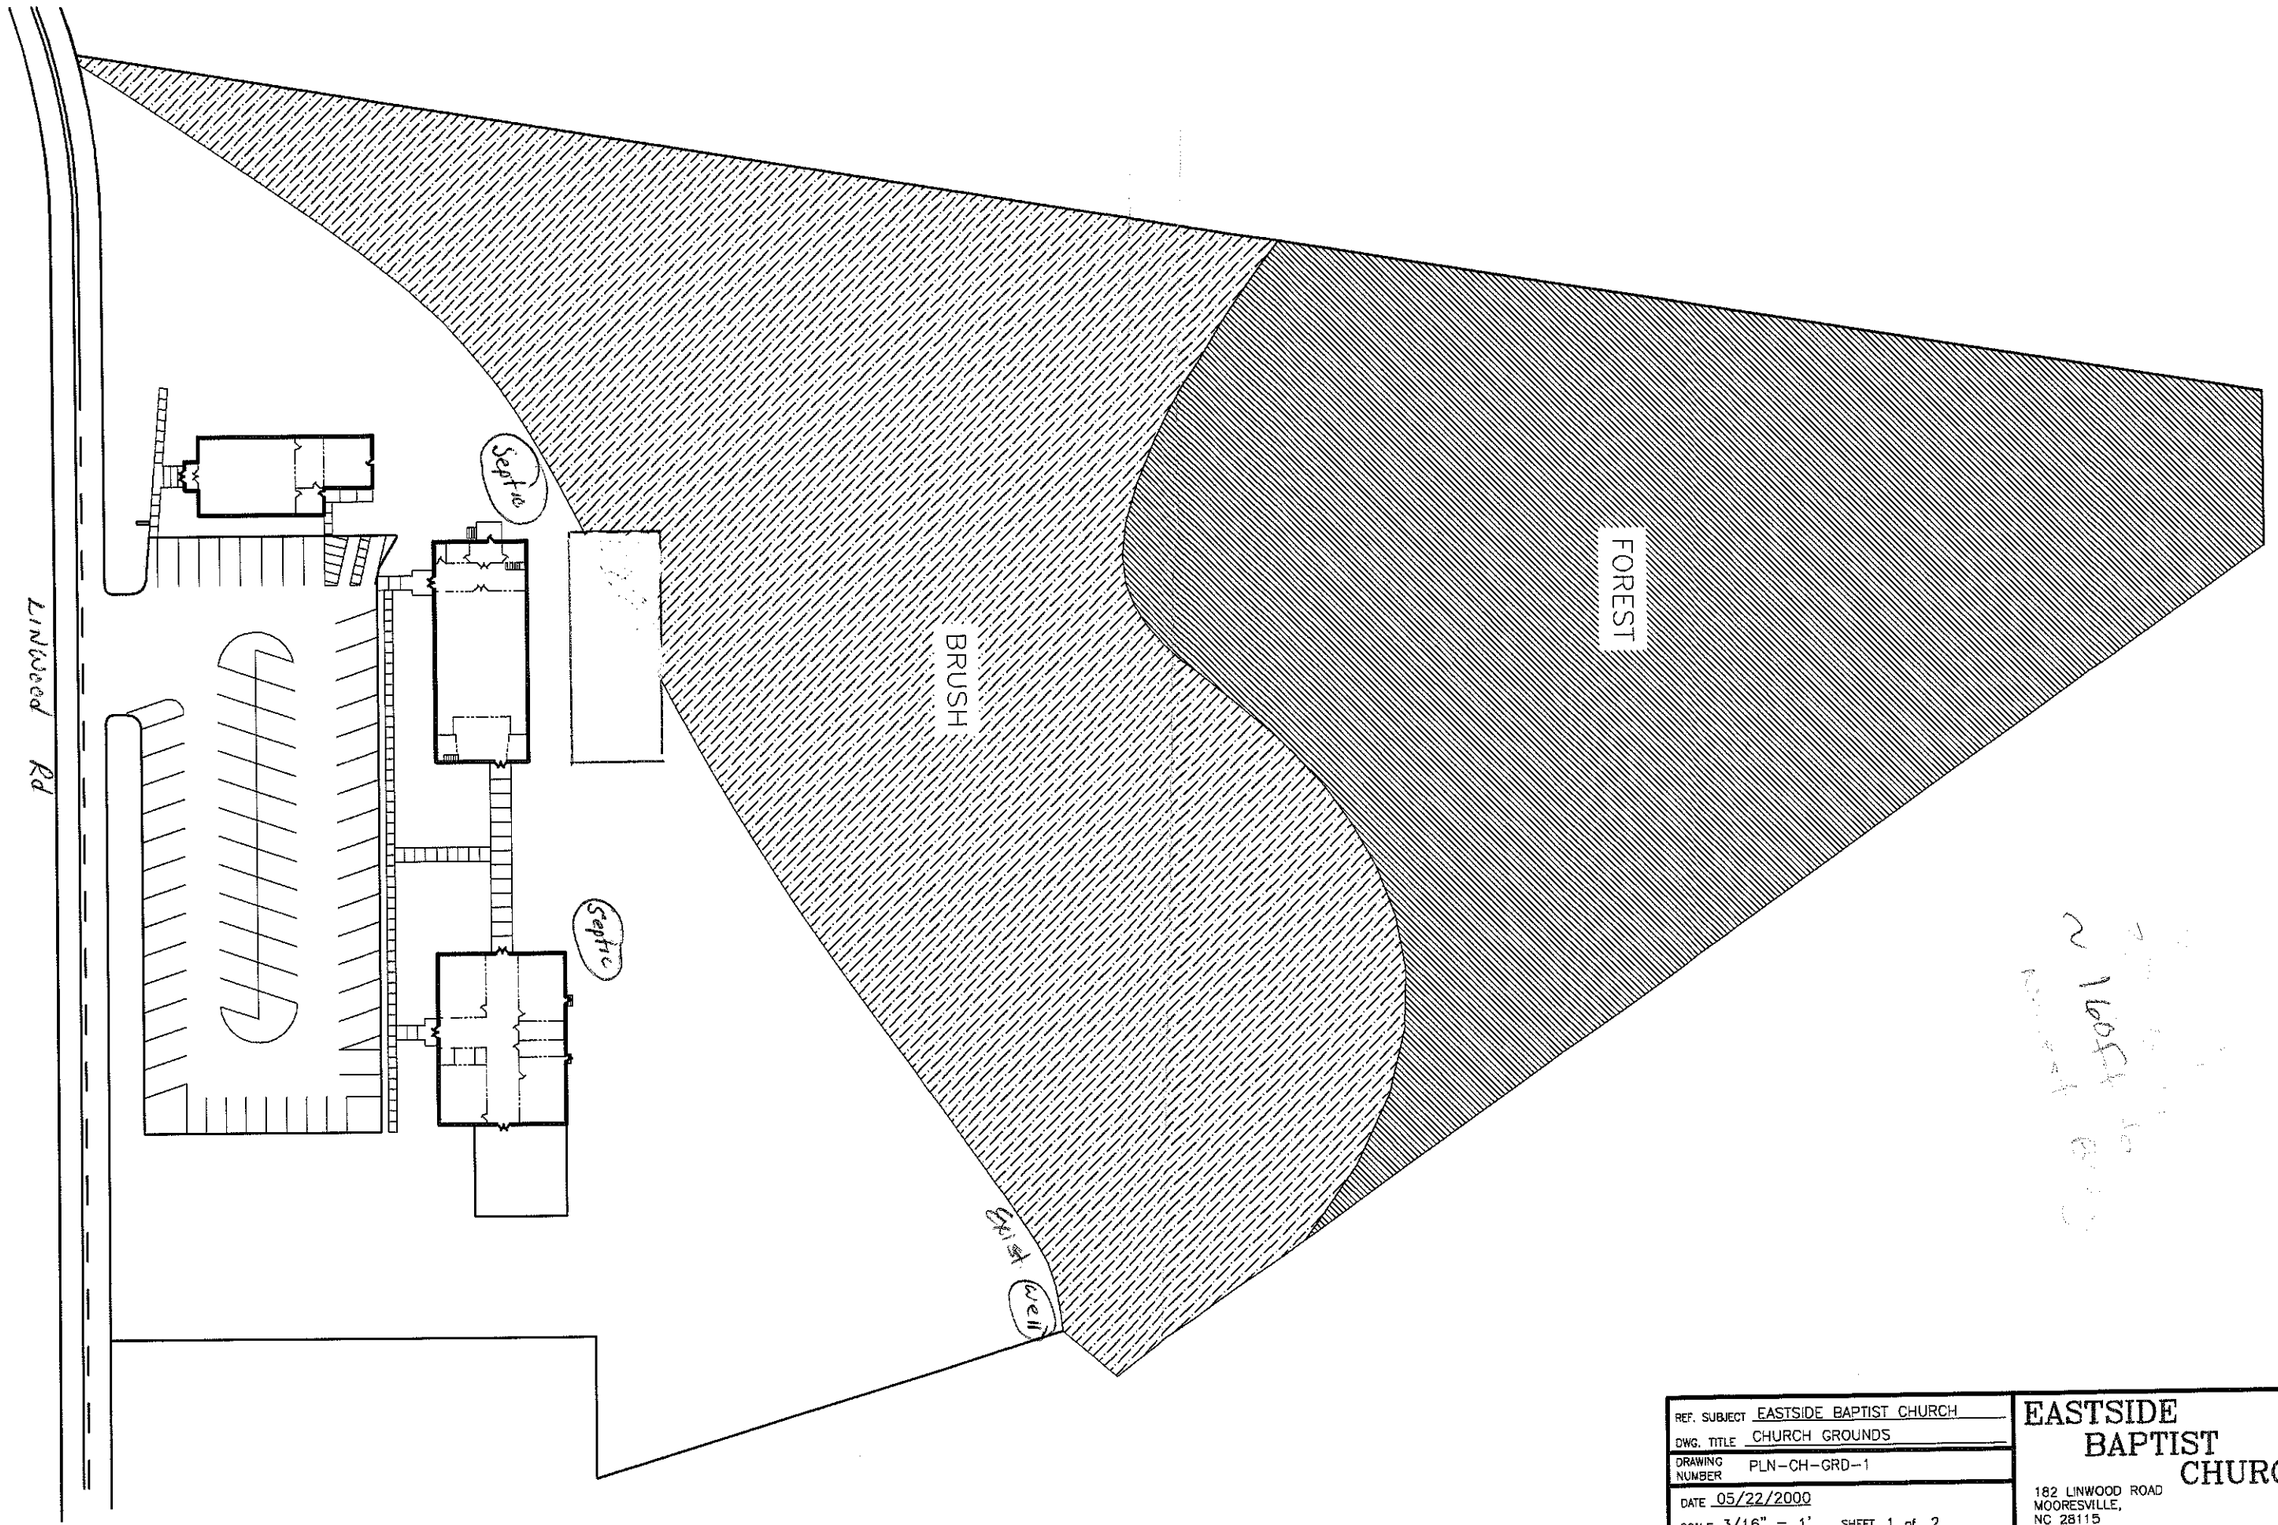


REF. SUBJECT EASTSIDE BAPTIST CHURCH	EASTSIDE BAPTIST CHURCH
DWG. TITLE CHURCH GROUNDS	
DRAWING NUMBER PLN-CH-GRD-1	
DATE 05/22/2000	182 LINWOOD ROAD MOORESVILLE, NC 28115
SCALE 3/16" = 1' SHEET 1 of 2	