IREDELL COUNTY HEALTH DEPARTMENT


ENVIRONMENTAL HEALTH DIVISION

PAGE 2: ***SITE PLAN WORKSHEET***

SEE THE "SAMPLE SITE PLAN" BELOW. ***INCOMPLETE SITE PLANS WILL BE RETURNED TO YOU FOR COMPLETION AND MAY RESULT IN A DELAY IN THE ISSUANCE OF YOUR SEPTIC SYSTEM PERMIT!!!***

Place an (X) beside each item as you complete the site plan:

- (✓) Property Line measurements are clearly identified
- (✓) All proposed structures are indicated
- (✓) Front and side setbacks from property line
- (✓) Preferred driveway location and well location
- (✓) Area you prefer your septic system to be placed
- (✓) North arrow, or other sufficient indicator of direction

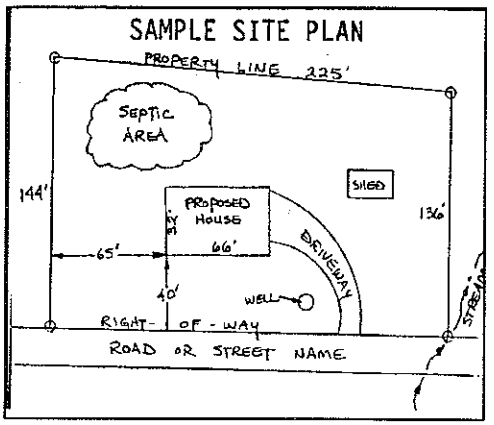

Circle N/A on the following if appropriate:

Location of septic systems and wells within 100' of your property	N/A
Location of easements and rights of ways on your property	N/A
Location of any designated wetlands on the property	N/A

USE THIS SPACE TO DRAW YOUR SITE PLAN

Show: proposed house or business footprint, wells, water lines, patios, pools and decks, and any other item that will occupy space on the site


USE SPETIC PLAN THAT IS ATTACHED.
ALREADY IN PLACE

Signature: Dave Lowry

Property owner or owner's legal representative signature (SIGNATURE REQUIRED)

8-25-15

DATE

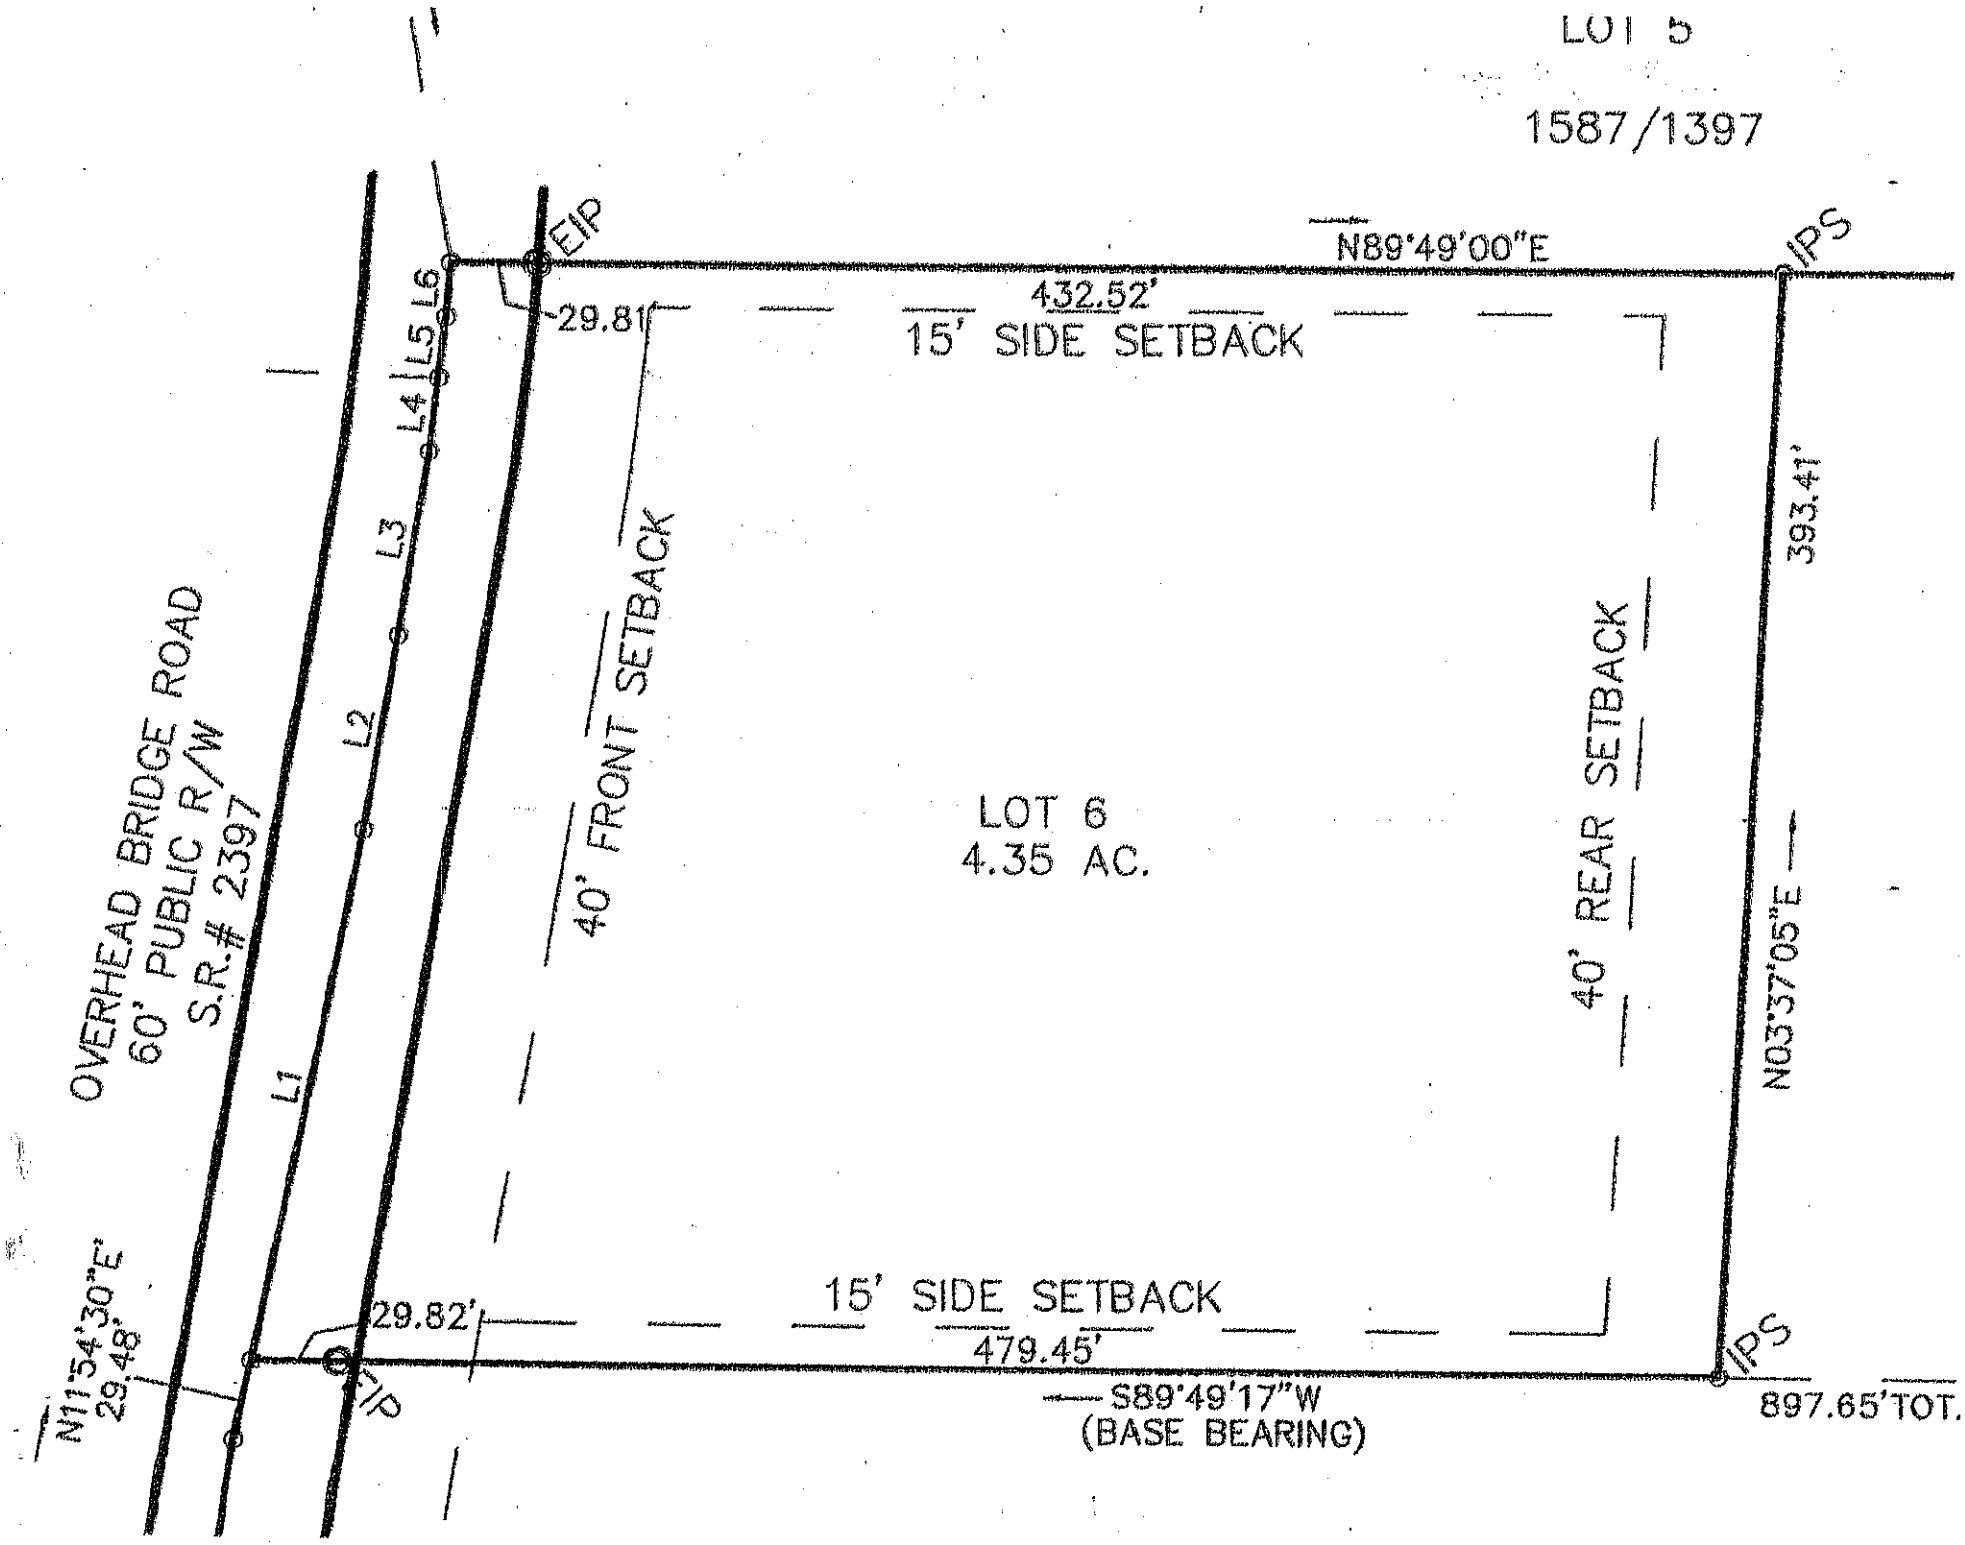
LOT 5
1587/1397
EIP
N89°49'00"E
IPS
432.52'
29.81'
15' SIDE SETBACK
L6
L5
L4
L3
L2
L1
OVERHEAD BRIDGE ROAD
60' PUBLIC R/W
S.R.# 2397
40' FRONT SETBACK
LOT 6
4.35 AC.
40' REAR SETBACK
393.41'
N03°37'05"E
N11°54'30"E
29.48'
29.82'
15' SIDE SETBACK
479.45'
IPS
IP
S89°49'17"W
(BASE BEARING)
897.65'TOT.