IREDELL COUNTY HEATLH DEPARTMENT

PAGE 2: *SITE PLAN WORKSHEET*

SEE THE SAMPLE SITE PLAN BELOW. INCOMPLETE SITE PLANS WILL BE RETURNED TO YOU FOR COMPLETION AND MAY RESULT IN A DELAY IN THE ISSUANCE OF YOUR SEPTIC SYSTEM PERMIT!!!

Place an (X) beside each item as you complete the site plan:

- X — Property Line measurements are clearly identified…
- X — All proposed structures are indicated…
  SHOW: proposed house or business footprint, wells, water lines, patios, pools and decks, and any other item that will occupy space on the site
- X — Front and side setbacks from property line…
- X — Preferred driveway location and configuration, preferred well location…
- X — Area you prefer your septic system to be placed…
- X — North arrow, or other sufficient indicator of direction…


Circle N/A on the following if appropriate:

- ____ Location of septic systems and wells within 100' of your property… N/A
- ____ Location of easements and rights of ways on your property… N/A
- ____ Location of any designated wetlands on the property… (N/A)

Signature: Tony Lee Kolstad
Property owner or owner's legal representative signature (SIGNATURE REQUIRED)

2-4-09
DATE

USE THIS SPACE TO DRAW YOUR SITE PLAN

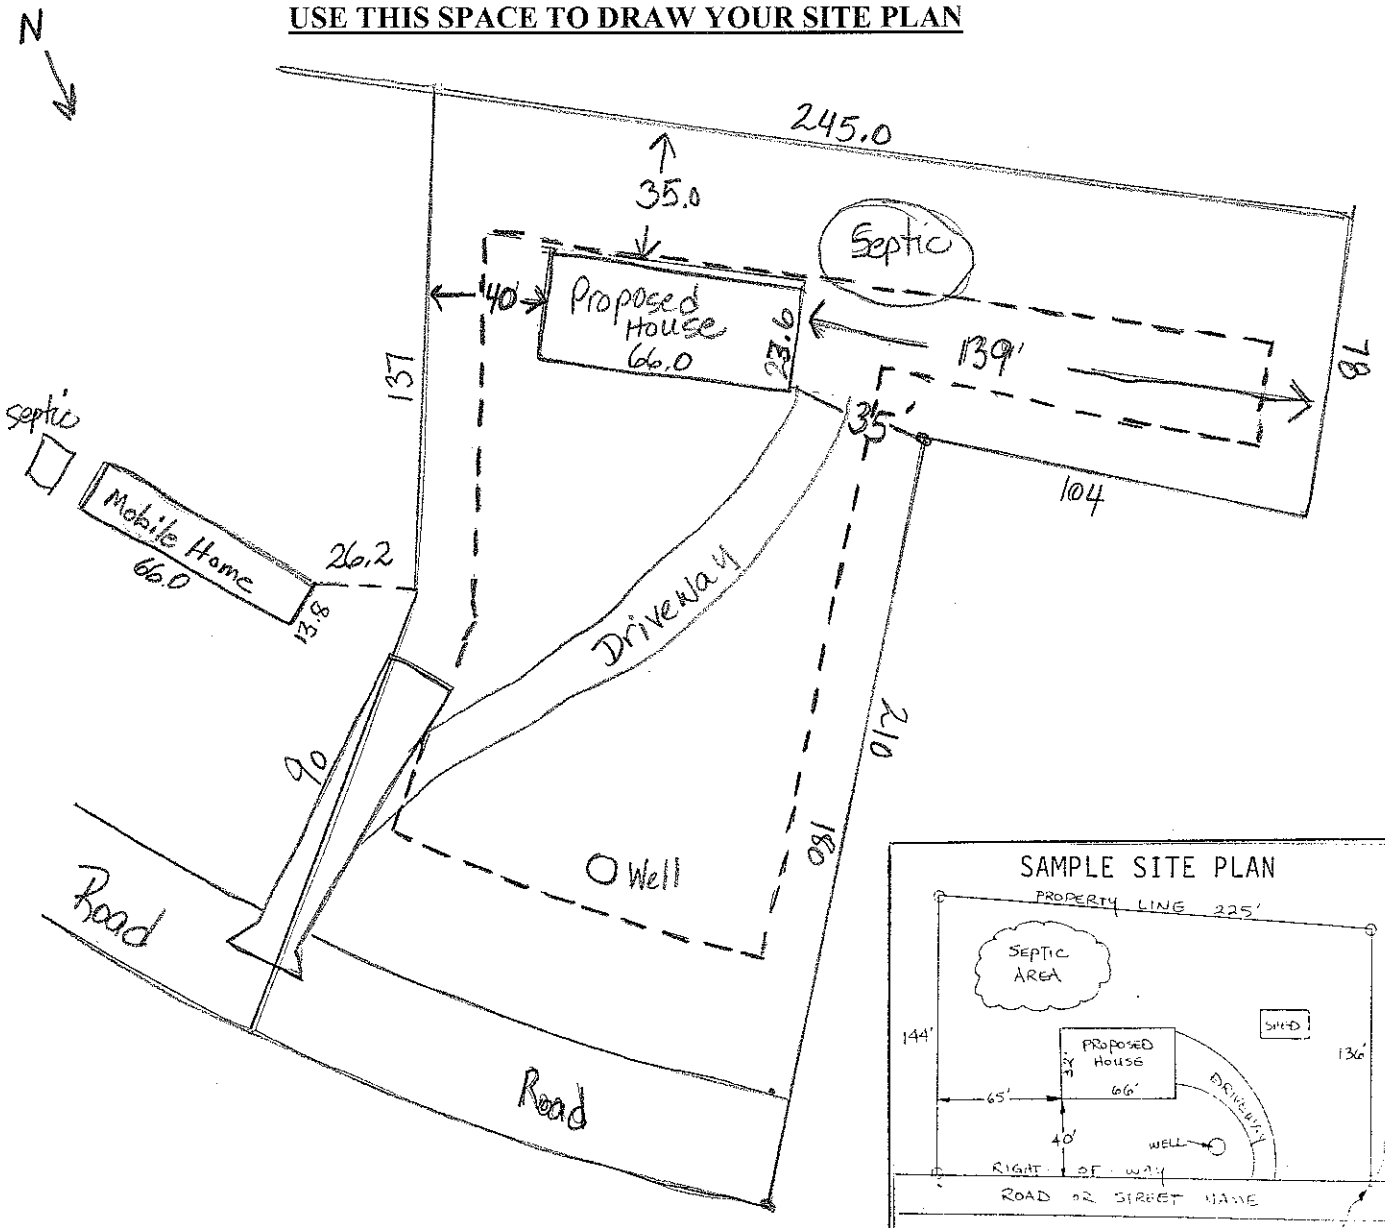


11) No geodetic monument located within

10-27-08
DATE

SUBDIVISION ADMINISTRATOR

IO SCALE

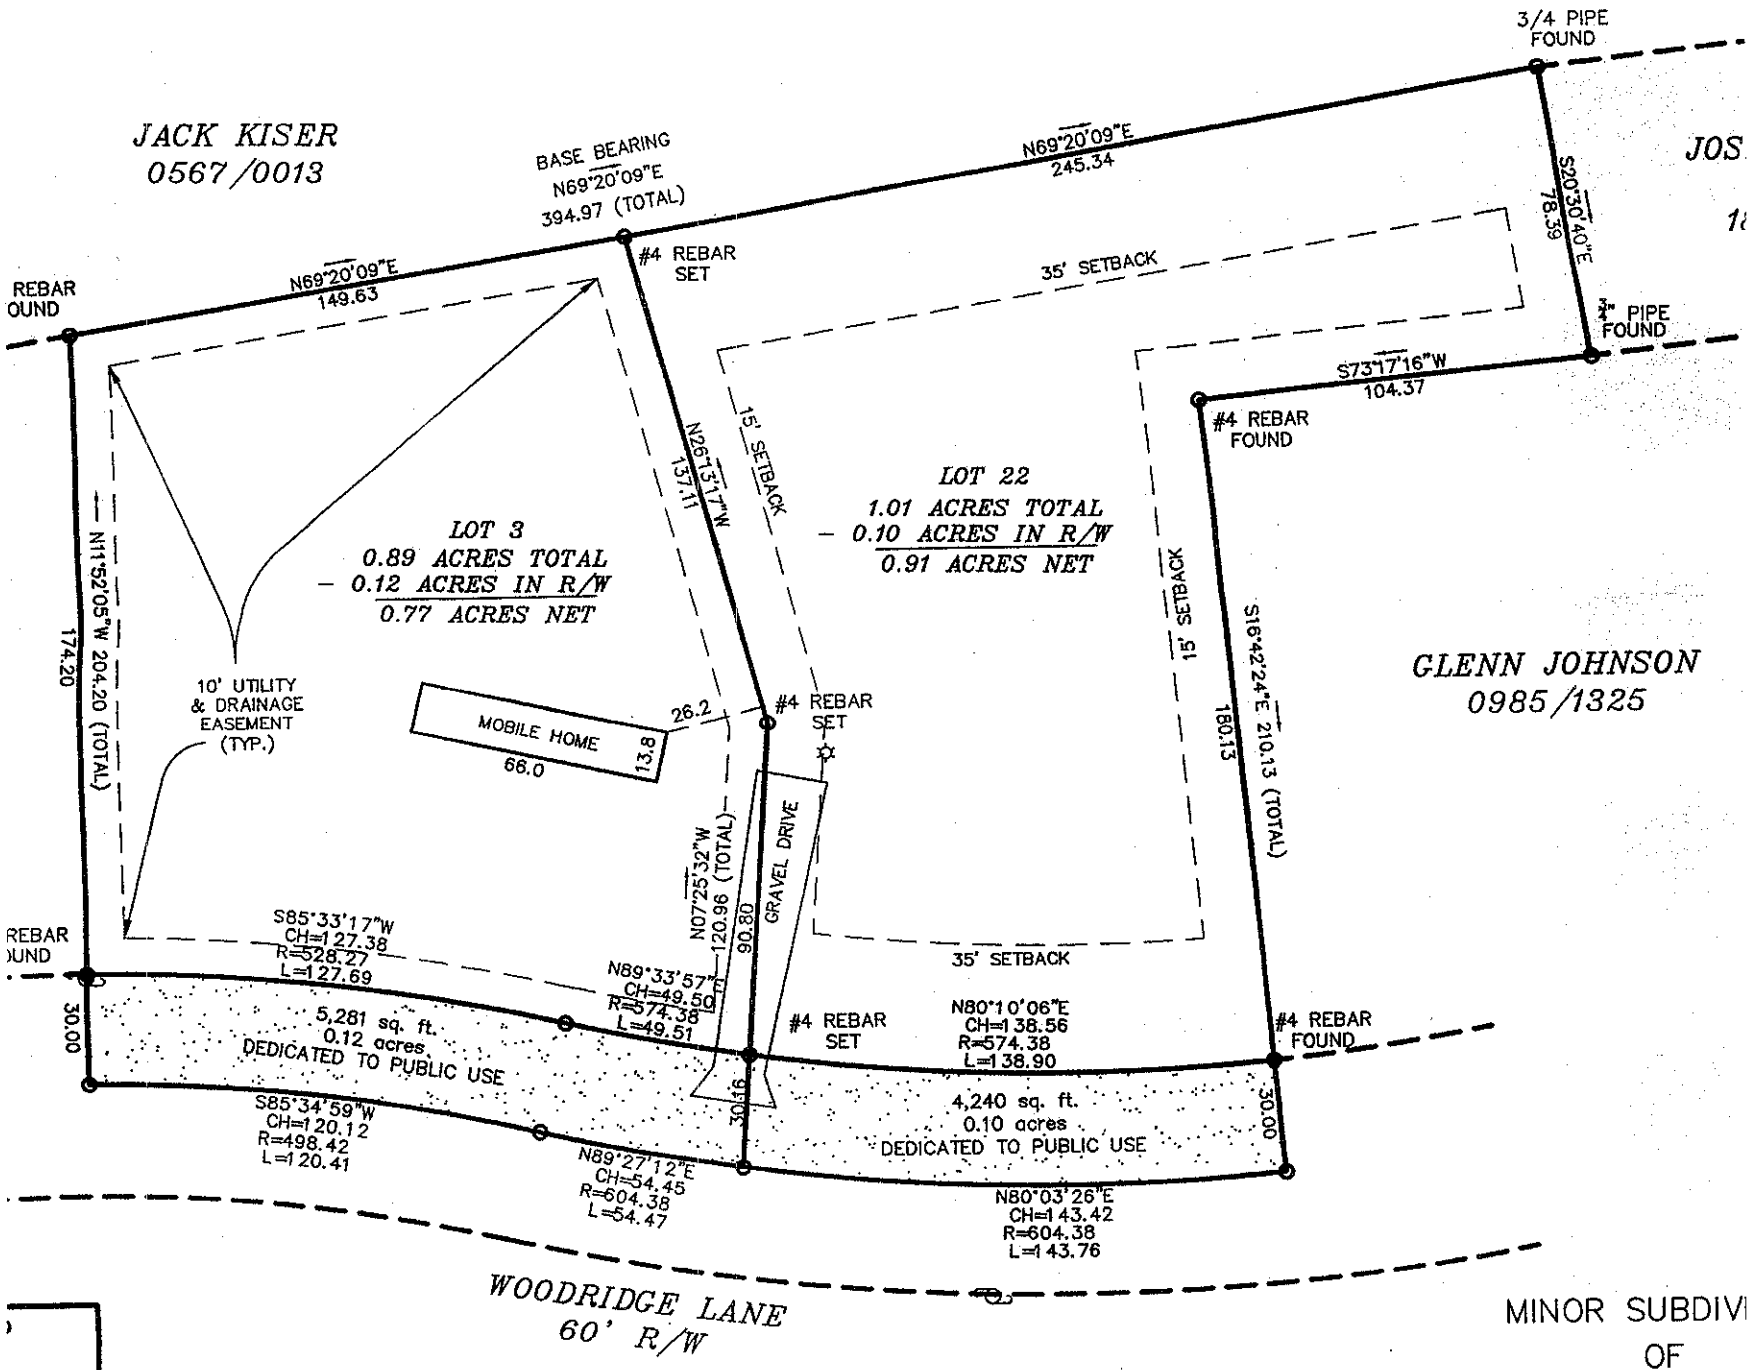


D WITHIN

MINOR SUBDIVI

OF

LOT 3. WOOI

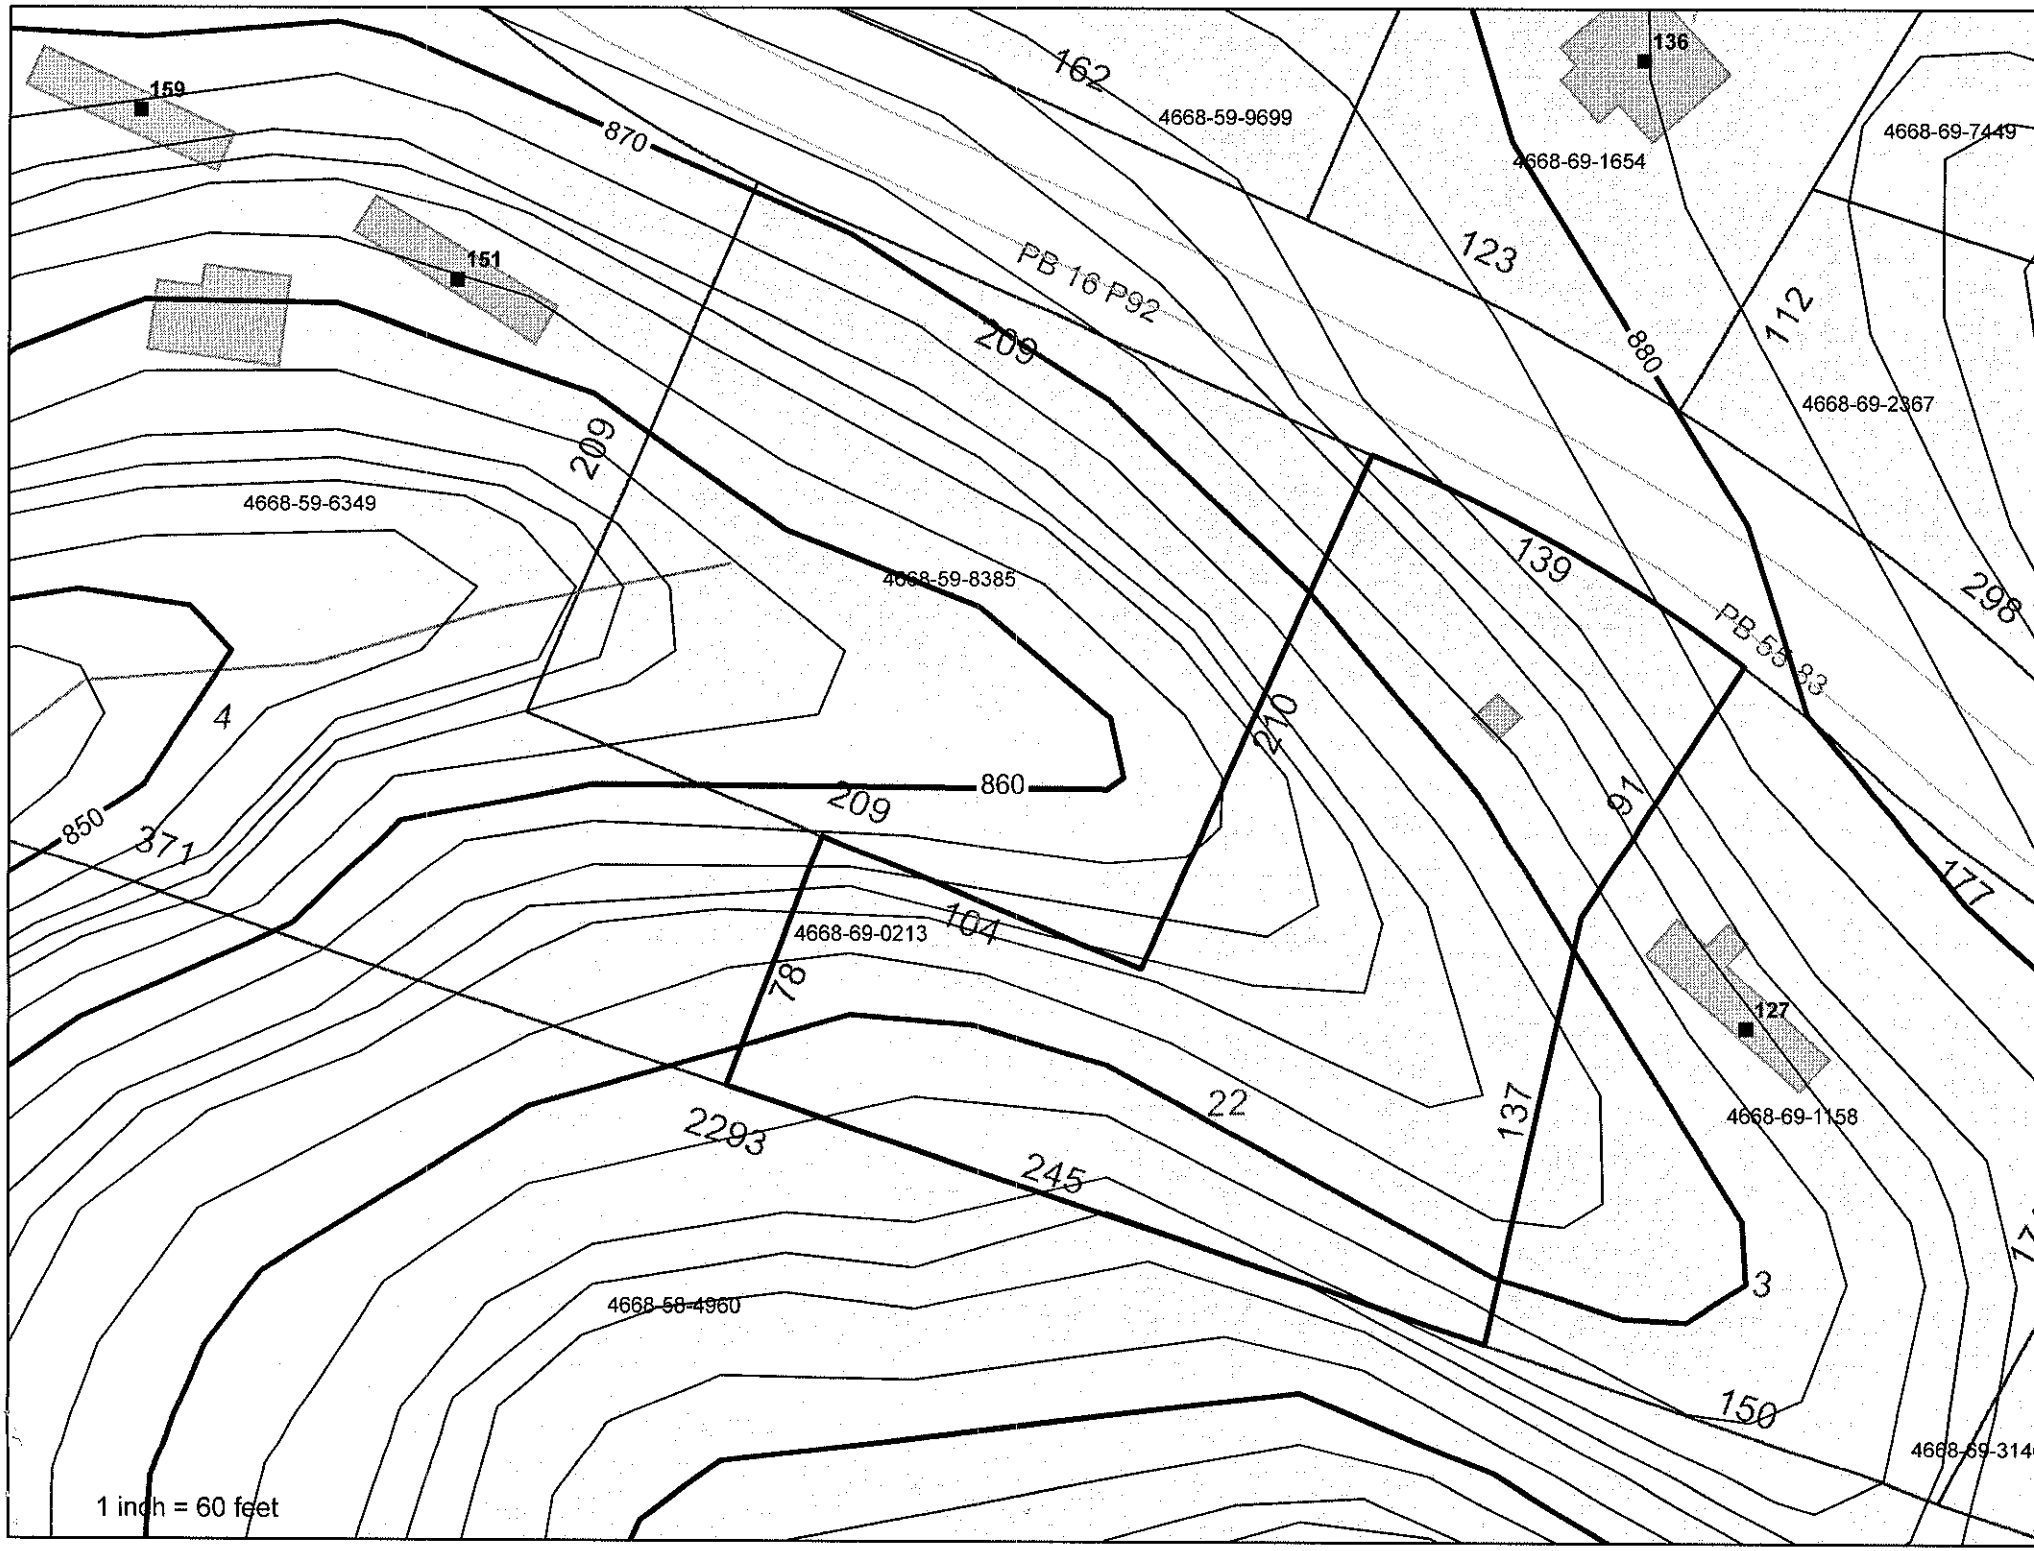
159
151
136
162
4668-59-9699
4668-69-1654
4668-69-7449
870
PB 16 P92
209
123
880
112
4668-69-2367
209
4668-59-6349
4668-59-8385
139
PB 55 83
298
4
860
209
210
61
850
371
177
104
4668-69-0213
78
127
22
137
4668-69-1158
2293
245
3
4668-58-4960
150
4668-69-314
1 inch = 60 feet