DIVISION OF ENVIRONMENTAL HEALTH
ON-SITE WASTEWATER SECTION

Sheet ___ of ___
PROPERTY ID #: _____
COUNTY: _____

SOIL/SITE EVALUATION
for ON-SITE WASTEWATER SYSTEM

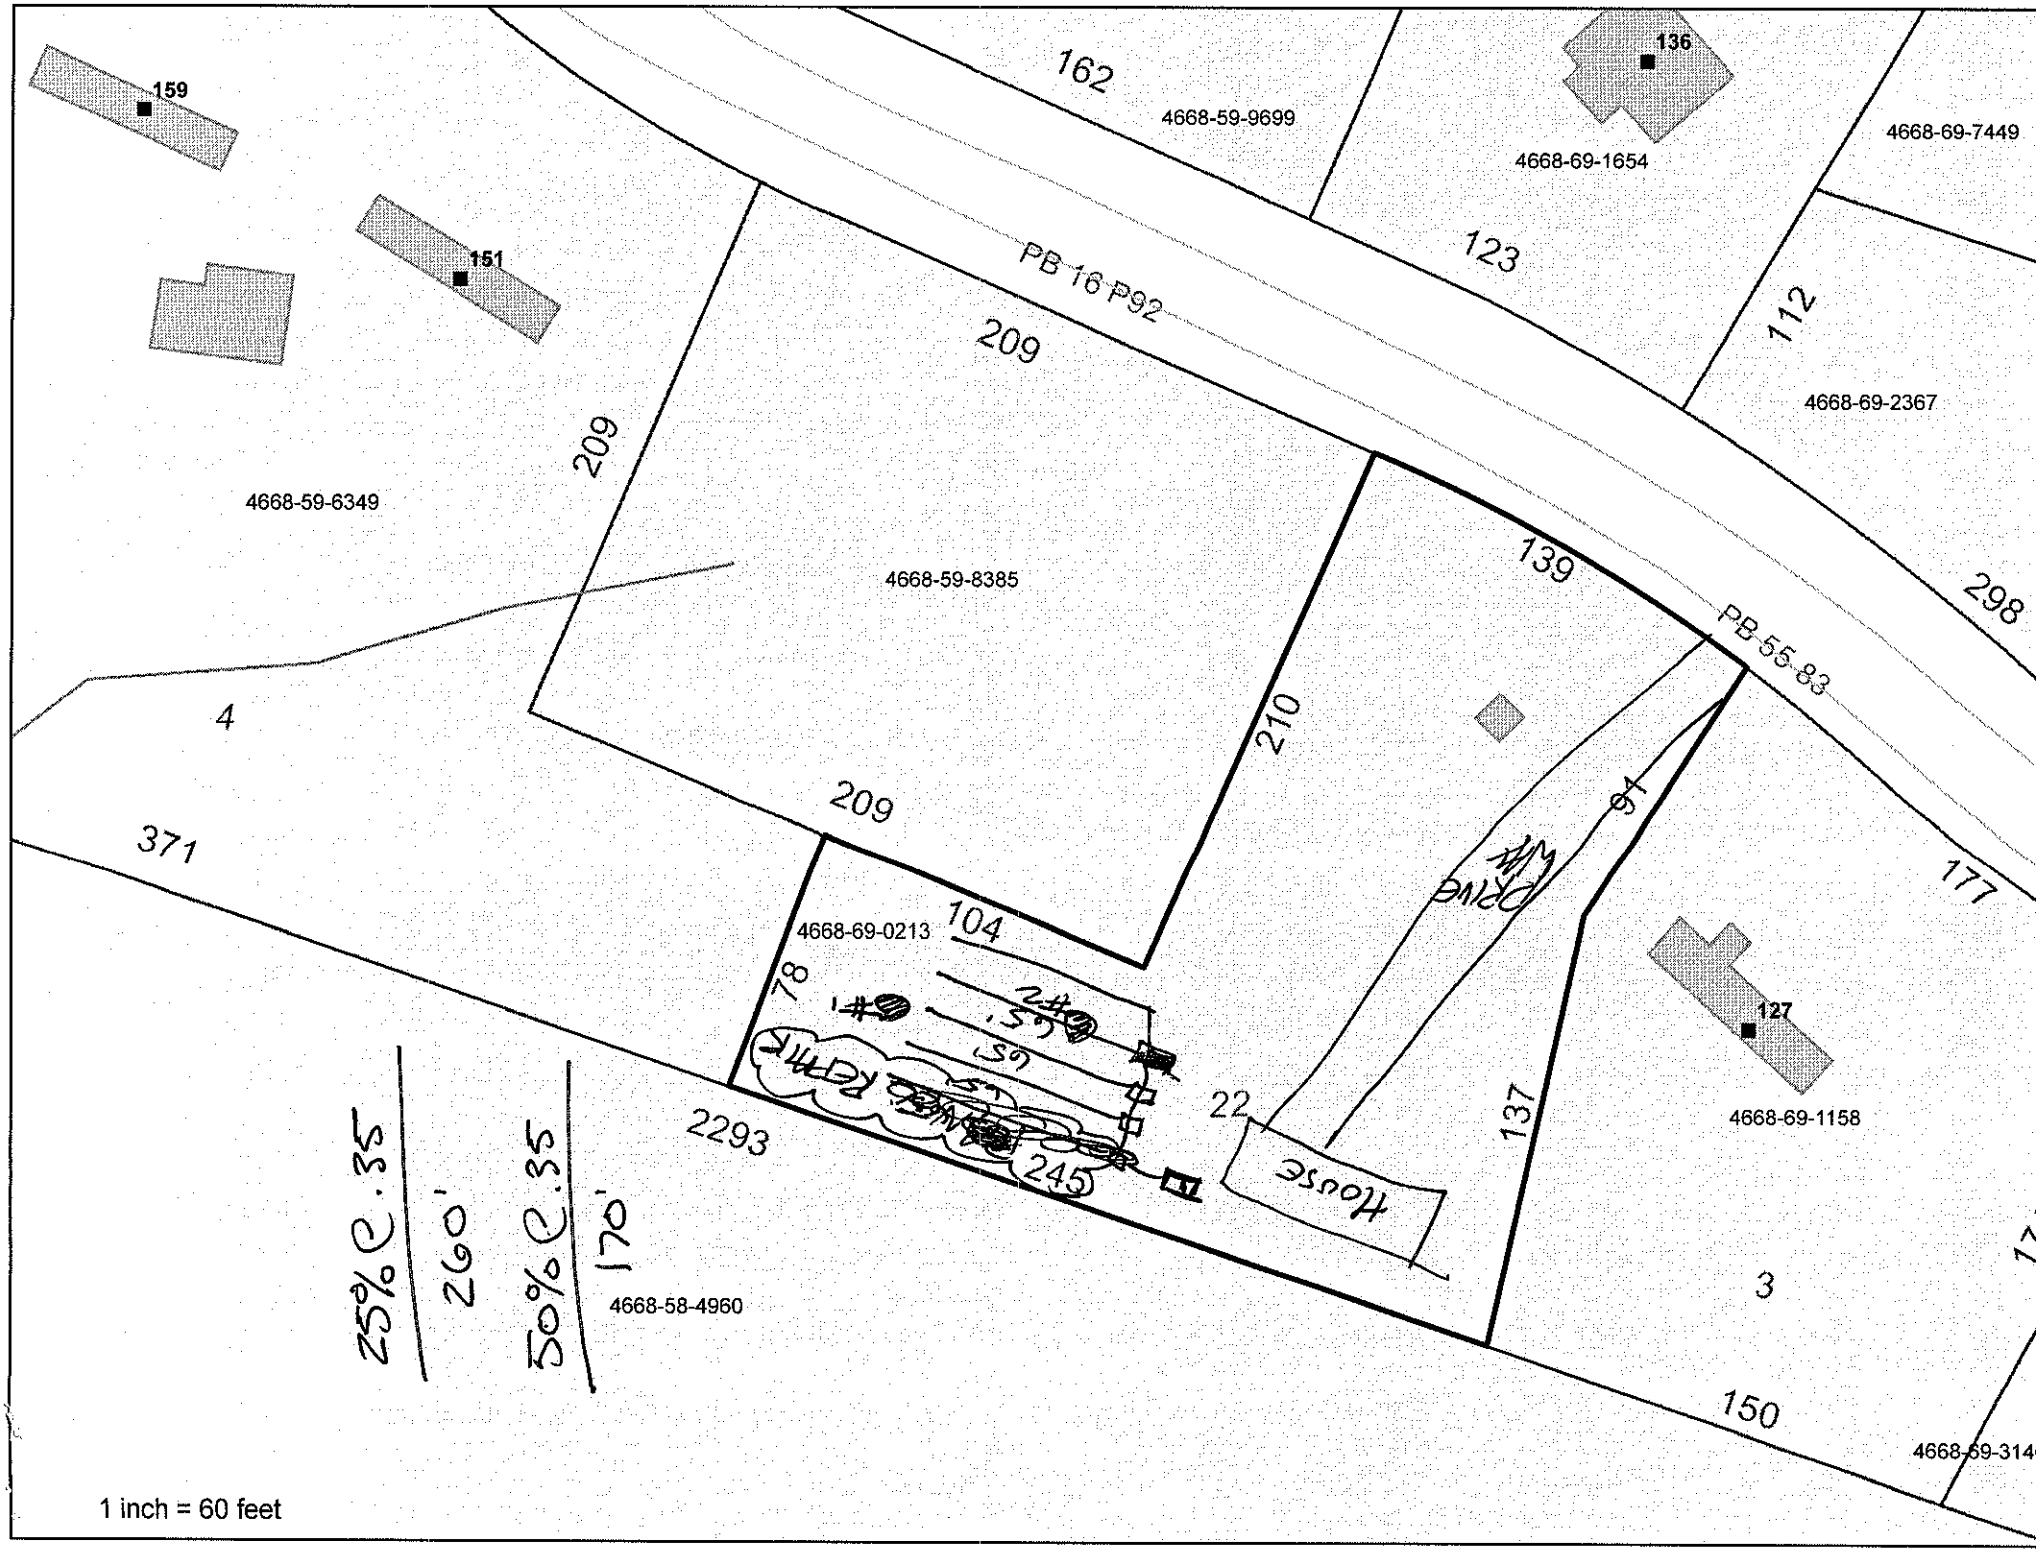
OWNER: WOODRIDGE LOT 22
ADDRESS: _____ APPLICATION DATE _____
PROPOSED FACILITY: _____ PROPOSED DESIGN FLOW (.1949): _____ DATE EVALUATED: _____
LOCATION OF SITE: _____ PROPERTY SIZE: _____
WATER SUPPLY: ☐ Private ☐ Public ☐ Well ☐ Spring ☐ Other _____ PROPERTY RECORDED: _____
EVALUATION METHOD: ☐ Auger Boring ☐ Pit ☐ Cut TYPE OF WASTEWATER: ☐ Sewage ☐ Industrial Process ☐ Mixed

PROFILE #	.1940 LANDSCAPE POSITION/ SLOPE %	HORIZON DEPTH (IN.)	SOIL MORPHOLOGY (.1941) .1941 STRUCTURE/ TEXTURE	.1941 CONSISTENCE/ MINERALOGY	OTHER PROFILE FACTORS .1942 SOIL WETNESS/ COLOR	.1943 SOIL DEPTH	.1956 SAPRO CLASS	.1944 RESTR HORIZ	PROFILE CLASS & LTAR
1	≤2%	0-21"	CSBK	SSSPSEXP	R	48"	—	—	.35
		21-48	CLSBK	SSSPSEXP	R				
					FEWSAP				
					C				
					40"				
2	≤2%	0-18	CLSBK	SSSPSEXP	R		FEW SAP C 30"		.35
		18-35	CSBK	SSSPSEXP	R				
		35-48	CLSBK	SSSPSEXP	XR				
3									
4									

DESCRIPTION	INITIAL SYSTEM	REPAIR SYSTEM
Available Space (.1945)		
System Type(s)	25%	PANEL
Site LTAR	.35	.35

OTHER FACTORS (.1946): _____
SITE CLASSIFICATION (.1948): _____
EVALUATED BY: BA
OTHER(S) PRESENT: _____

COMMENTS: _____


159
151
162
4668-59-9699
136
4668-69-1654
4668-69-7449
123
112
PB 16 P92
209
209
4668-69-2367
4668-59-6349
4668-59-8385
139
PB 55-83
298
4
210
209
371
94
177
4668-69-0213
104
78
137
22
127
4668-69-1158
2293
245
House
3
150
4668-58-4960
25% C.35
260'
50% C.35
170'
1 inch = 60 feet