
THIS IS TO CERTIFY THAT ON THE 26th DAY OF DECEMBER 19 85 I SURVEYED THE PROPERTY SHOWN ON THIS PLAT, AND THAT THE PROPERTY LINES, WALLS AND BUILDINGS ARE AS SHOWN HEREON AND THERE ARE NO VISIBLE ENCROACHMENTS OTHER THAN THOSE SHOWN HEREON.

BOOK 725 PAGE 788

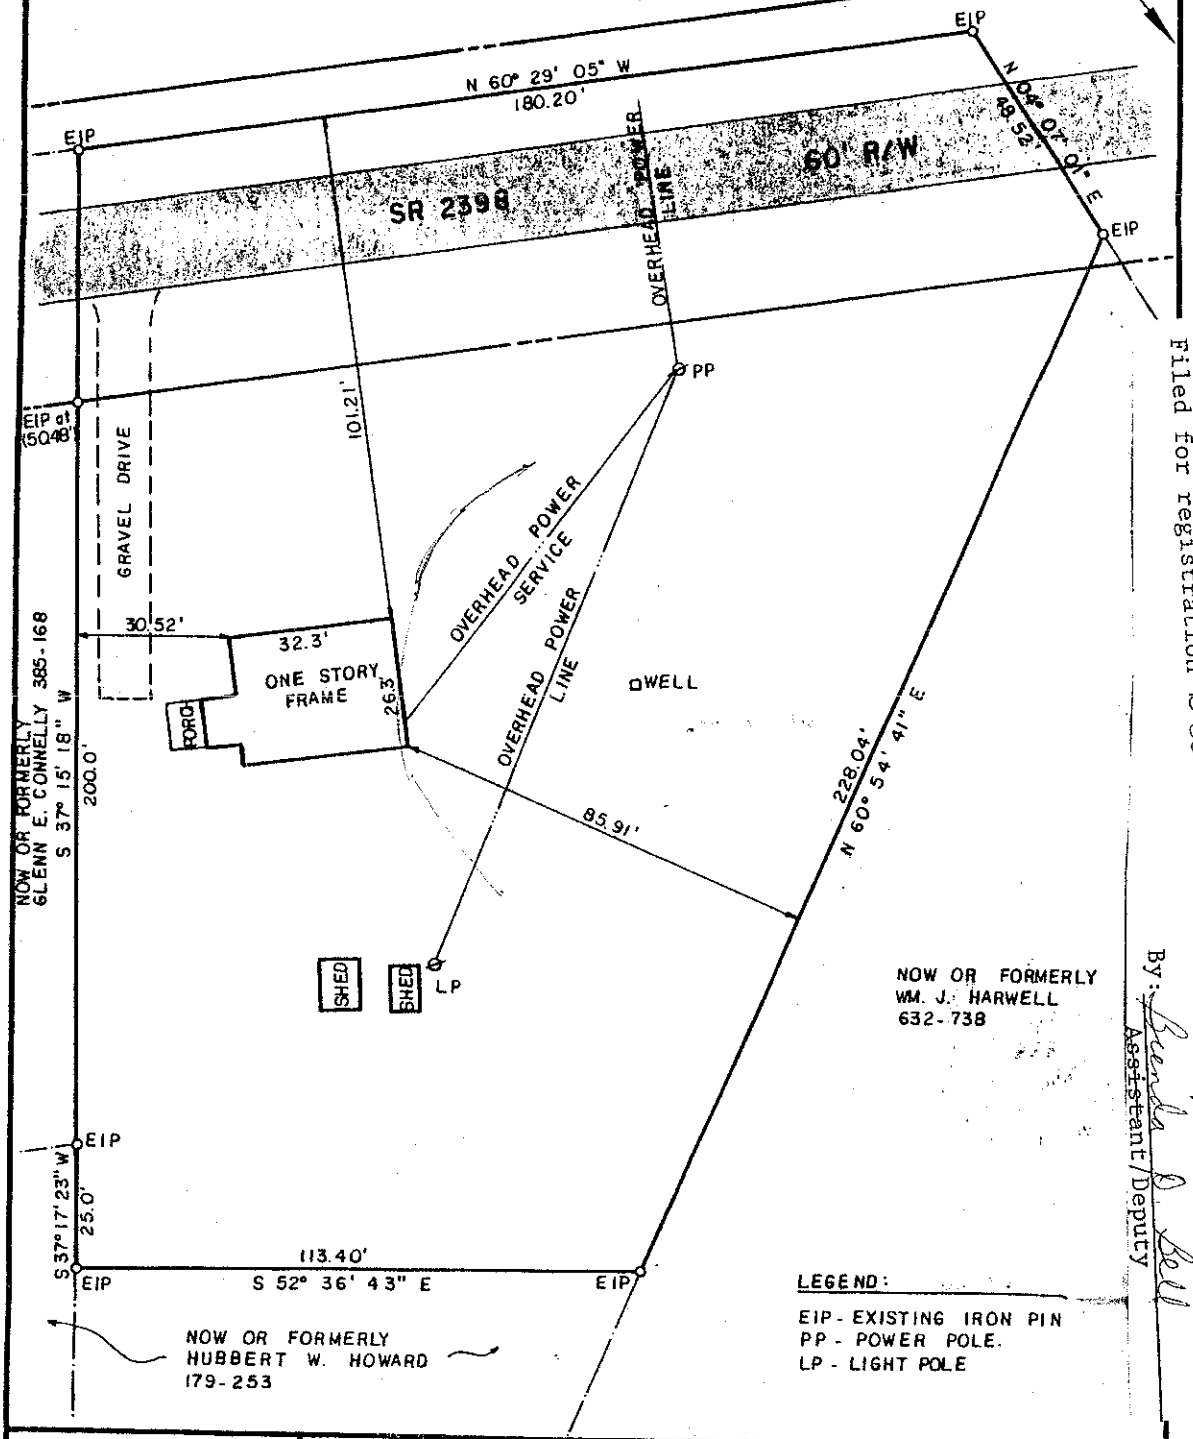

LEGEND:

EIP - EXISTING IRON PIN
PP - POWER POLE.
LP - LIGHT POLE

Filed for registration December 31, 1985 at 5:25 P.M. L. L. Nesbit
By: Brenda B. Bell Assistant/Deputy

NORTH CAROLINA REGISTERED LAND SURVEYOR SEAL L-3682

SURVEY FOR PROPERTY OF
PAUL R. JONES & WIFE ROBIN C. JONES

LOT:	BLOCK:	MAP OF:	PB. PG.
TOWNSHIP: COOLEE CREEK		COUNTY: IREDELL	NORTH CAROLINA
DEED REF.:		TAX MAP REF.:	SCALE: 1"= 30'
AREA: 0.892 ACRES		DRAWN BY: PJC	DRAWING NO.: 31985

KESTLER SURVEYING, INC.
P. O. BOX 1793, STATESVILLE, N. C. 28677 PH. 704-872-0212

DUNCAN-PARNELL, INC., CHARLOTTE 365 800-432-6022

North Carolina
Department of Environment, Health, and Natural Resources
Division of Water Quality
P.O. BOX 29578 - Raleigh, N.C. 27626-0578

WELL ABANDONMENT RECORD

CONTRACTOR _____ REG. NO. _____

1. WELL LOCATION: (Show a sketch of the location on back of form.)
Nearest Town: Mocksville County Iredell
Oliphant Road Quadrangle No. _____
(Road, Community, Subdivision, Lot. No.)

2. OWNER: P. R. Jones

3. ADDRESS: 222 Oliphant Rd, Mocksville, N.C

4. TOPOGRAPHY: draw, slope, hilltop, valley, and (flat)

5. USE OF WELL: Private Water DATE: 8/26/99

6. TOTAL DEPTH: 62' DIAMETER: 2"

7. CASING REMOVED:

feet	diameter
45'	

8. SEALING MATERIAL:


Neat cement
bags of cement ____
gals. of water ____

Sand cement
bags of cement ____
yds. of sand ____
gals. of water ____

Other
Type material Concrete Mix
Amount 4 BAGS

9. EXPLAIN METHOD OF EMPLACEMENT OF MATERIAL
Grouted

WELL DIAGRAM: Draw a detailed sketch of the well showing total depth, depth and diameter of screens remaining in the well, gravel interval, intervals of casing perforations, and depths and types of fill materials used.

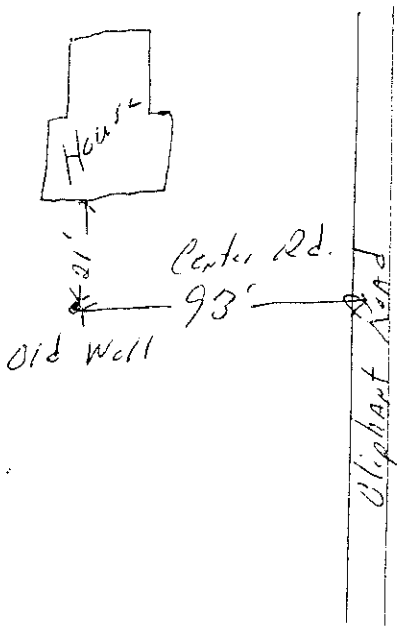

I do hereby certify that this well abandonment record is true and exact.

Steve Stokes 8/27/99
Signature of Contractor or Agent Date

WELL LOCATION: Draw a location sketch showing the direction and distanceof the well to at least two (2) nearby reference points such as roads, intersections and streams. Identify roads with State Highway road identification numbers.

Submit original to the Division of Water Quality, one copy to the Driller, and one copy to the Owner.

GW-30 Revised 9/10/96