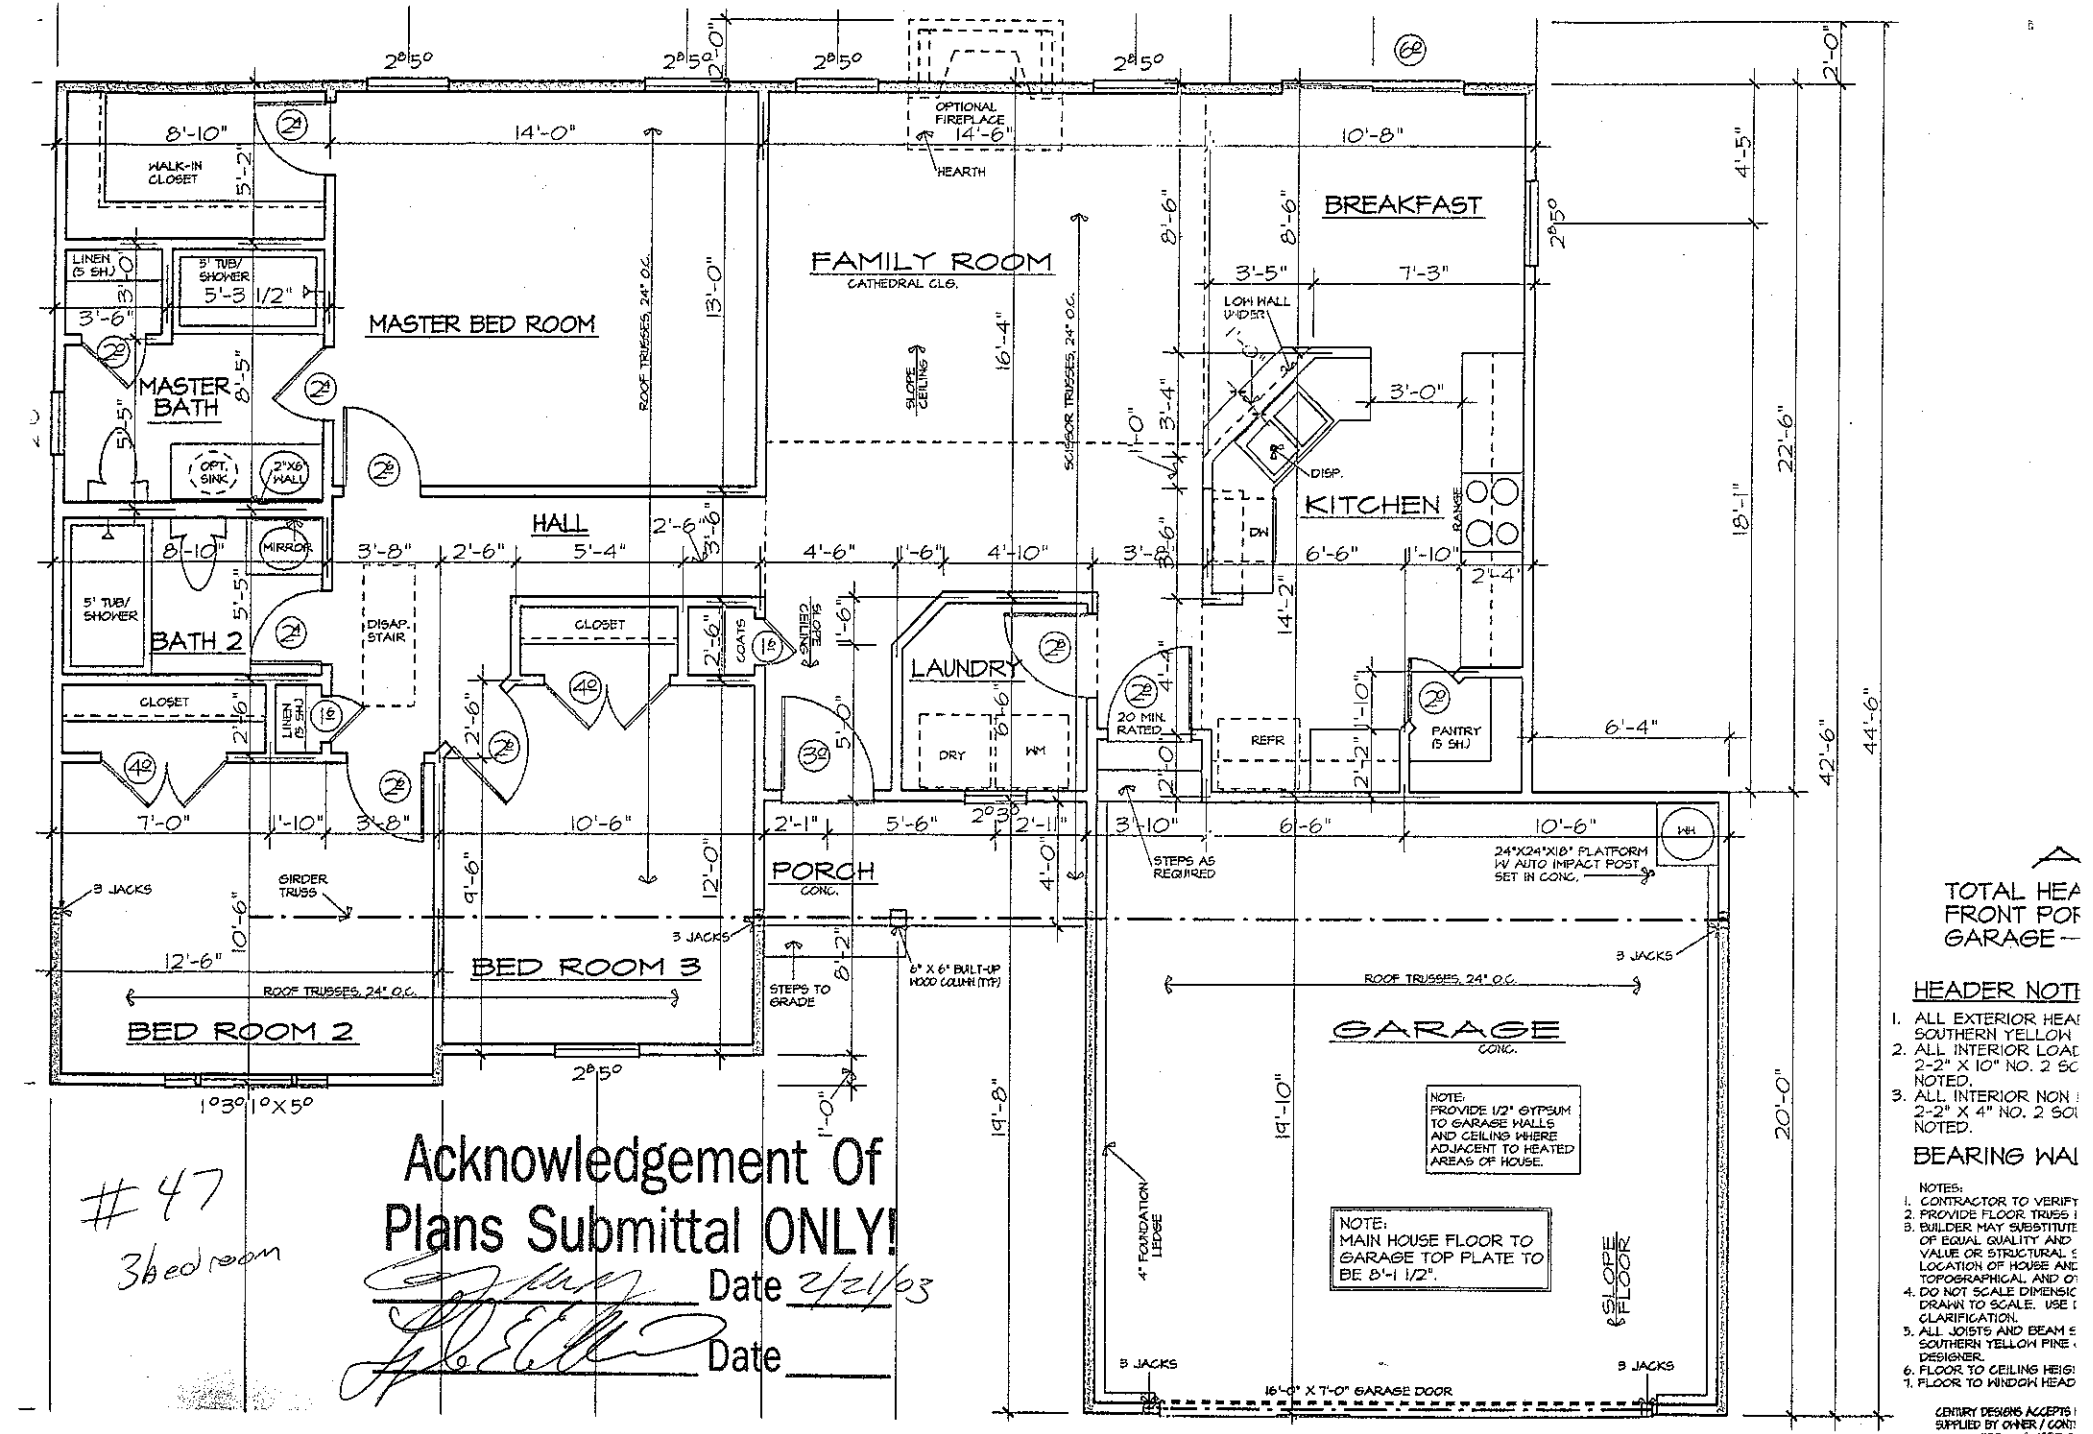


TOTAL HEA
FRONT POR
GARAGE —

HEADER NOTI

1. ALL EXTERIOR HEA SOUTHERN YELLOW
2. ALL INTERIOR LOAI 2-2" X 10" NO. 2 SC NOTED.
3. ALL INTERIOR NON 2-2" X 4" NO. 2 SOI NOTED.

BEARING WAI

NOTES:
1. CONTRACTOR TO VERIFY
2. PROVIDE FLOOR TRUSS
3. BUILDER MAY SUBSTITUTE OF EQUAL QUALITY AND VALUE OR STRUCTURAL LOCATION OF HOUSE AN TOPOGRAPHICAL AND O
4. DO NOT SCALE DIMENSIC DRAWN TO SCALE. USE CLARIFICATION.
5. ALL JOISTS AND BEAM SOUTHERN YELLOW PINE DESIGNER.
6. FLOOR TO CEILING HEIG
7. FLOOR TO WINDOW HEAD

CENTURY DESIGNS ACCEPTS SUPPLIED BY OWNER / CONT

#47
3bedroom

Acknowledgement Of Plans Submittal ONLY!

Date 2/21/03

Date