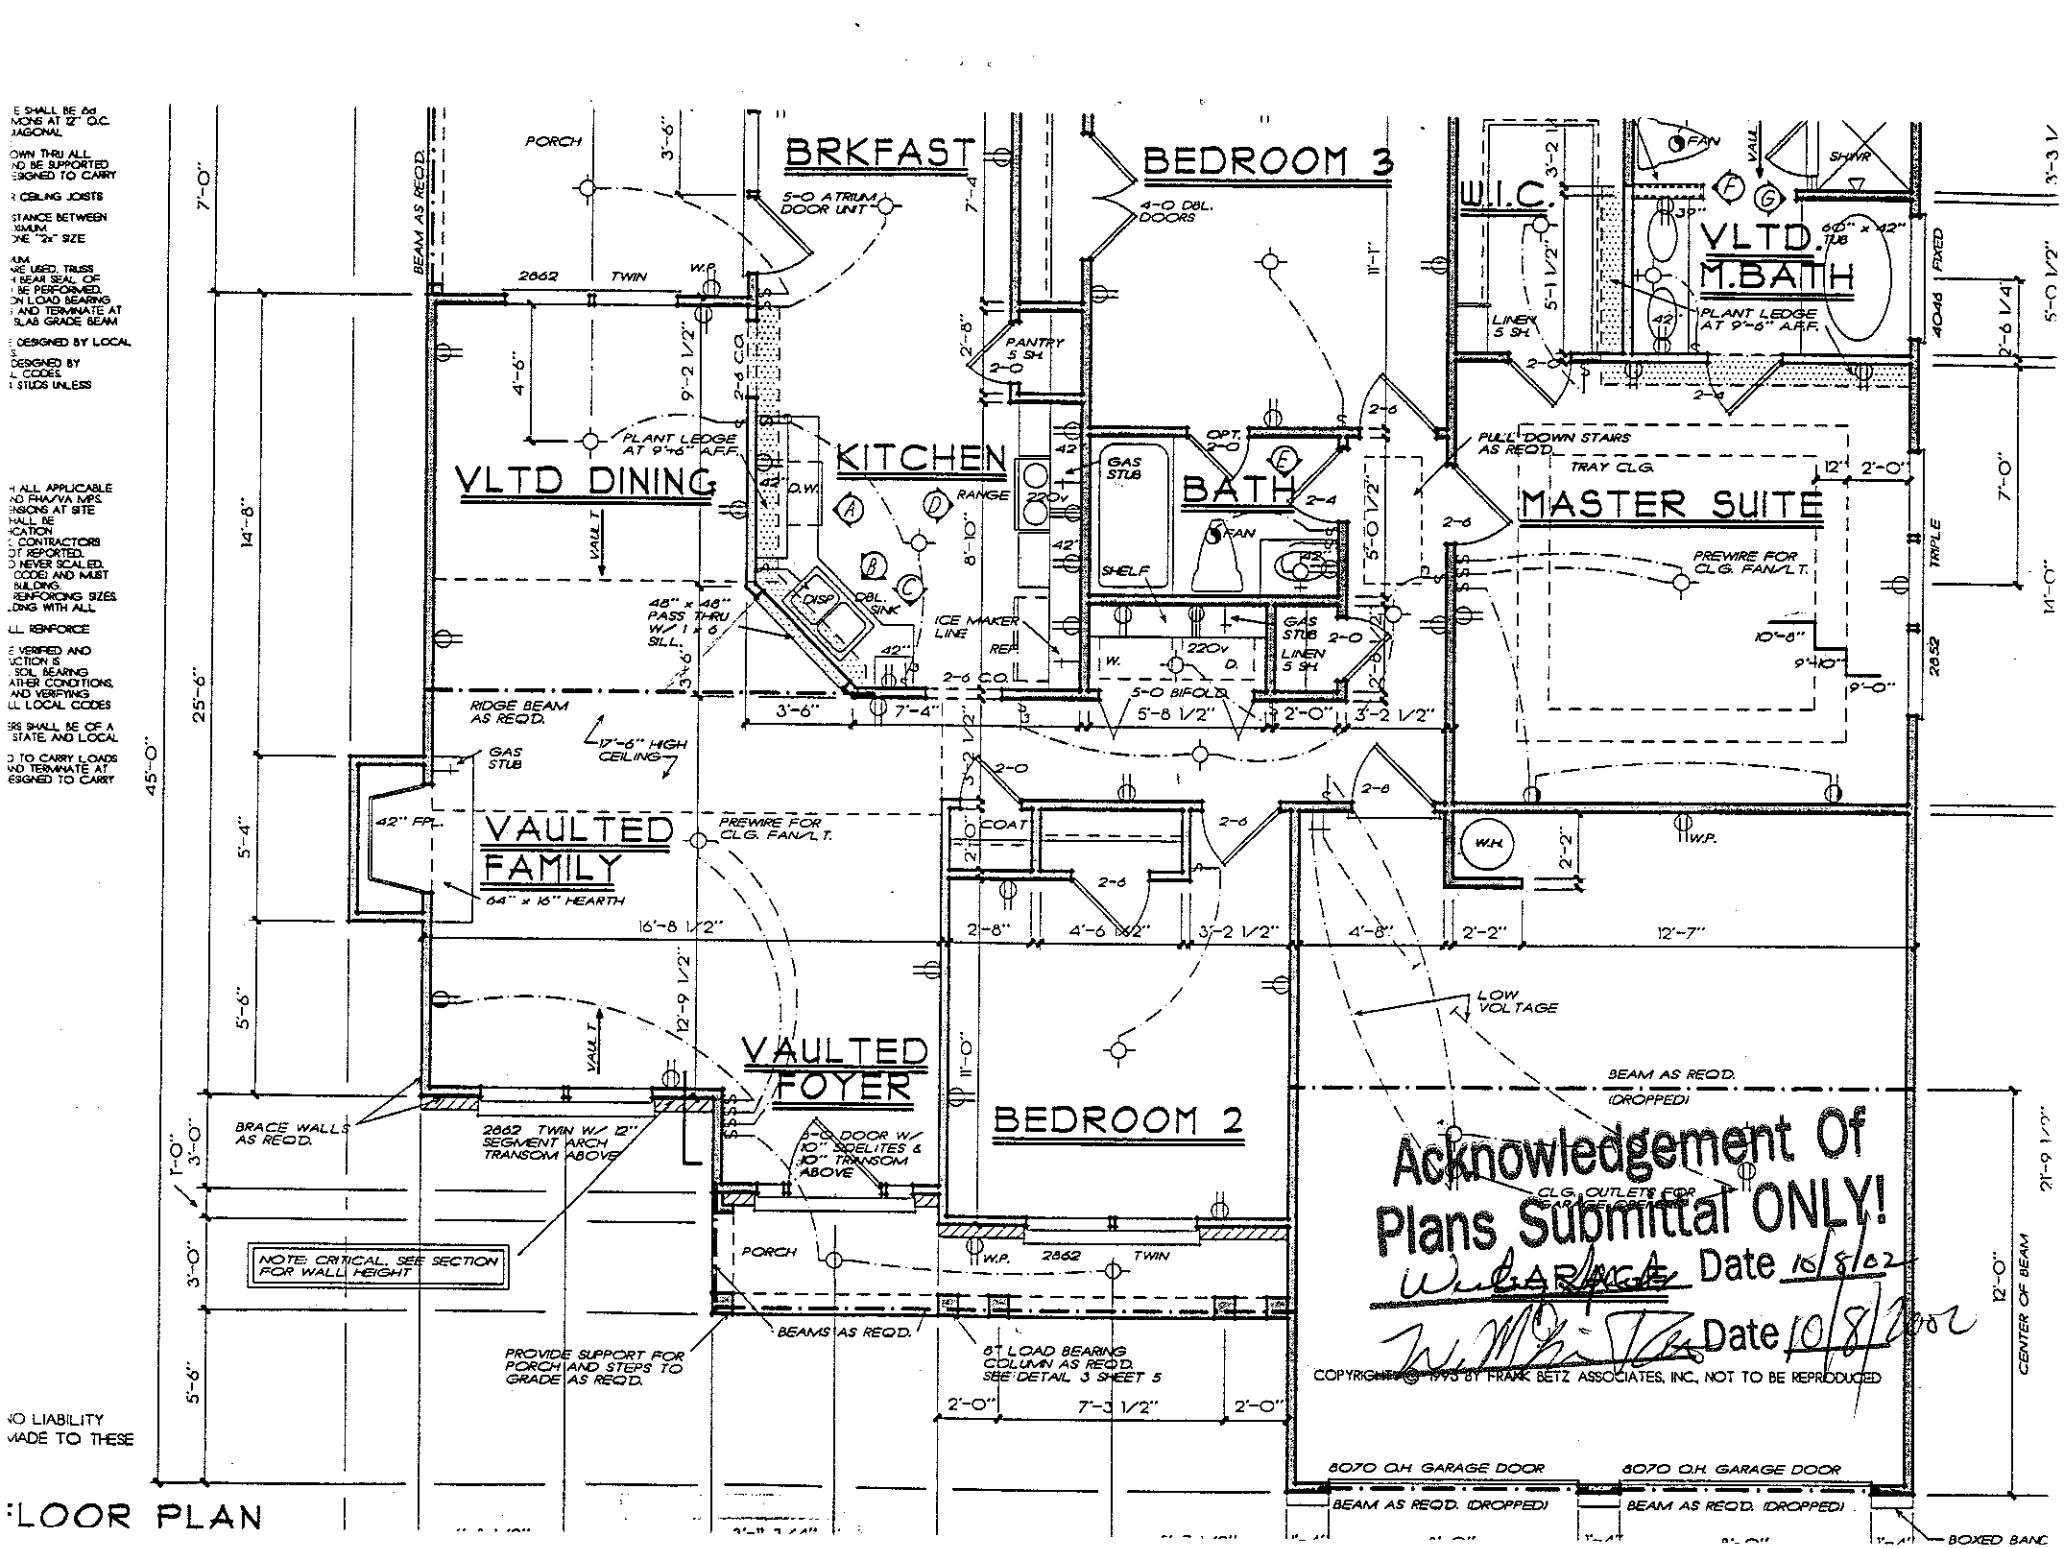


Acknowledgement Of Plans Submittal ONLY!

Date 10/8/02

Date 10/8/2002

COPYRIGHTED © 1995 BY FRANK BETZ ASSOCIATES, INC. NOT TO BE REPRODUCED

E SHALL BE 6d
NAILS AT 12" O.C.
DIAGONAL
DOWN THRU ALL
AND BE SUPPORTED
DESIGNED TO CARRY
CEILING JOISTS
STANCE BETWEEN
IMUM
ONE "2x" SIZE
UM
ARE USED, TRUSS
BEAM SEAL OF
BE PERFORMED.
ON LOAD BEARING
AND TERMINATE AT
SLAB GRADE BEAM
DESIGNED BY LOCAL
DESIGNED BY
L CODES.
STUDS UNLESS
ALL APPLICABLE
AND FHA/VA M'PS.
ENSIONS AT SITE
SHALL BE
CATION
CONTRACTORS
OT REPORTED.
NEVER SCALED.
CODES AND MUST
BUILDING.
REINFORCING SIZES.
LONG WITH ALL
ALL REINFORCE
E VERIFIED AND
UCTION IS
SOIL BEARING
ATHER CONDITIONS,
AND VERIFYING
ALL LOCAL CODES
RES SHALL BE OF A
STATE, AND LOCAL
D TO CARRY LOADS
AND TERMINATE AT
ESIGNED TO CARRY
NO LIABILITY
MADE TO THESE

:LOOR PLAN