SION OF ENVIRONMENTAL HEALTH:
ITE WASTEWATER SECTION

PROPERTY ID #: _____
COUNTY: _____

SOIL/SITE EVALUATION
for ON-SITE WASTEWATER SYSTEM

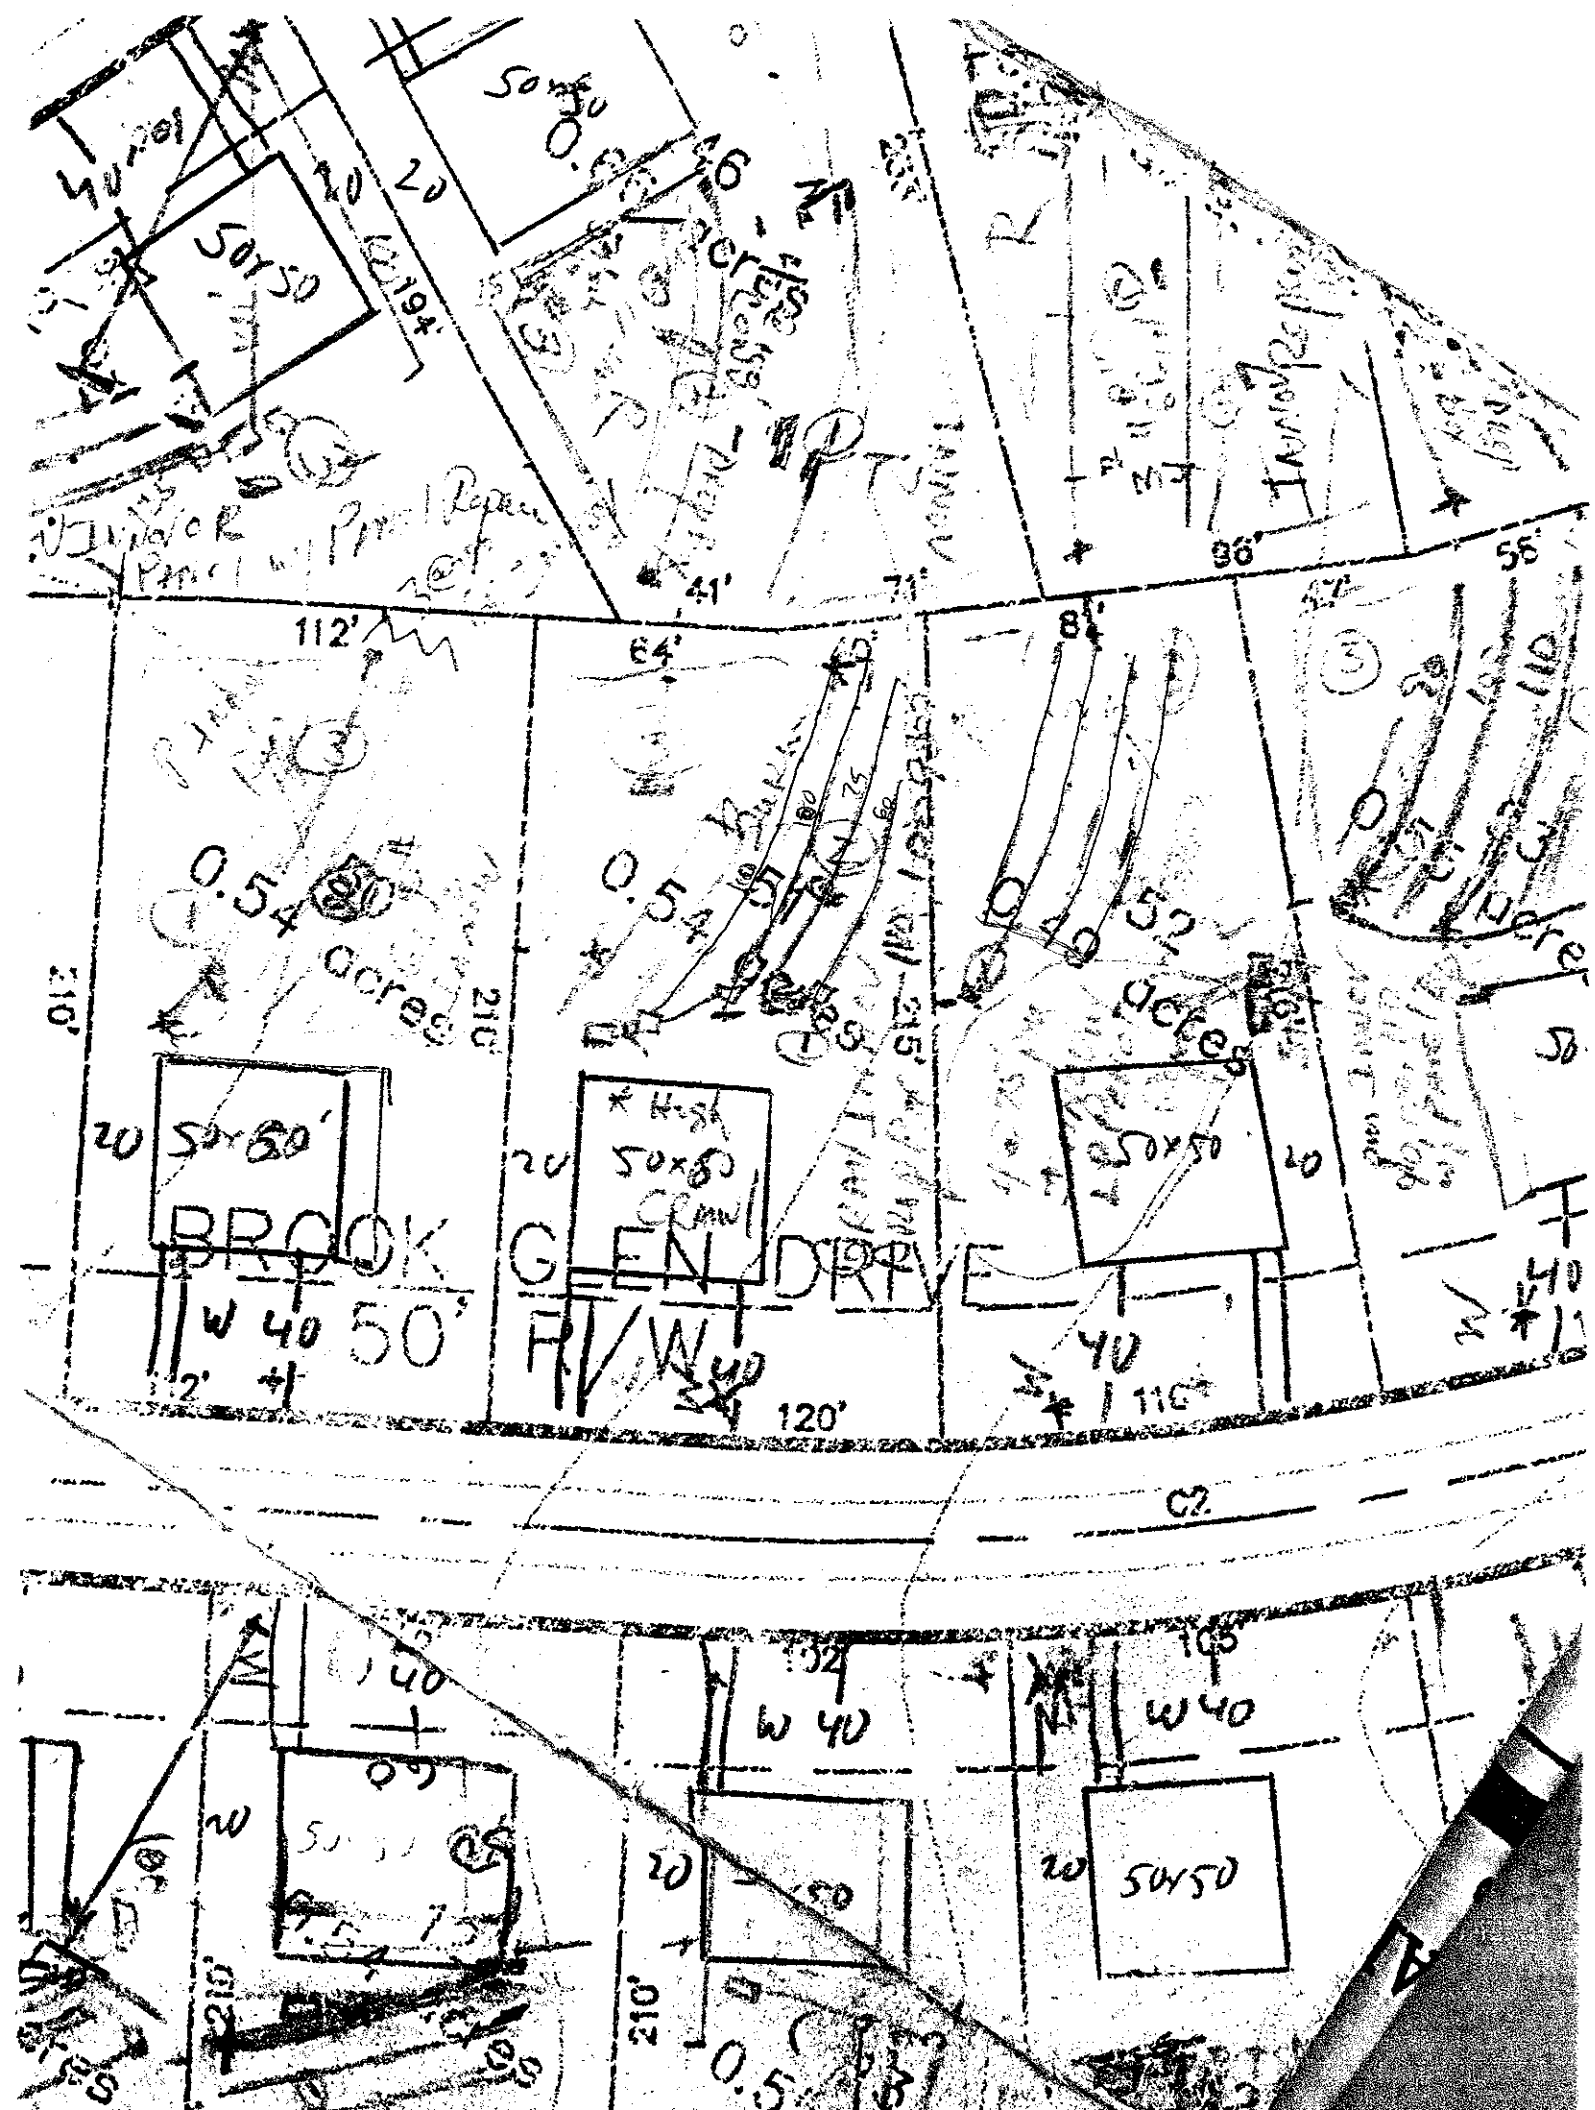
ER: Krom APPLICANT: _____
RESS: _____ APPLICATION DATE: _____ DATE EVALUATED: 4/24/00
POSED FACILITY: _____ PROPOSED DESIGN FLOW (.1949): _____ PROPERTY SIZE: _____
ATION OF SITE: Lot 52 Brook Glen PROPERTY RECORDED: _____
ER SUPPLY: ☐ Private ☐ Public ☐ Well ☐ Spring ☐ Other _____
LUATION METHOD: ☐ Auger Boring ☐ Pit ☐ Cut
E OF WASTEWATER: ☐ Sewage ☐ Industrial Process ☐ Mixed

.1940 LANDSCAPE POSITION/ SLOPE %	HORIZON DEPTH (IN.)	SOIL MORPHOLOGY (.1941) .1941 STRUCTURE/ TEXTURE	.1941 CONSISTENCE/ MINERALOGY	OTHER PROFILE FACTORS .1942 SOIL WETNESS/ COLOR	.1943 SOIL DEPTH	.1956 SAPRO CLASS	.1944 RESTR HORIZ	PROFILE CLASS & LTAR
	0-10	GL BSCL	WSHM BSSP					PS .3
	10-32	SHM RC	FRL SP					
	32-46	WSHM RCL	FRL SSSP	Imp of SHM				
	0-10	GR BSCL						PS .3
	10-34	SHM RC	FRL SP					
	34-55	WSHM YR CL	VFR SSSP					
	0-12	GR BSCL	FRL SSSP					PS .3
	12-29	SHM BRCL	FRL SP					
	29-45	SBK RCL	FRL SSSP					
	45-55	WSHM YRCL	FRB SSSP					

DESCRIPTION	INITIAL SYSTEM	REPAIR SYSTEM
able Space (.1945)		
n Type(s)		

OTHER FACTORS (.1946): _____
SITE CLASSIFICATION (.1948): _____

EVALUATED BY: _____
OTHER(S) PRESENT: _____


BROOK GLEN DRIVE
50' R/W
112'
64'
84'
96'
55'
41'
71'
120'
110'
210'
0.54 acres
0.52 acres
50x50
50x60
W 40
C2