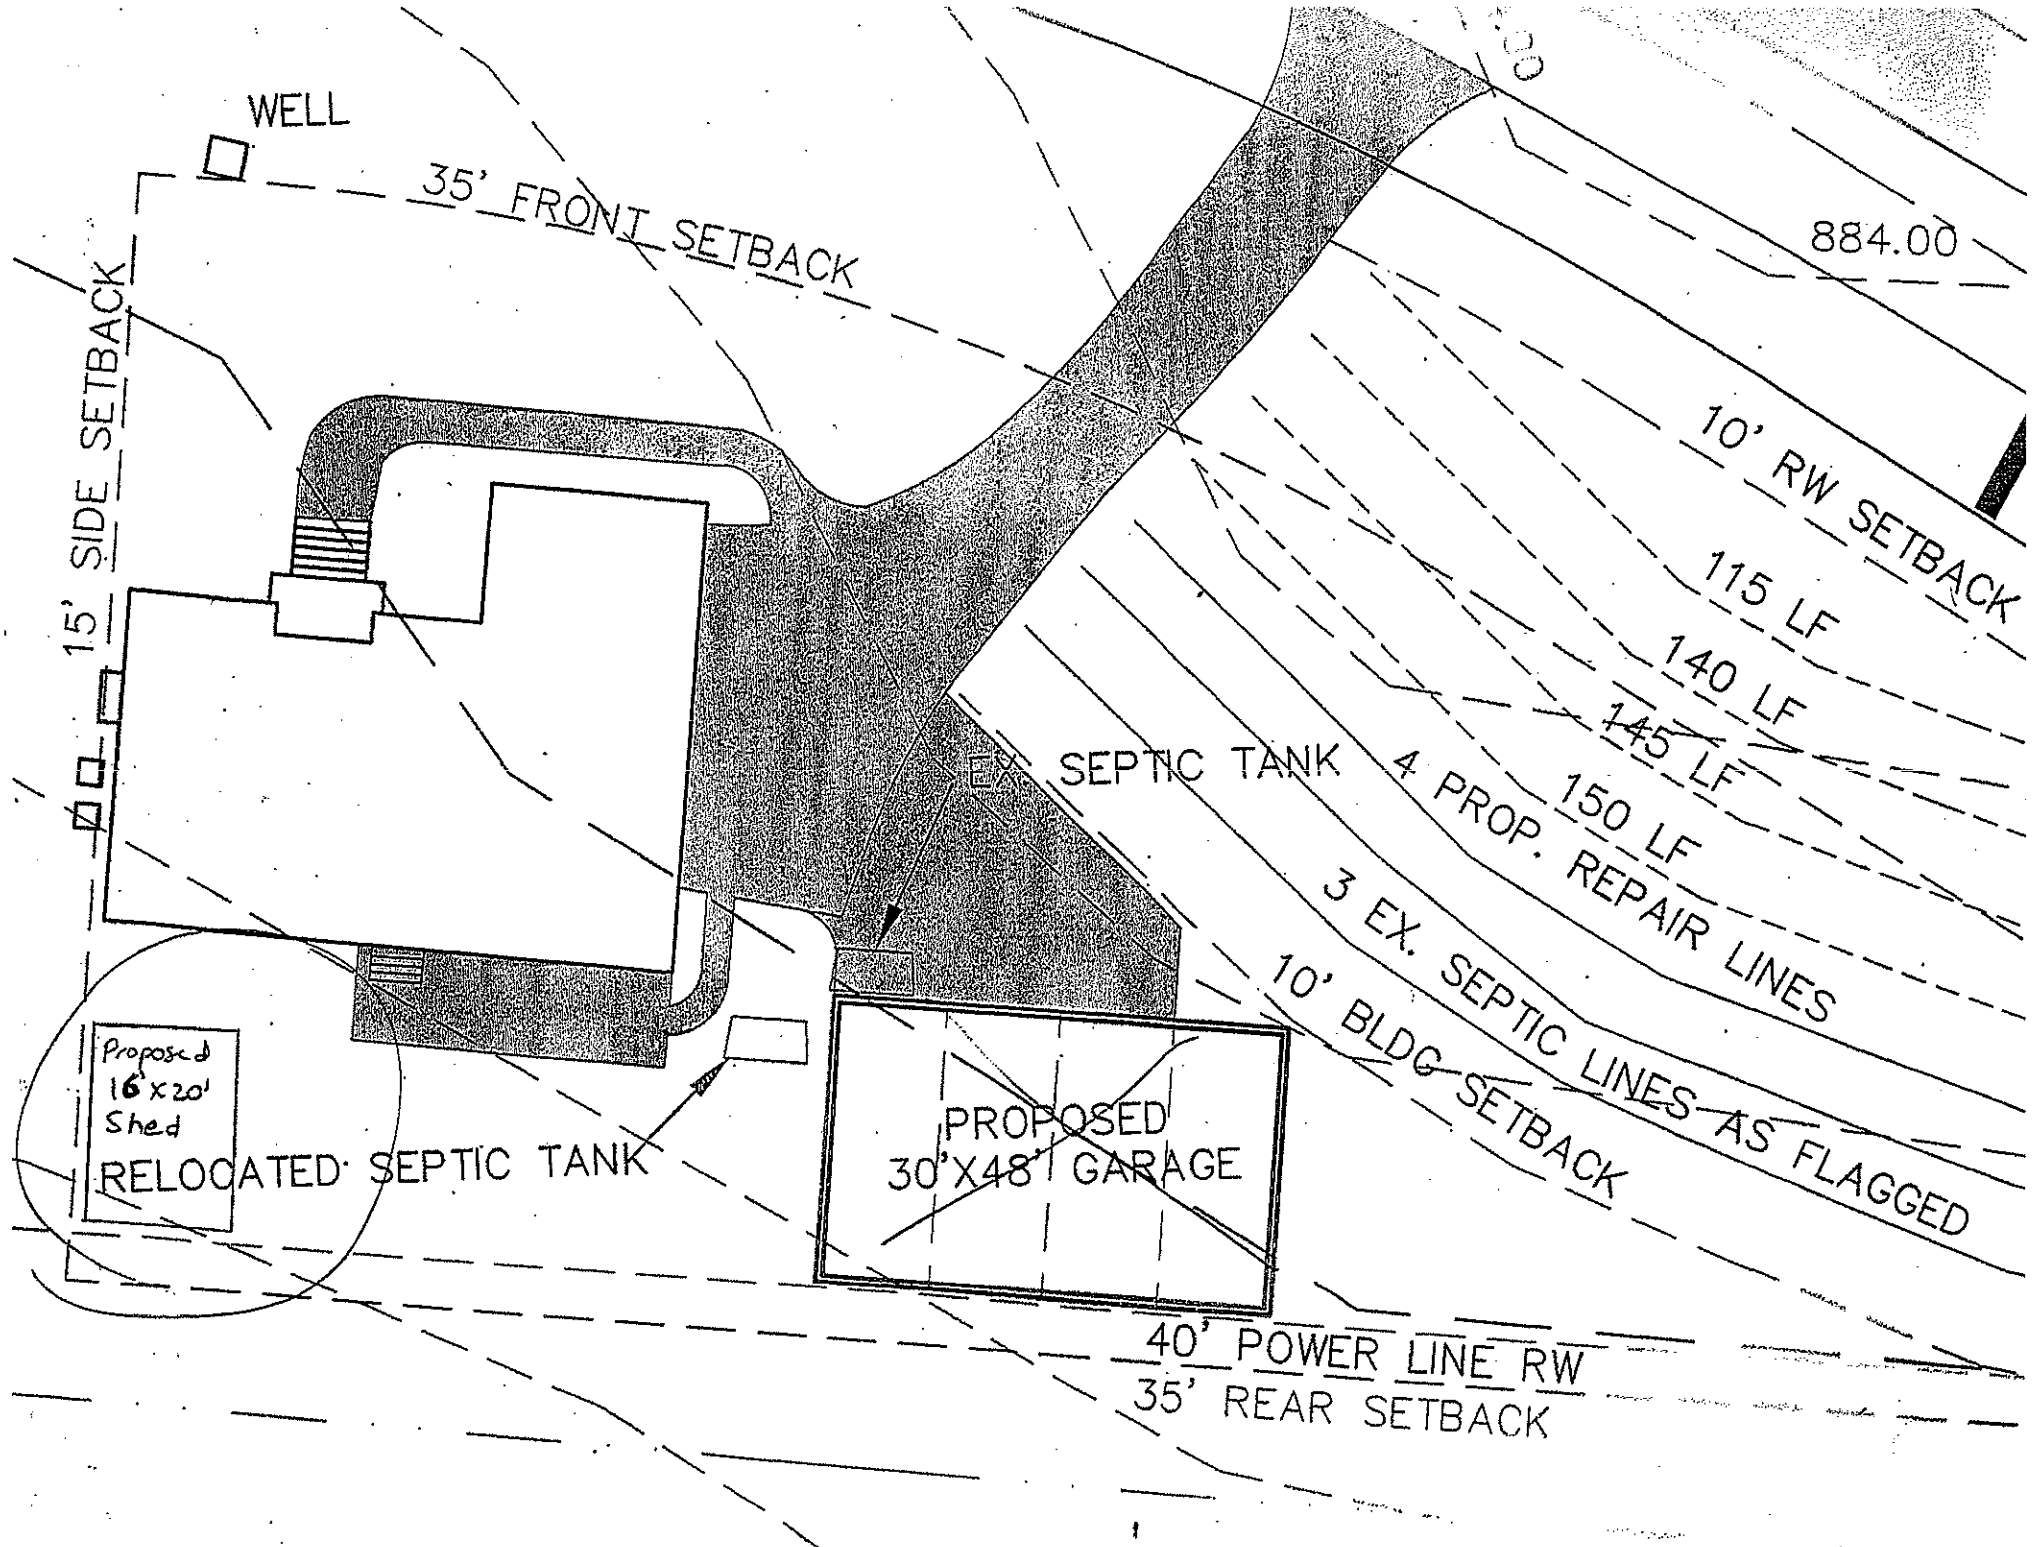

WELL
35' FRONT SETBACK
15' SIDE SETBACK
884.00
10' RW SETBACK
115 LF
140 LF
145 LF
150 LF
4 PROP. REPAIR LINES
3 EX. SEPTIC LINES AS FLAGGED
EX. SEPTIC TANK
10' BLDG SETBACK
Proposed 16'x20' Shed
RELOCATED SEPTIC TANK
PROPOSED 30'X48' GARAGE
40' POWER LINE RW
35' REAR SETBACK